





2 Site - Location Plan
1 : 1250

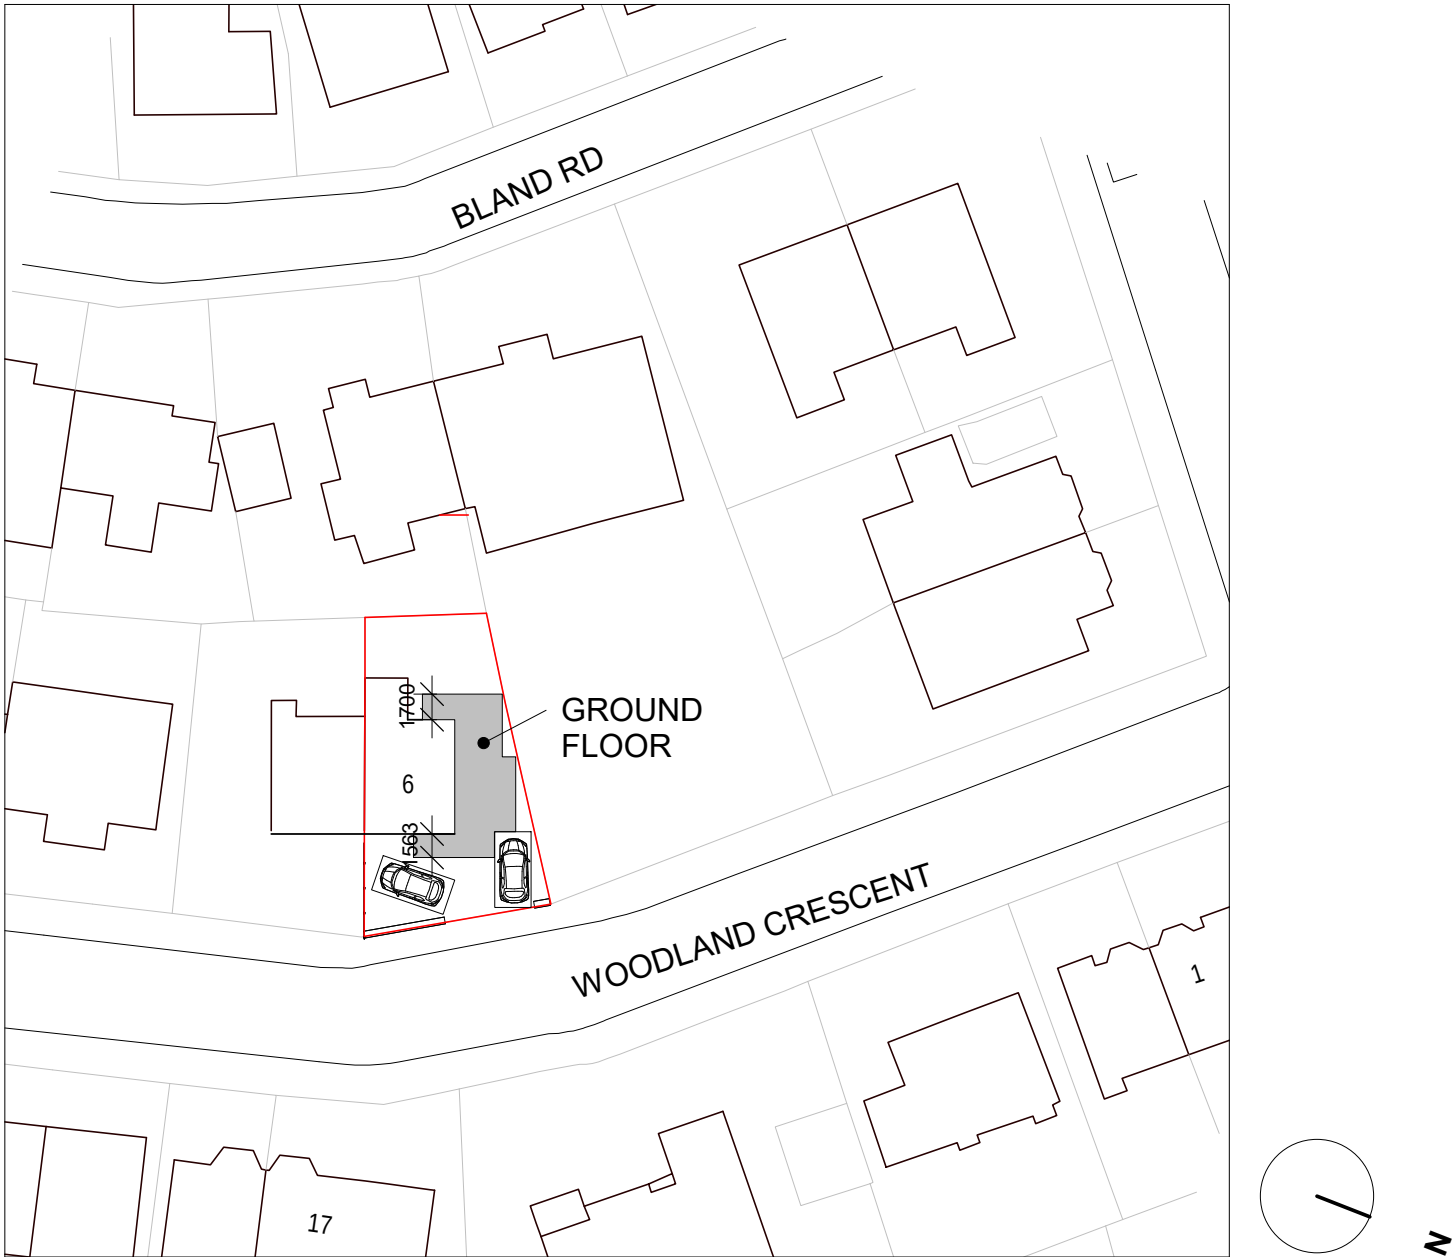

1 Site - Block Plan
1 : 500

Legend - Boundaries

Site Boundary

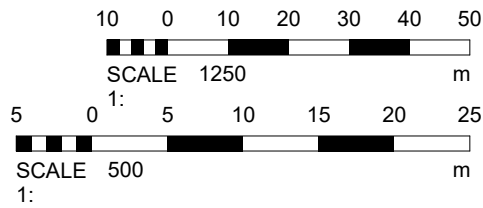

CLIENT Mr & Mrs Haffner	TITLE Site - Location and Block Plan	DATE OCTOBER 2020
PROJECT 6 Woodland Cres		
PROJECT NO. DDS2030.1.	DRAWING NO. 001.	REV. 1
	STATUS PLANNING	

© COPYRIGHT : ALL RIGHTS RESERVED THIS DRAWING MUST NOT BE REPRODUCED WITHOUT PERMISSION. ALL DIMENSIONS RELATIVE TO THIS DRAWING TO BE CHECKED ON SITE. DESIGNER TO BE NOTIFIED OF ANY DISCREPANCIES. SEWER INVERT LEVELS MUST BE VERIFIED BEFORE WORK COMMENCES. THIS DRAWING MUST BE CHECKED AGAINST ANY OTHER STRUCTURAL/SPECIALIST DRAWINGS PROVIDED. THIS DRAWING MUST NOT BE USED FOR CONSTRUCTION UNLESS ISSUED FOR CONSTRUCTION. ALL DIMENSIONS ON THIS DRAWING ARE IN MILLIMETRES (UNLESS OTHERWISE STATED).