


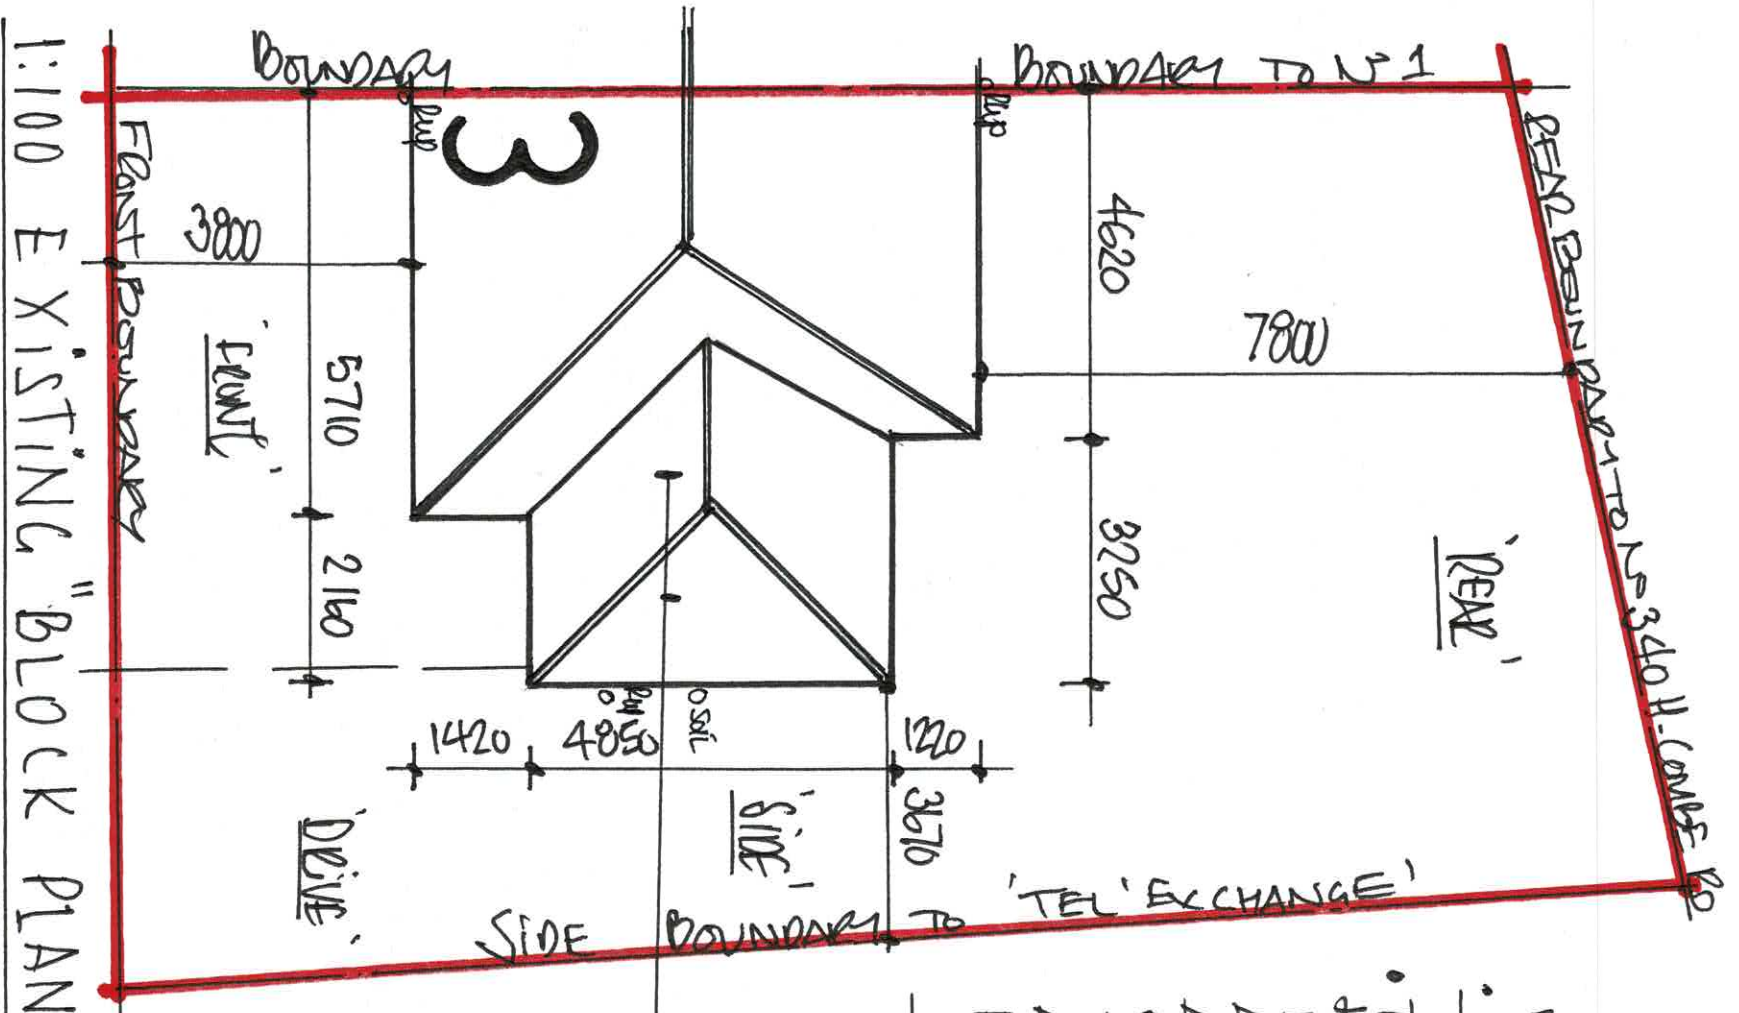


GENERAL NOTES:-

- THESE PLANS, DETAILS AND DRAWINGS HAVE BEEN PREPARED. DETAINED AND DRAWN FOR THE SOLE PURPOSES OF APPLICANTS TO BURY COUNCIL PLANNING AND BUILDING CONTROL IN ORDER TO OBTAIN THE NECESSARY PERMISSIONS FOR THE PROPOSED HOUSE. THE APPLICANTS, PERMITS AND BUILDING REGULATIONS COMPLIANCE PLAN CHECK APPROVALS AND CONSENTS ONLY!!

- ASSUMED, EXISTING TWO STOREY EXTENSION, BUILT ATTACHED TO SIDE OF SEMI-DETACHED DOMESTIC DWELLING.

- NOTE:- ALL SETTING OUT TO BE RESPONSIBILITY OF AND CARRIED OUT BY MAIN CONTRACTORS AND ANY DISCREPANCIES FROM DIMENSIONS SHOWN ARE TO BE DELETED TO PERMANENT DESIGNER...

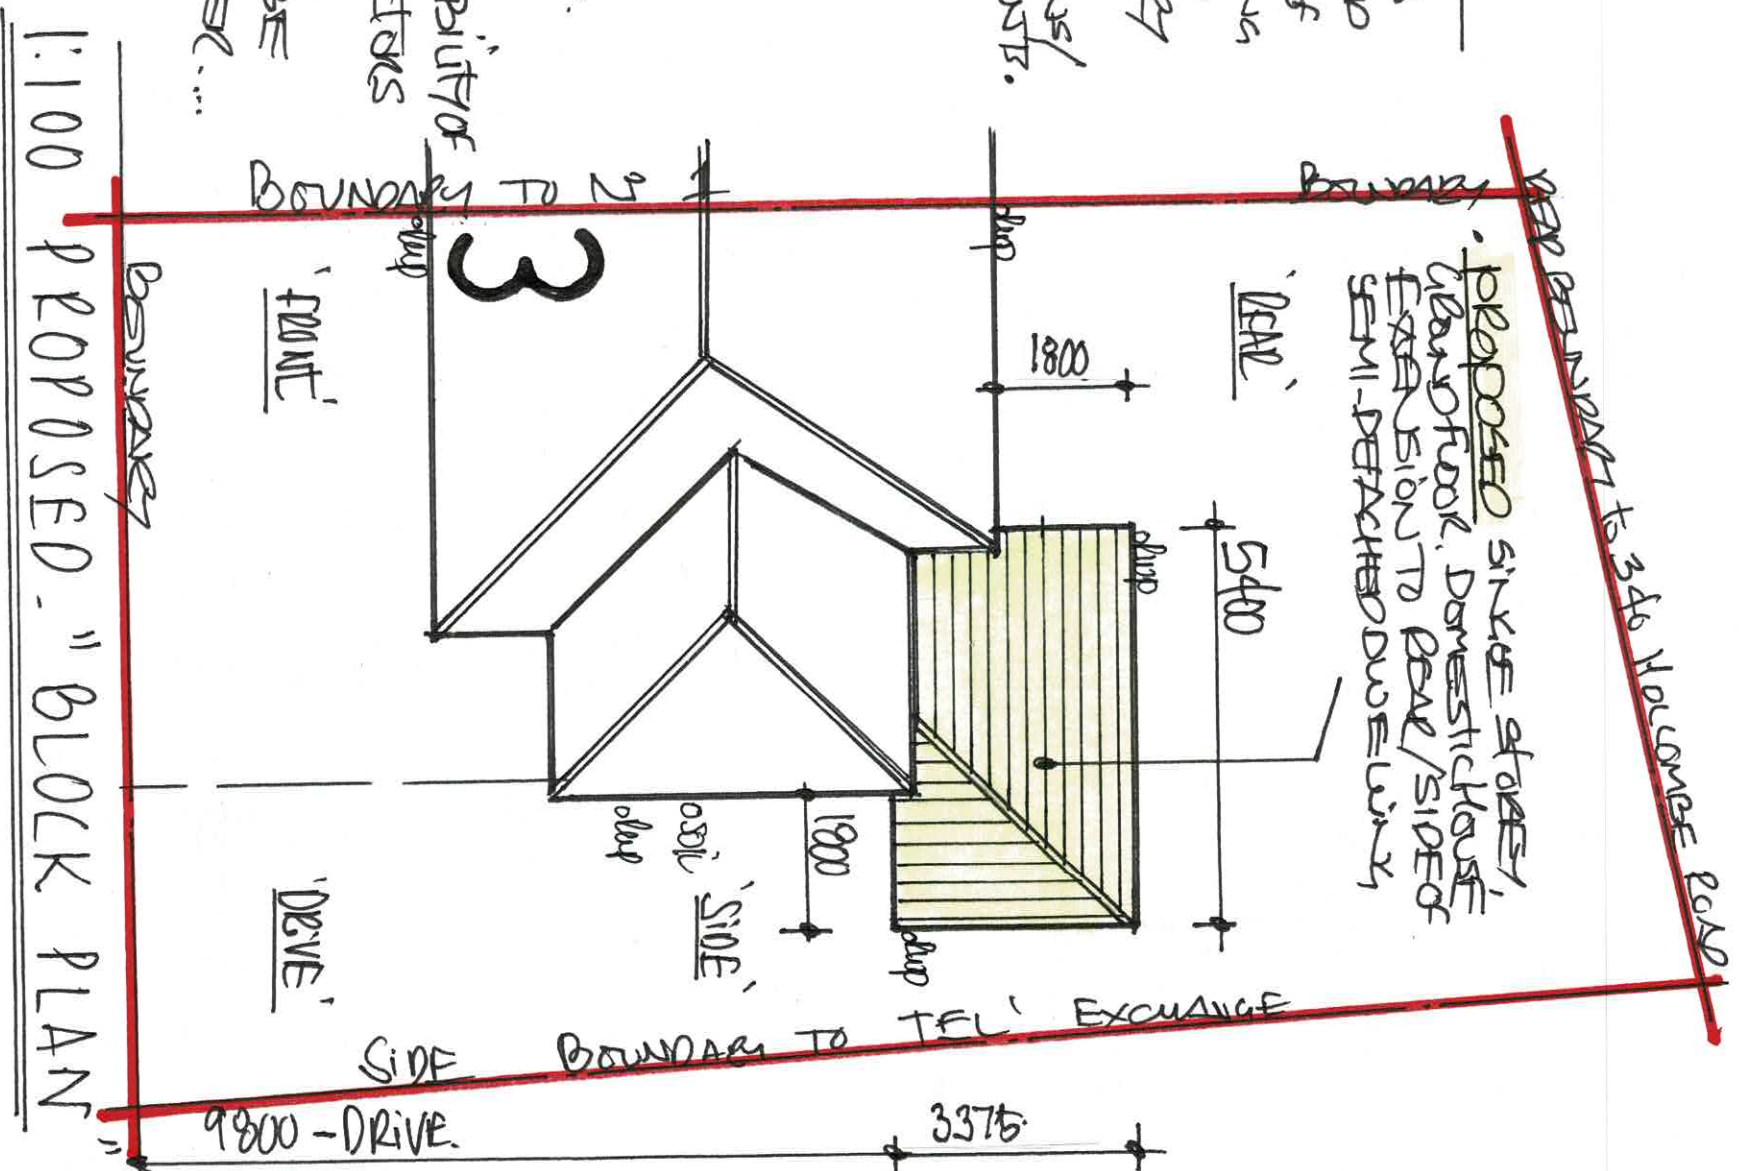

- PROPOSED SINCE STAFF, LAND FLOOR, DOMESTIC HOUSE EXTENSION TO REAR/SIDE OF SEMI-DETACHED DWELLING.

DRGN
1