

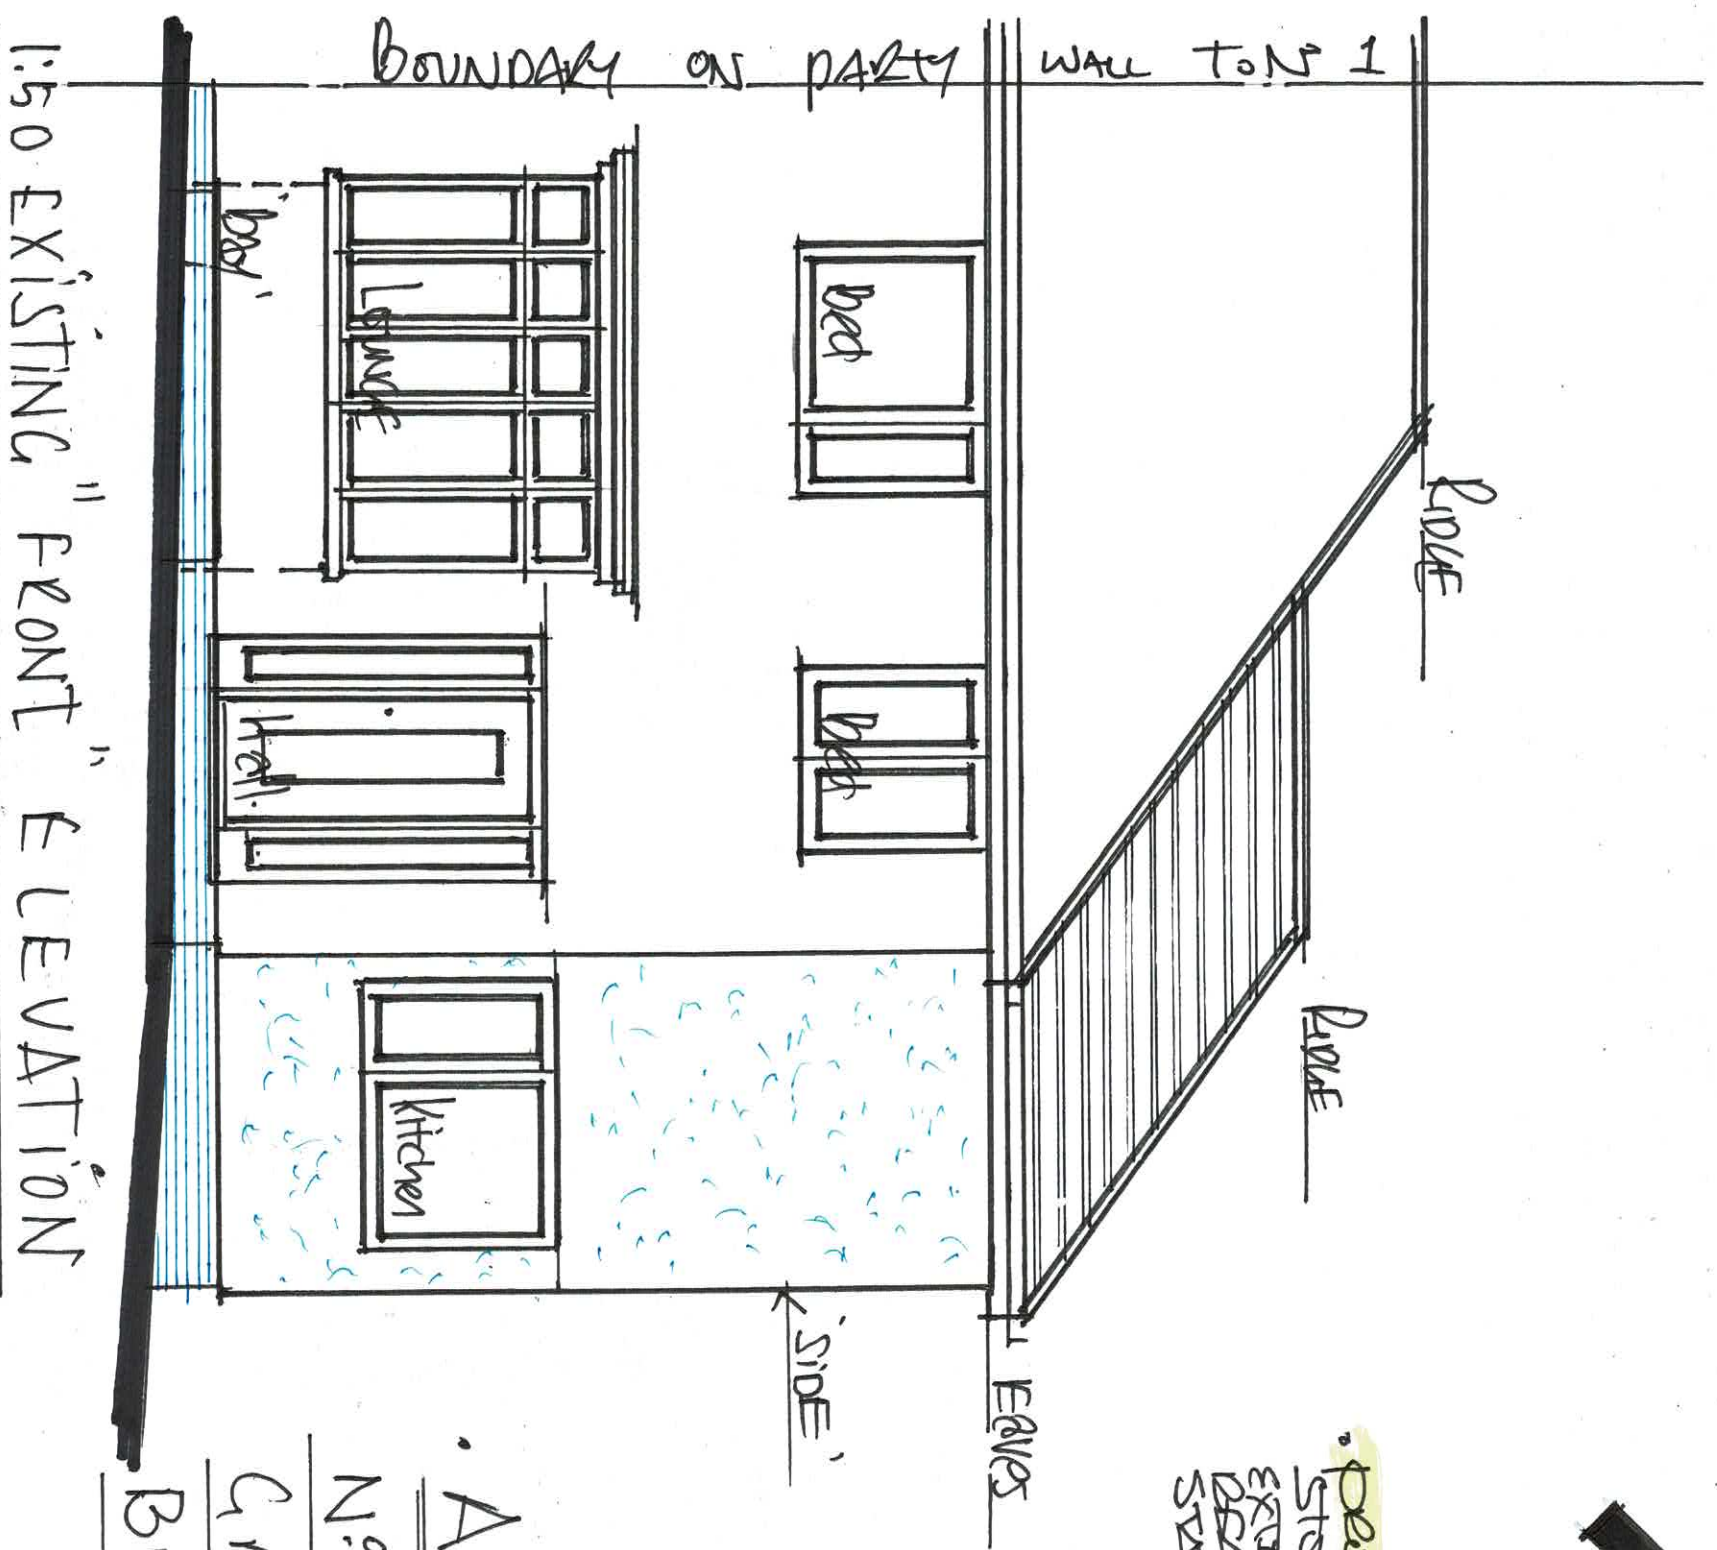


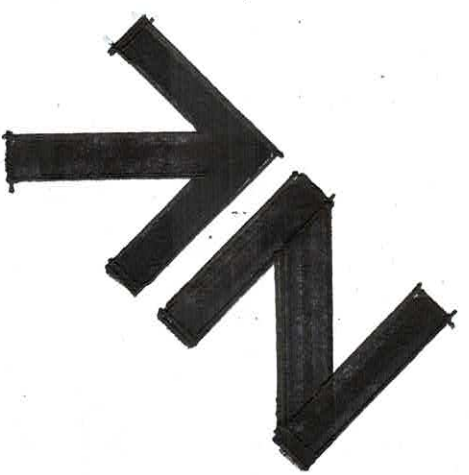

PROPOSED SINGLE
STOREY REAR FLOOR
EXTENSION TO SIDE AND
REAR OF 1/3
STATION ROAD

1:1250 "Site - Location - Plan"

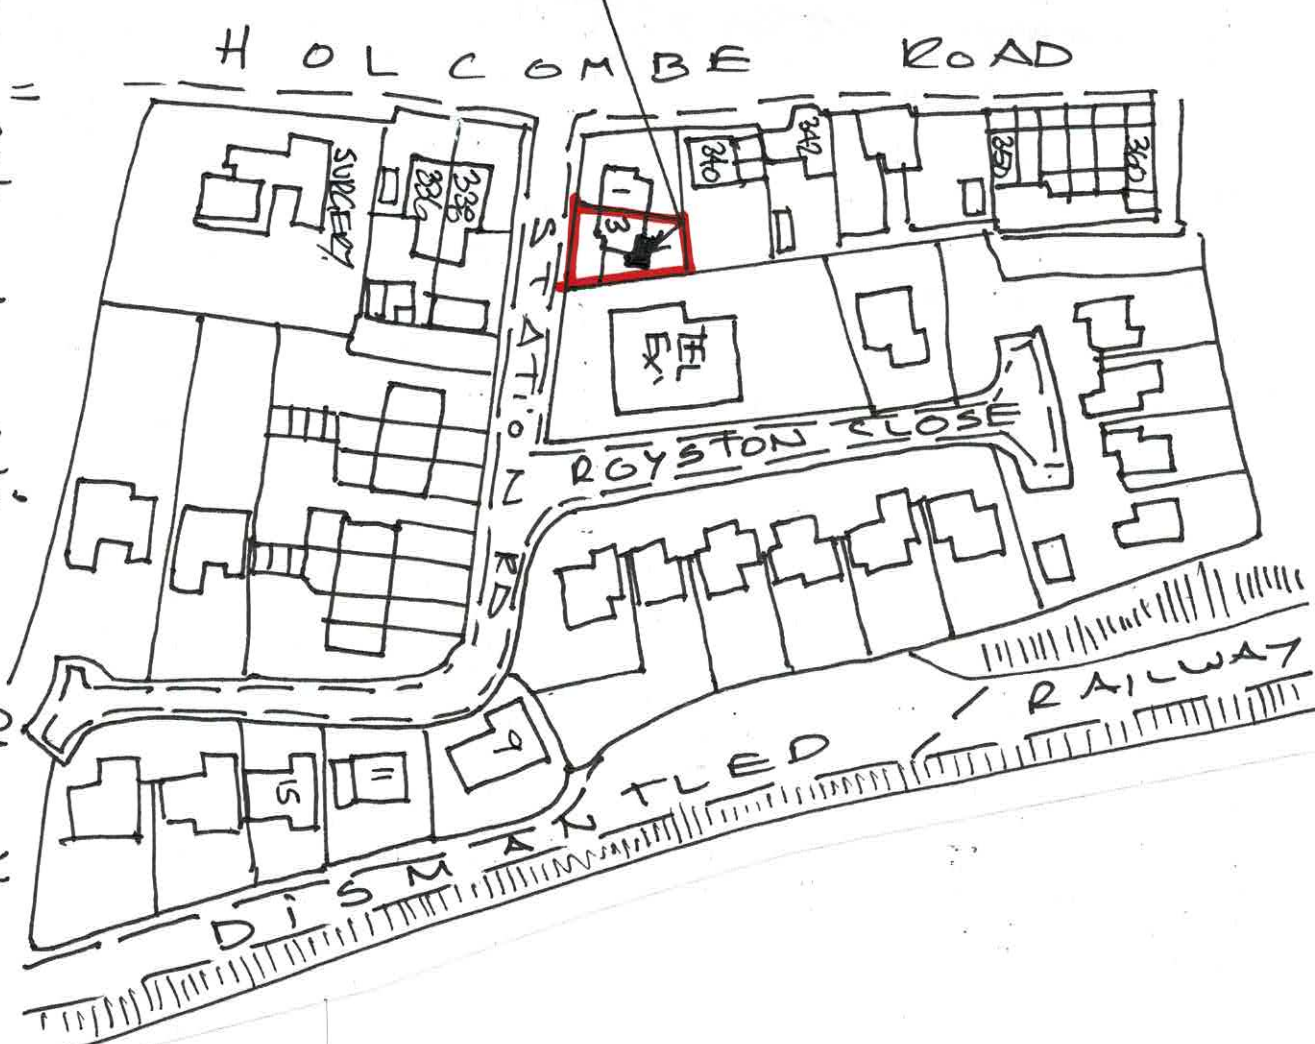

Address: — NOV'24.

No 3 Station Road,
Green-Mount,
Bury, Lancs, BL8 4BJ.