
• ROOF LINES


- UPVC BOX 2 RAL COLOUR COATED RAINWATER GUTTERS
- AND DOWNSPOUTS, SOILSTACKS AND WASTES RAL BLACK
- UPVC FASCIA AND SOFFIT BOARDS TO A NOMINAL SOFFIT PROJECTION @ EAVES, UPVC END CAPS AND VERGE BOARDS TO SUIT PIKE END-RETURNS AND ROOF PITCH APPROX 18° ROOF PITCH TO FORM/CREATE A MAINTENANCE FREE SYSTEM OF ROOF LINES

• SANITARY INSTALLATION / DRAINAGE

- APPLICANTS / CONTRACTORS TO PRE-AGREE A SCHEDULE OF WORKS INC MAKE, TYPE, MODEL, SIZE OF AND SETTING OUT / POSITIONS OF WC / WHB AND APPLIANCES TO SUIT
- PLUMBERS TO EXTEND MAINS COLD WATER SUPPLIES TO ISOLATING VALVES.
- PROVIDE UPVC WASTES, TRAPS, SEALS AND FITTINGS TO BS 5254, 5255 AND INSTALL SANITARY TO BS 5572 : 1978 · WITH A 100Φ WASTE TO WC WITH 50 TRAP AND 38Φ UPVC WASTES TO WHB, WASHING MACHINE / TUMBLE DRIERS WITH 75 DEEP RESEALING ANTI-VAC · BOTTLE TRAPS. ALL SET TO ADEQUATE RUNS, FALLS AND GRADIENTS BY PLUMBERS AS DETAILED AND CONNECTED UP TO A NEW 100Φ UPVC SOIL / STUB STACK TO BS 4514 / CONNECTED TO EXG FW DRAINAGE FROM REST BEND TO BASE OF STACK 100Φ OUTLET. NEW 100Φ GRP PLASTIC BRANCH DRAINAGE LAID TO MIN 1:40 FALLS / GRADIENTS AND LAID ON TO MIN 150mm CLEAN STONE, PEA GRAVEL / PIPE BEDDING AND RUN DOWN SIDE OF PROPOSED EXTENSION AND CONNECTED TO EXG FW / SW COMBINED DRAINS AT LOCATION OF RELOCATED 'MAN HOLE' / INSPECTION CHAMBER BUILT ONTO LOCATED / EXPOSED EXG BRANCH DRAINS ETC.

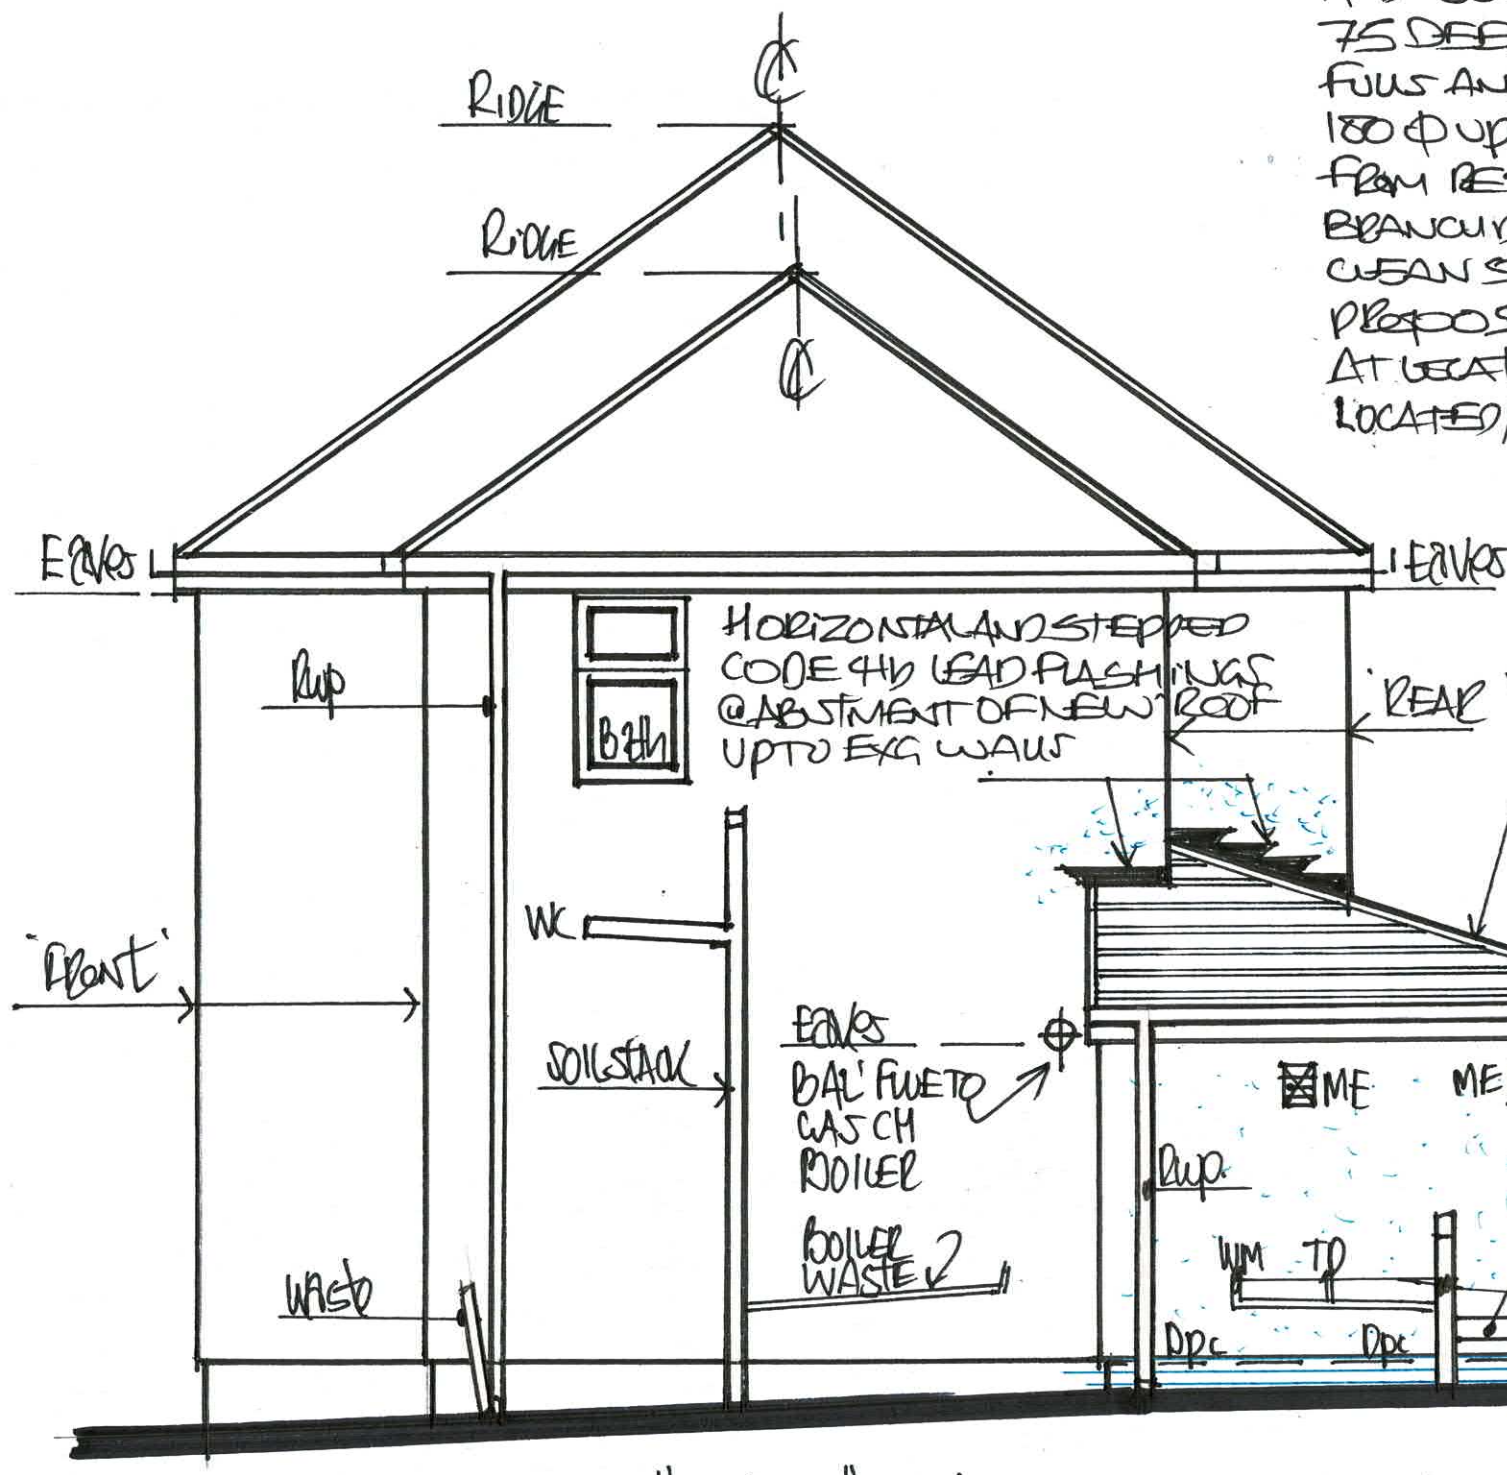

1:50 PROPOSED "SIDE" VIEW FROM 'EL' EX'

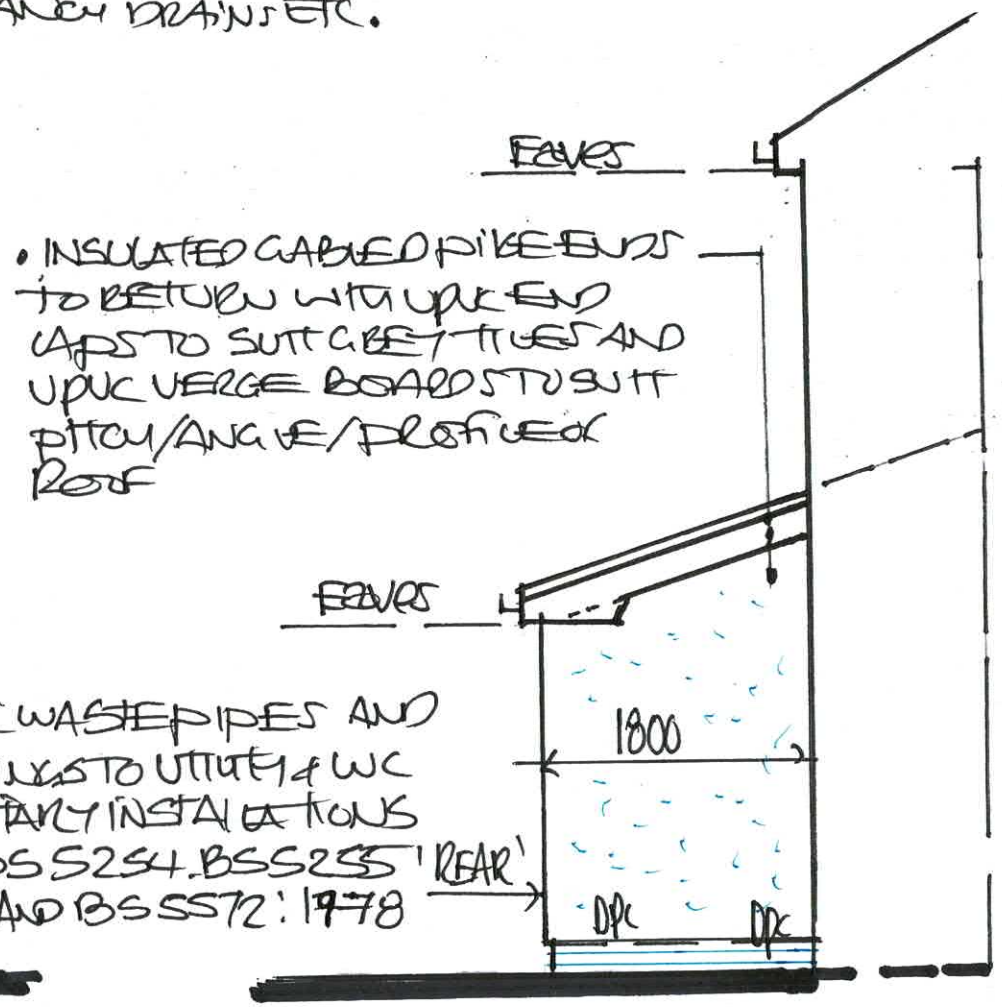

• UPVC WASTE PIPES AND FITTINGS TO UTILITY & WC SANITARY INSTALLATIONS TO BS 5254, BS 5255 AND BS 5572 : 1978

PROPOSED SIDE VIEW FROM N° 1

DRG N°: 7