



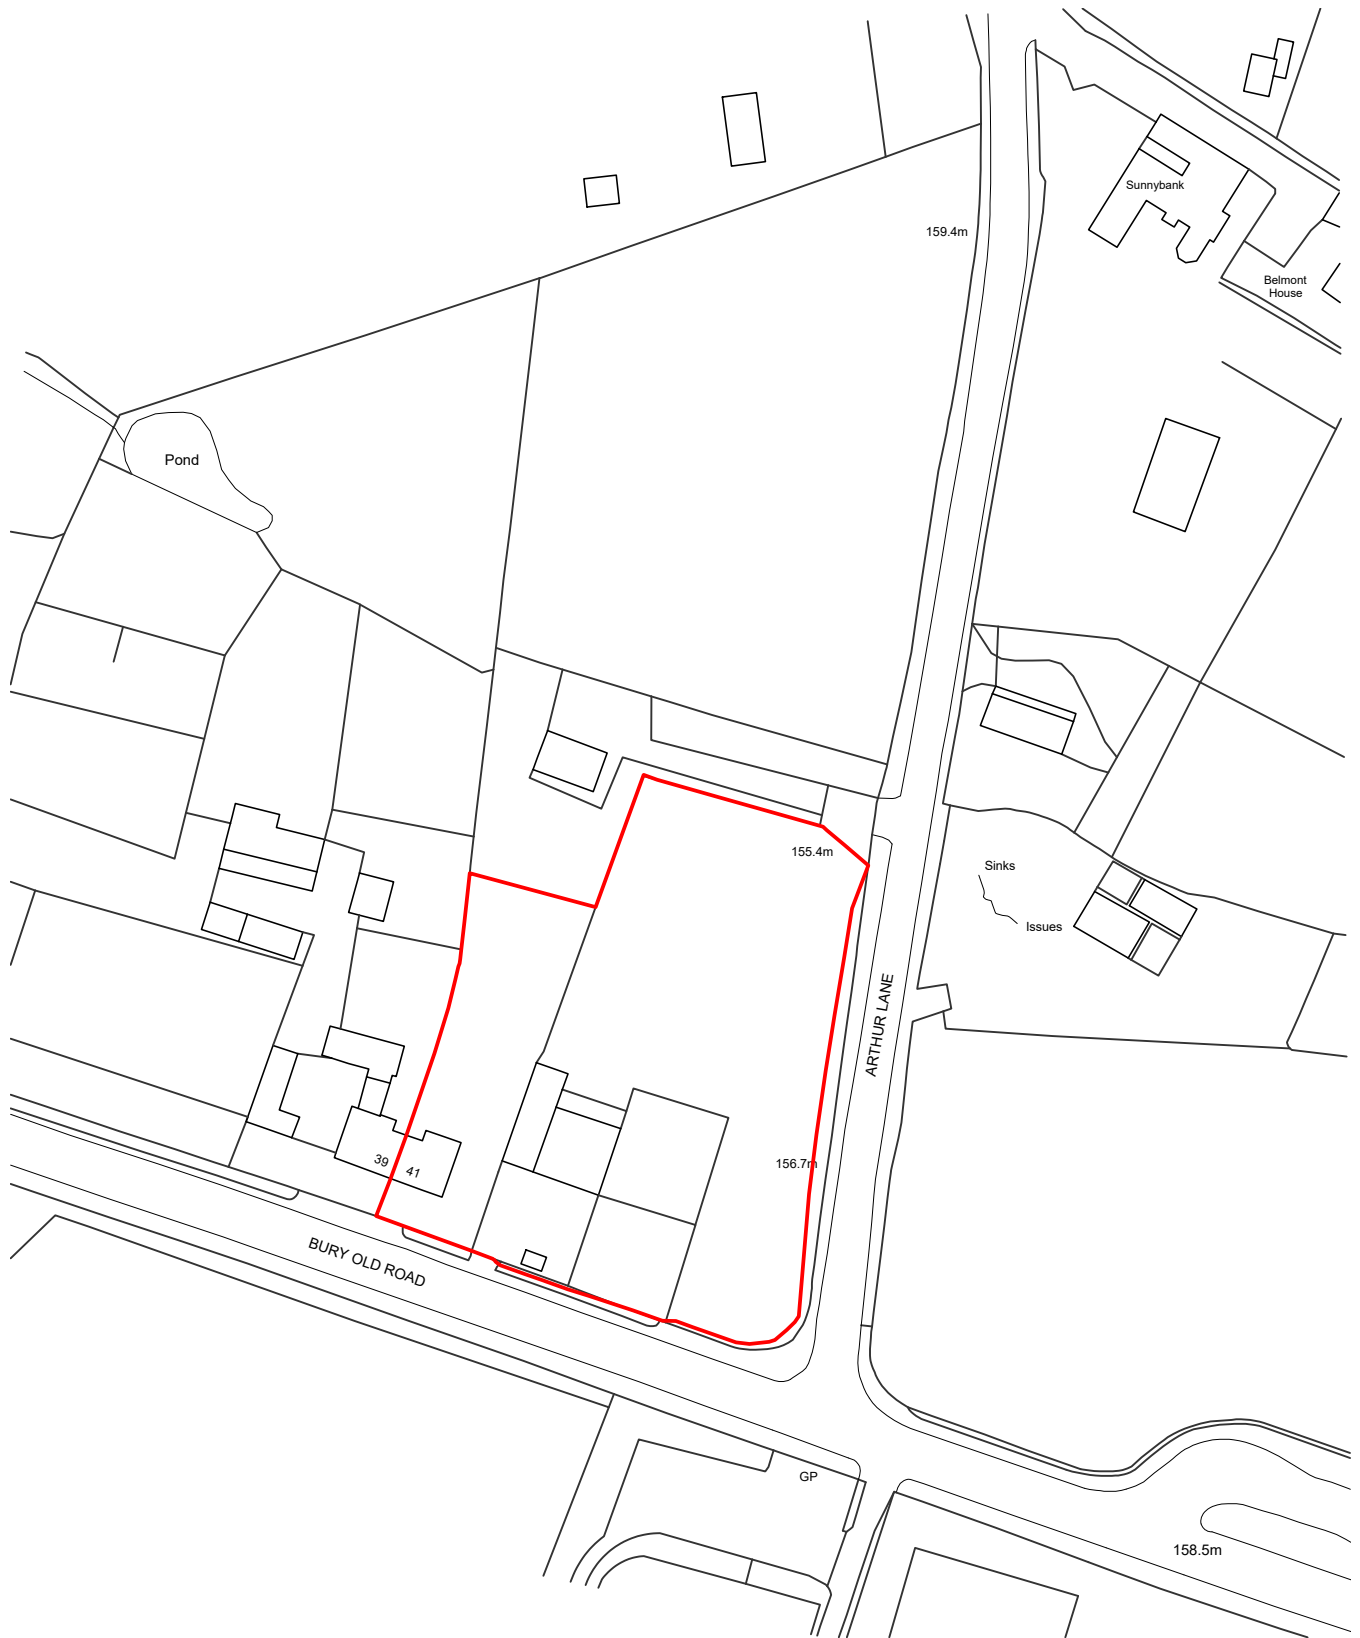

A	Planning requests	17.09.2024
Rev.		Date

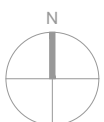

Key

— Application Boundary



RIBA | Chartered Practice

Project Name

Bury Old Road
BL2 5PF

Location Plan
01

Rev **A**

Project No.	Stage
108.20	Planning Re-submission

Scale	1:1250 @ A4
Date	July 2024

Drawn	RP
-------	----