




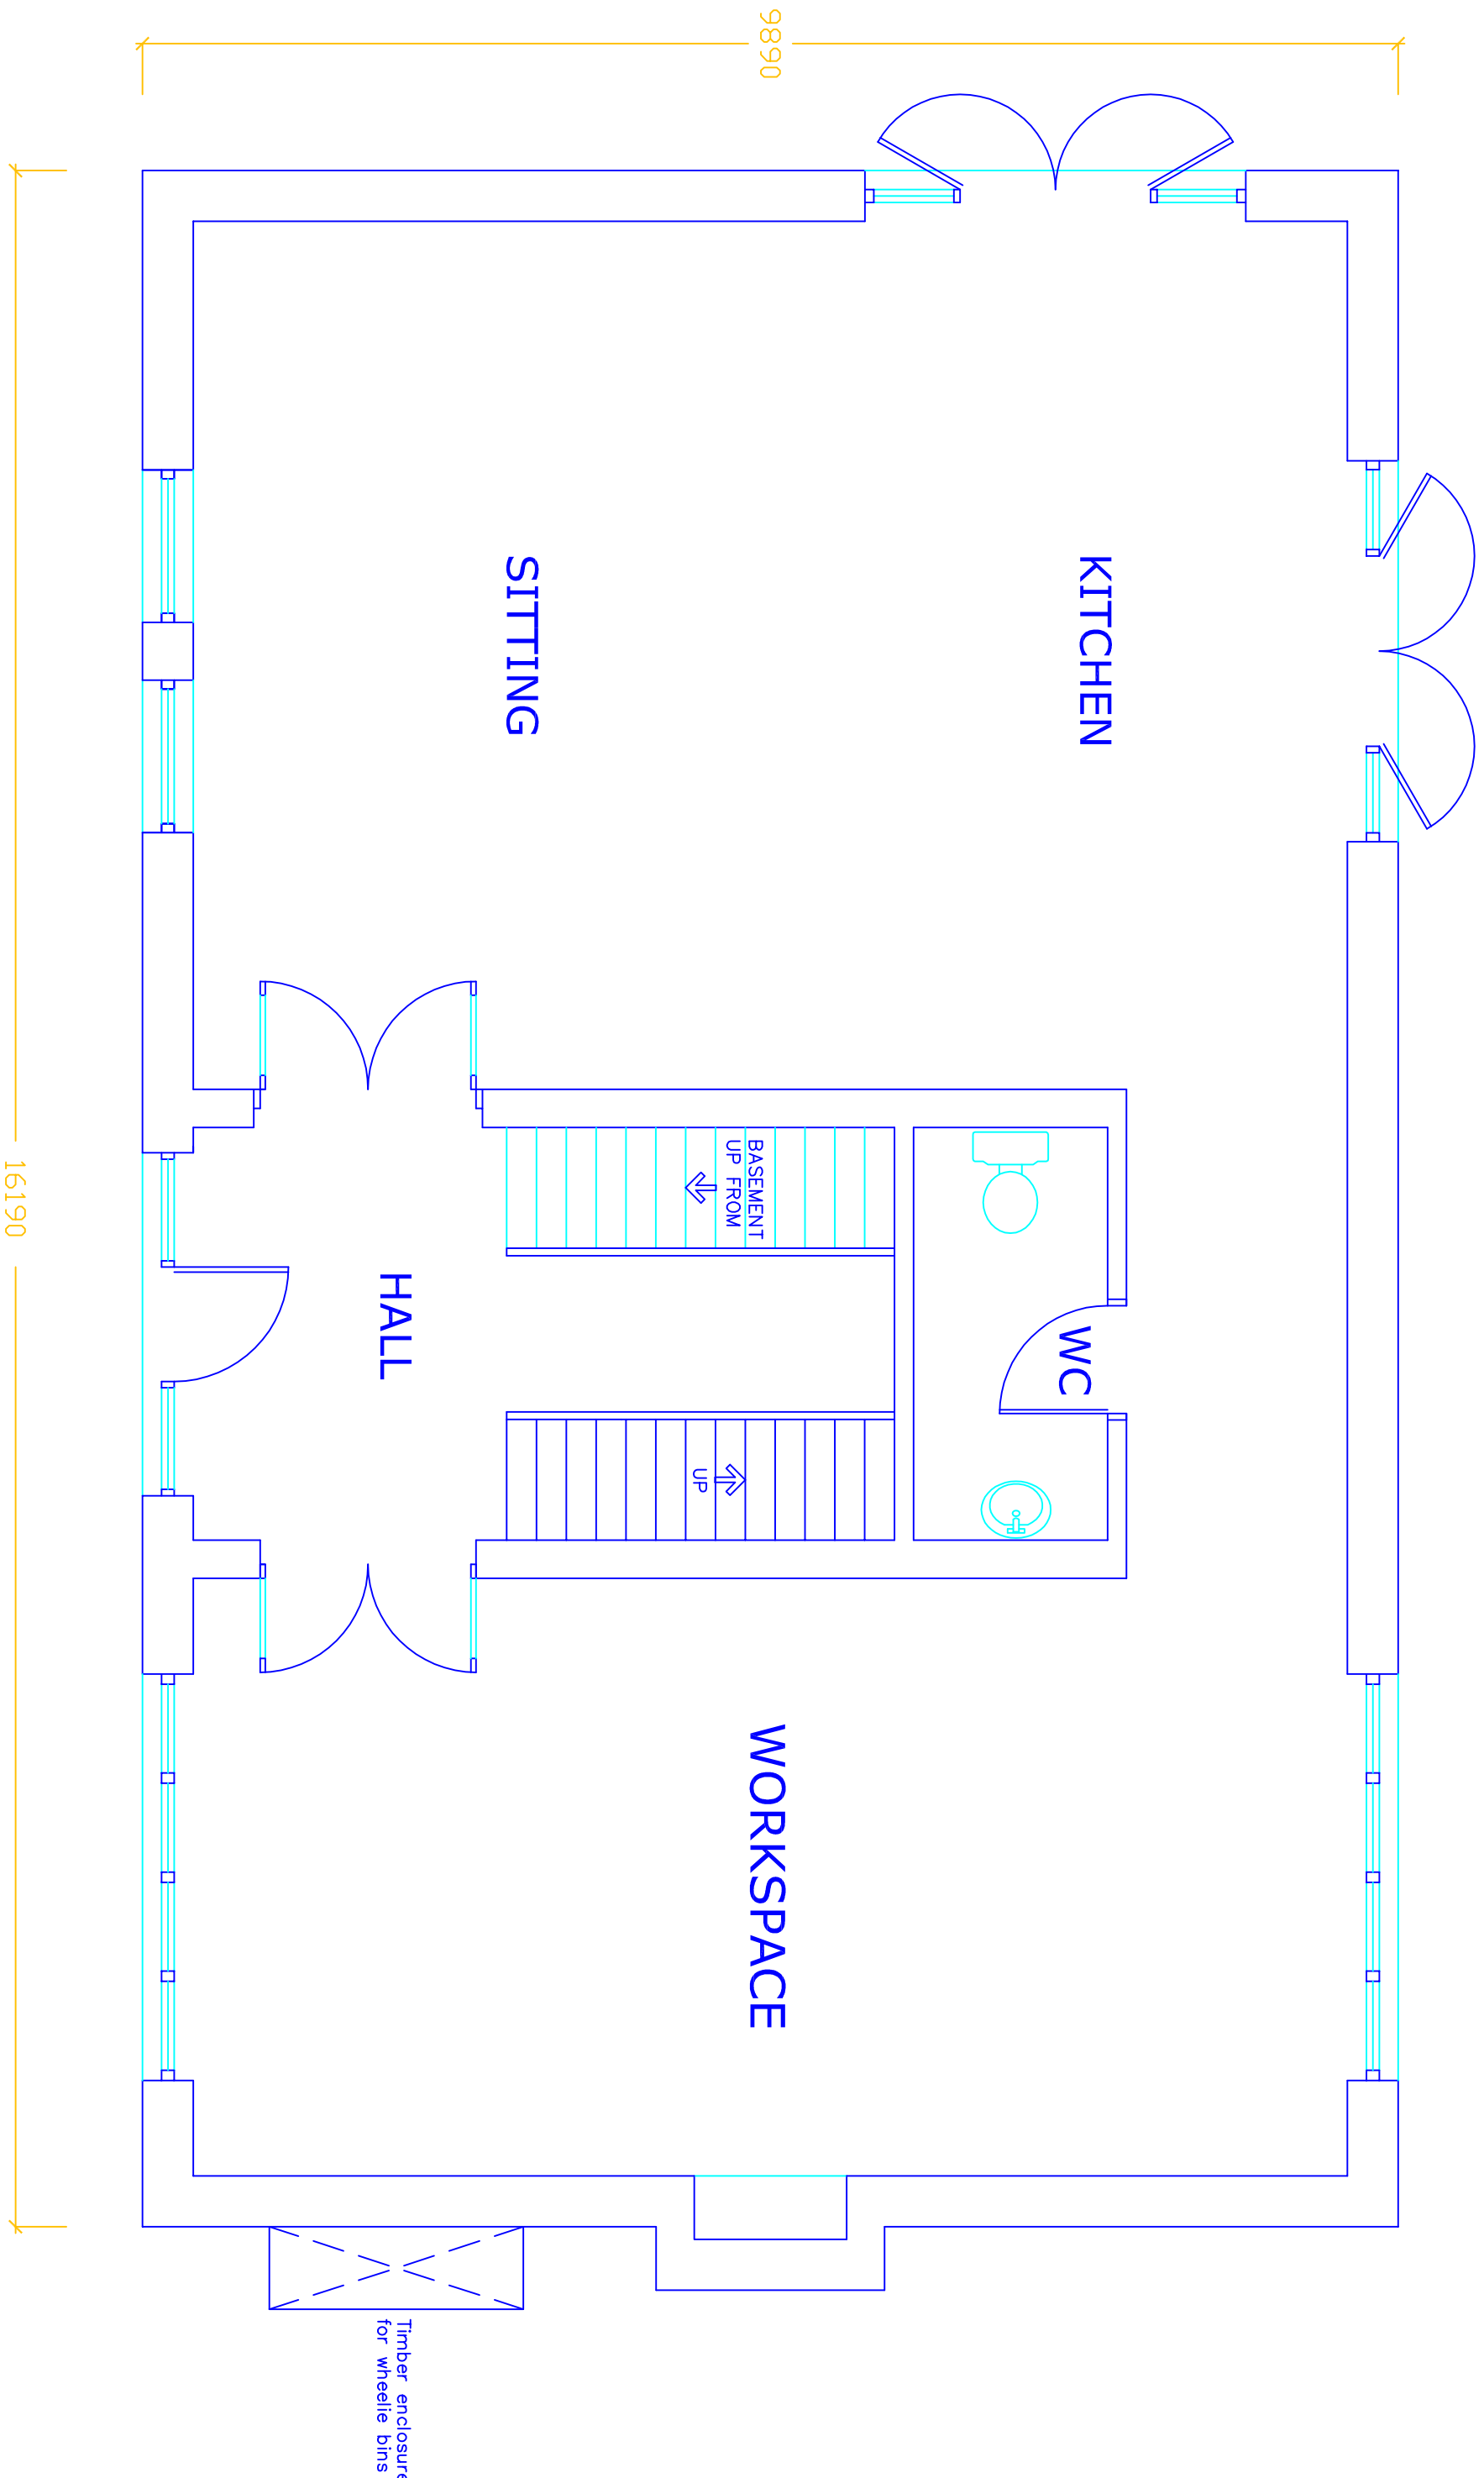

Proposed Ground Floor Plan

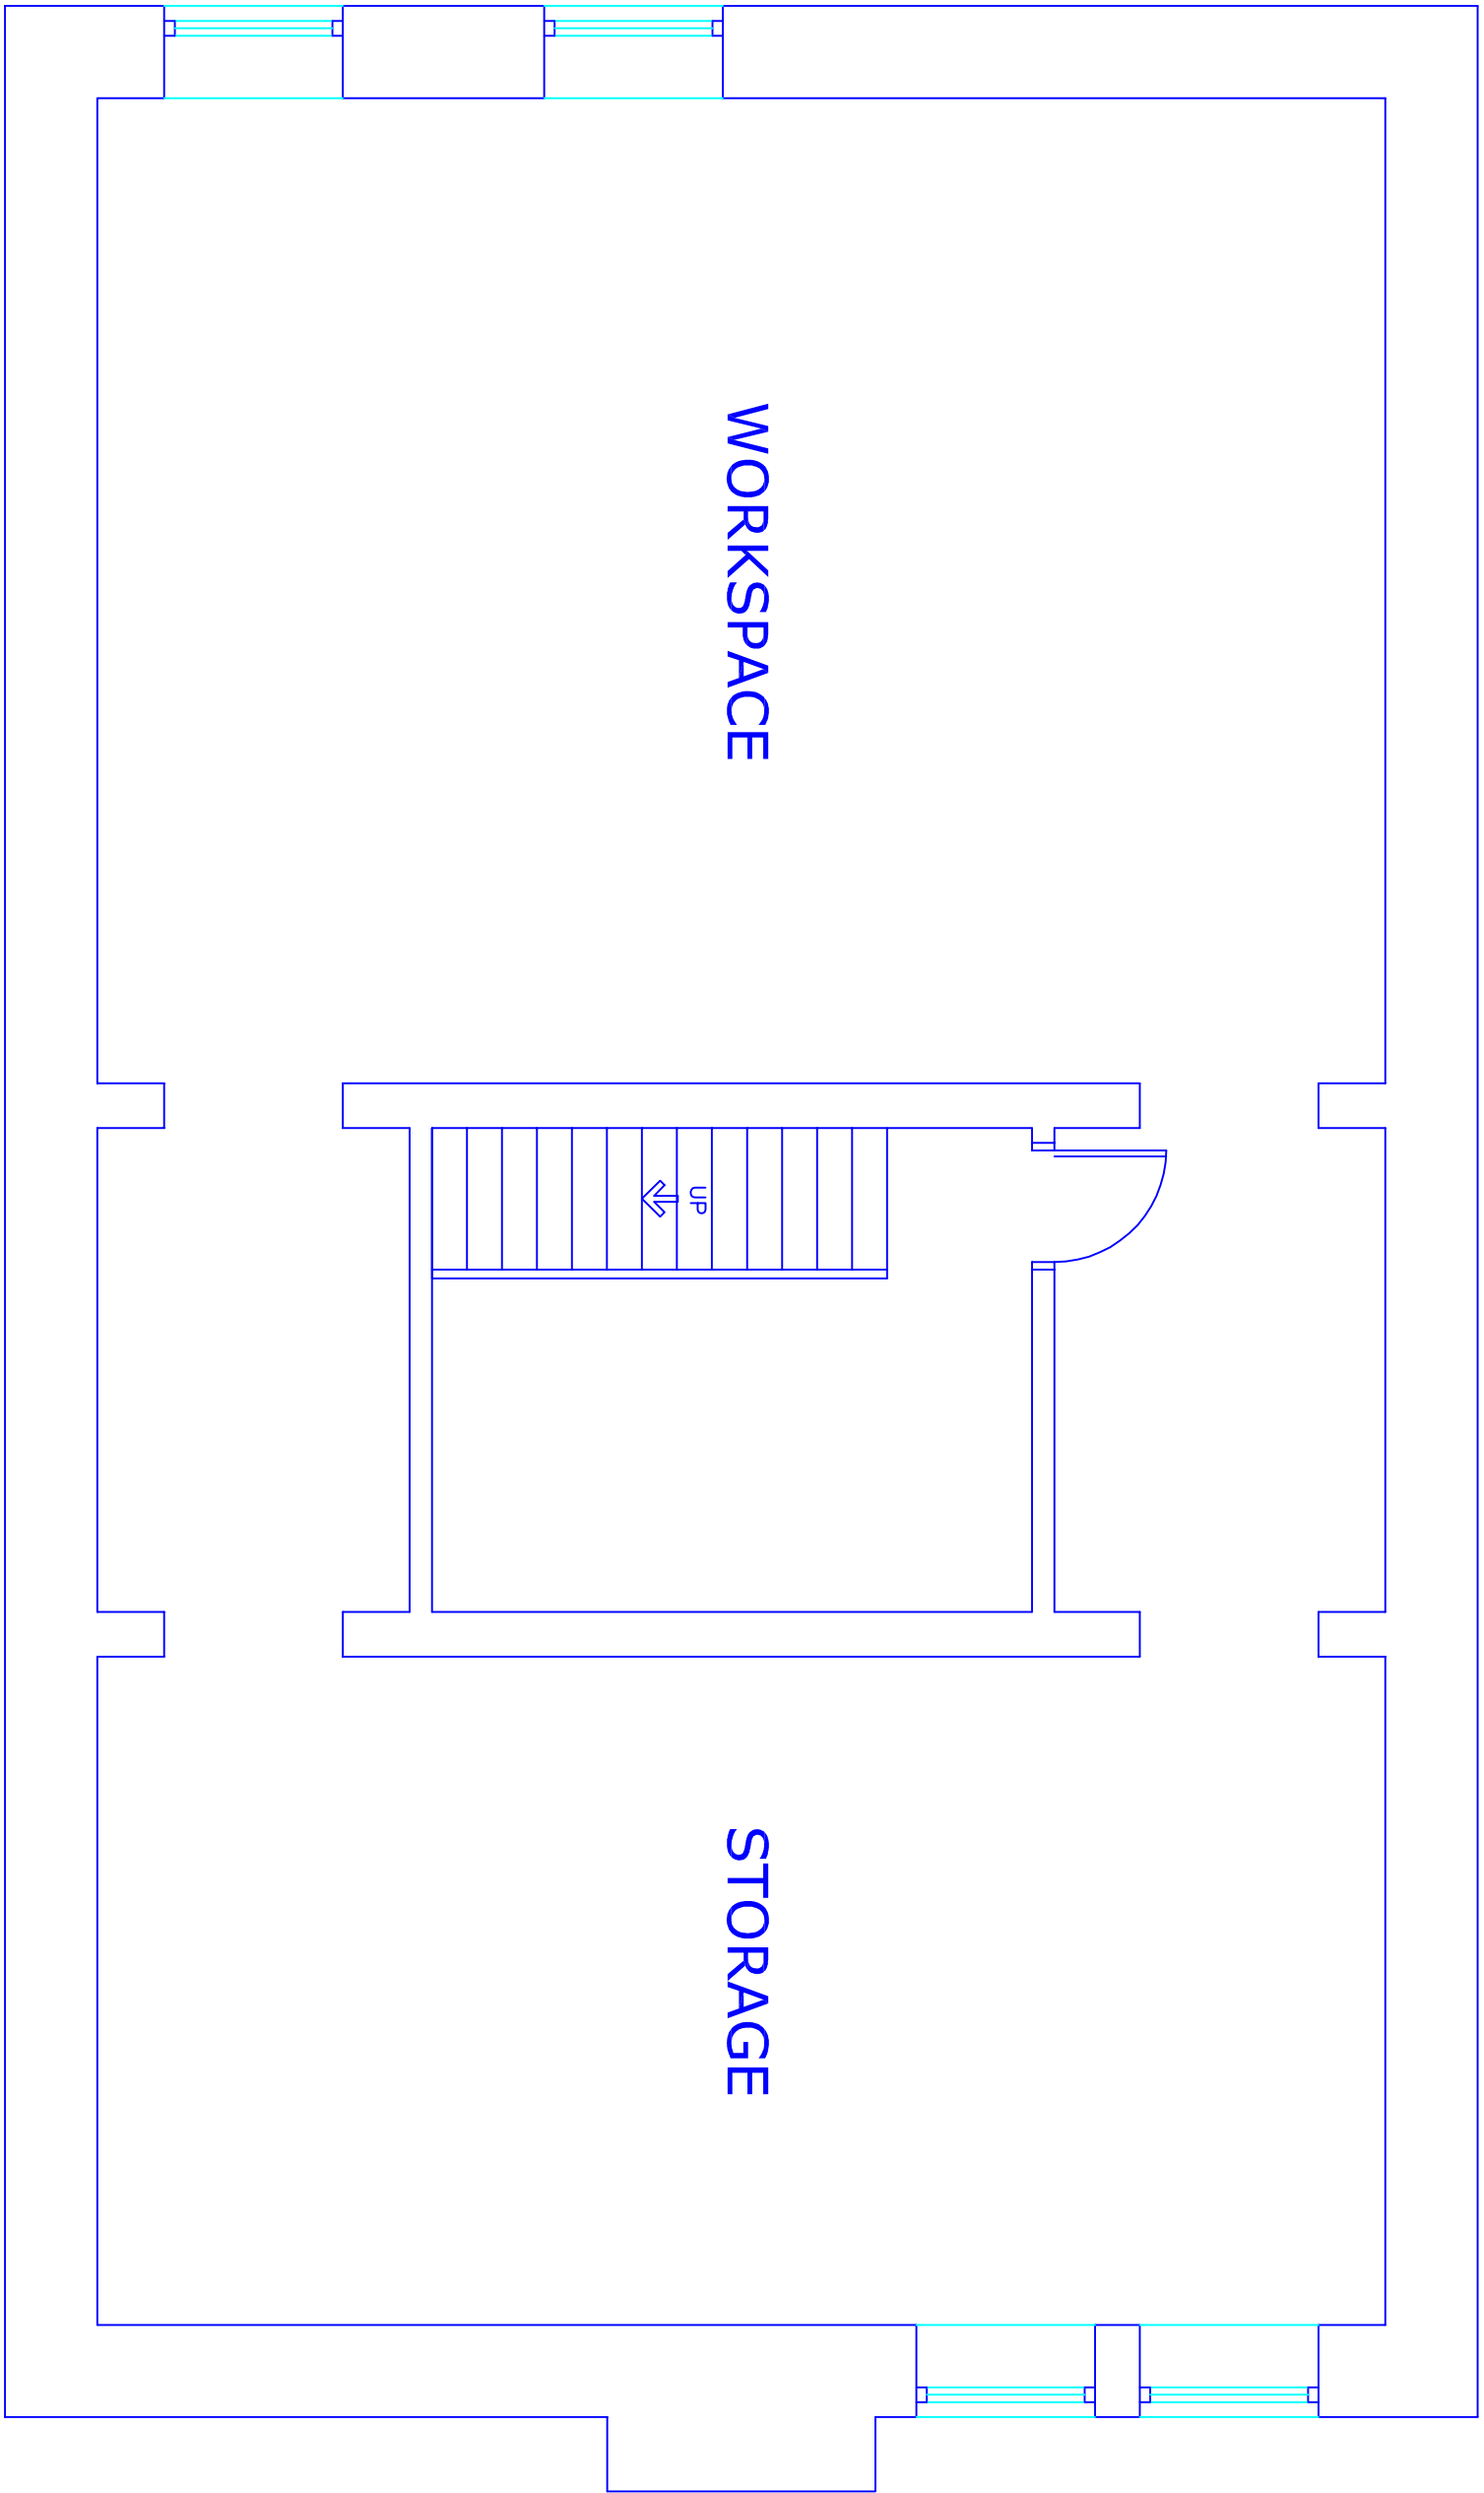

Proposed Basement Plan

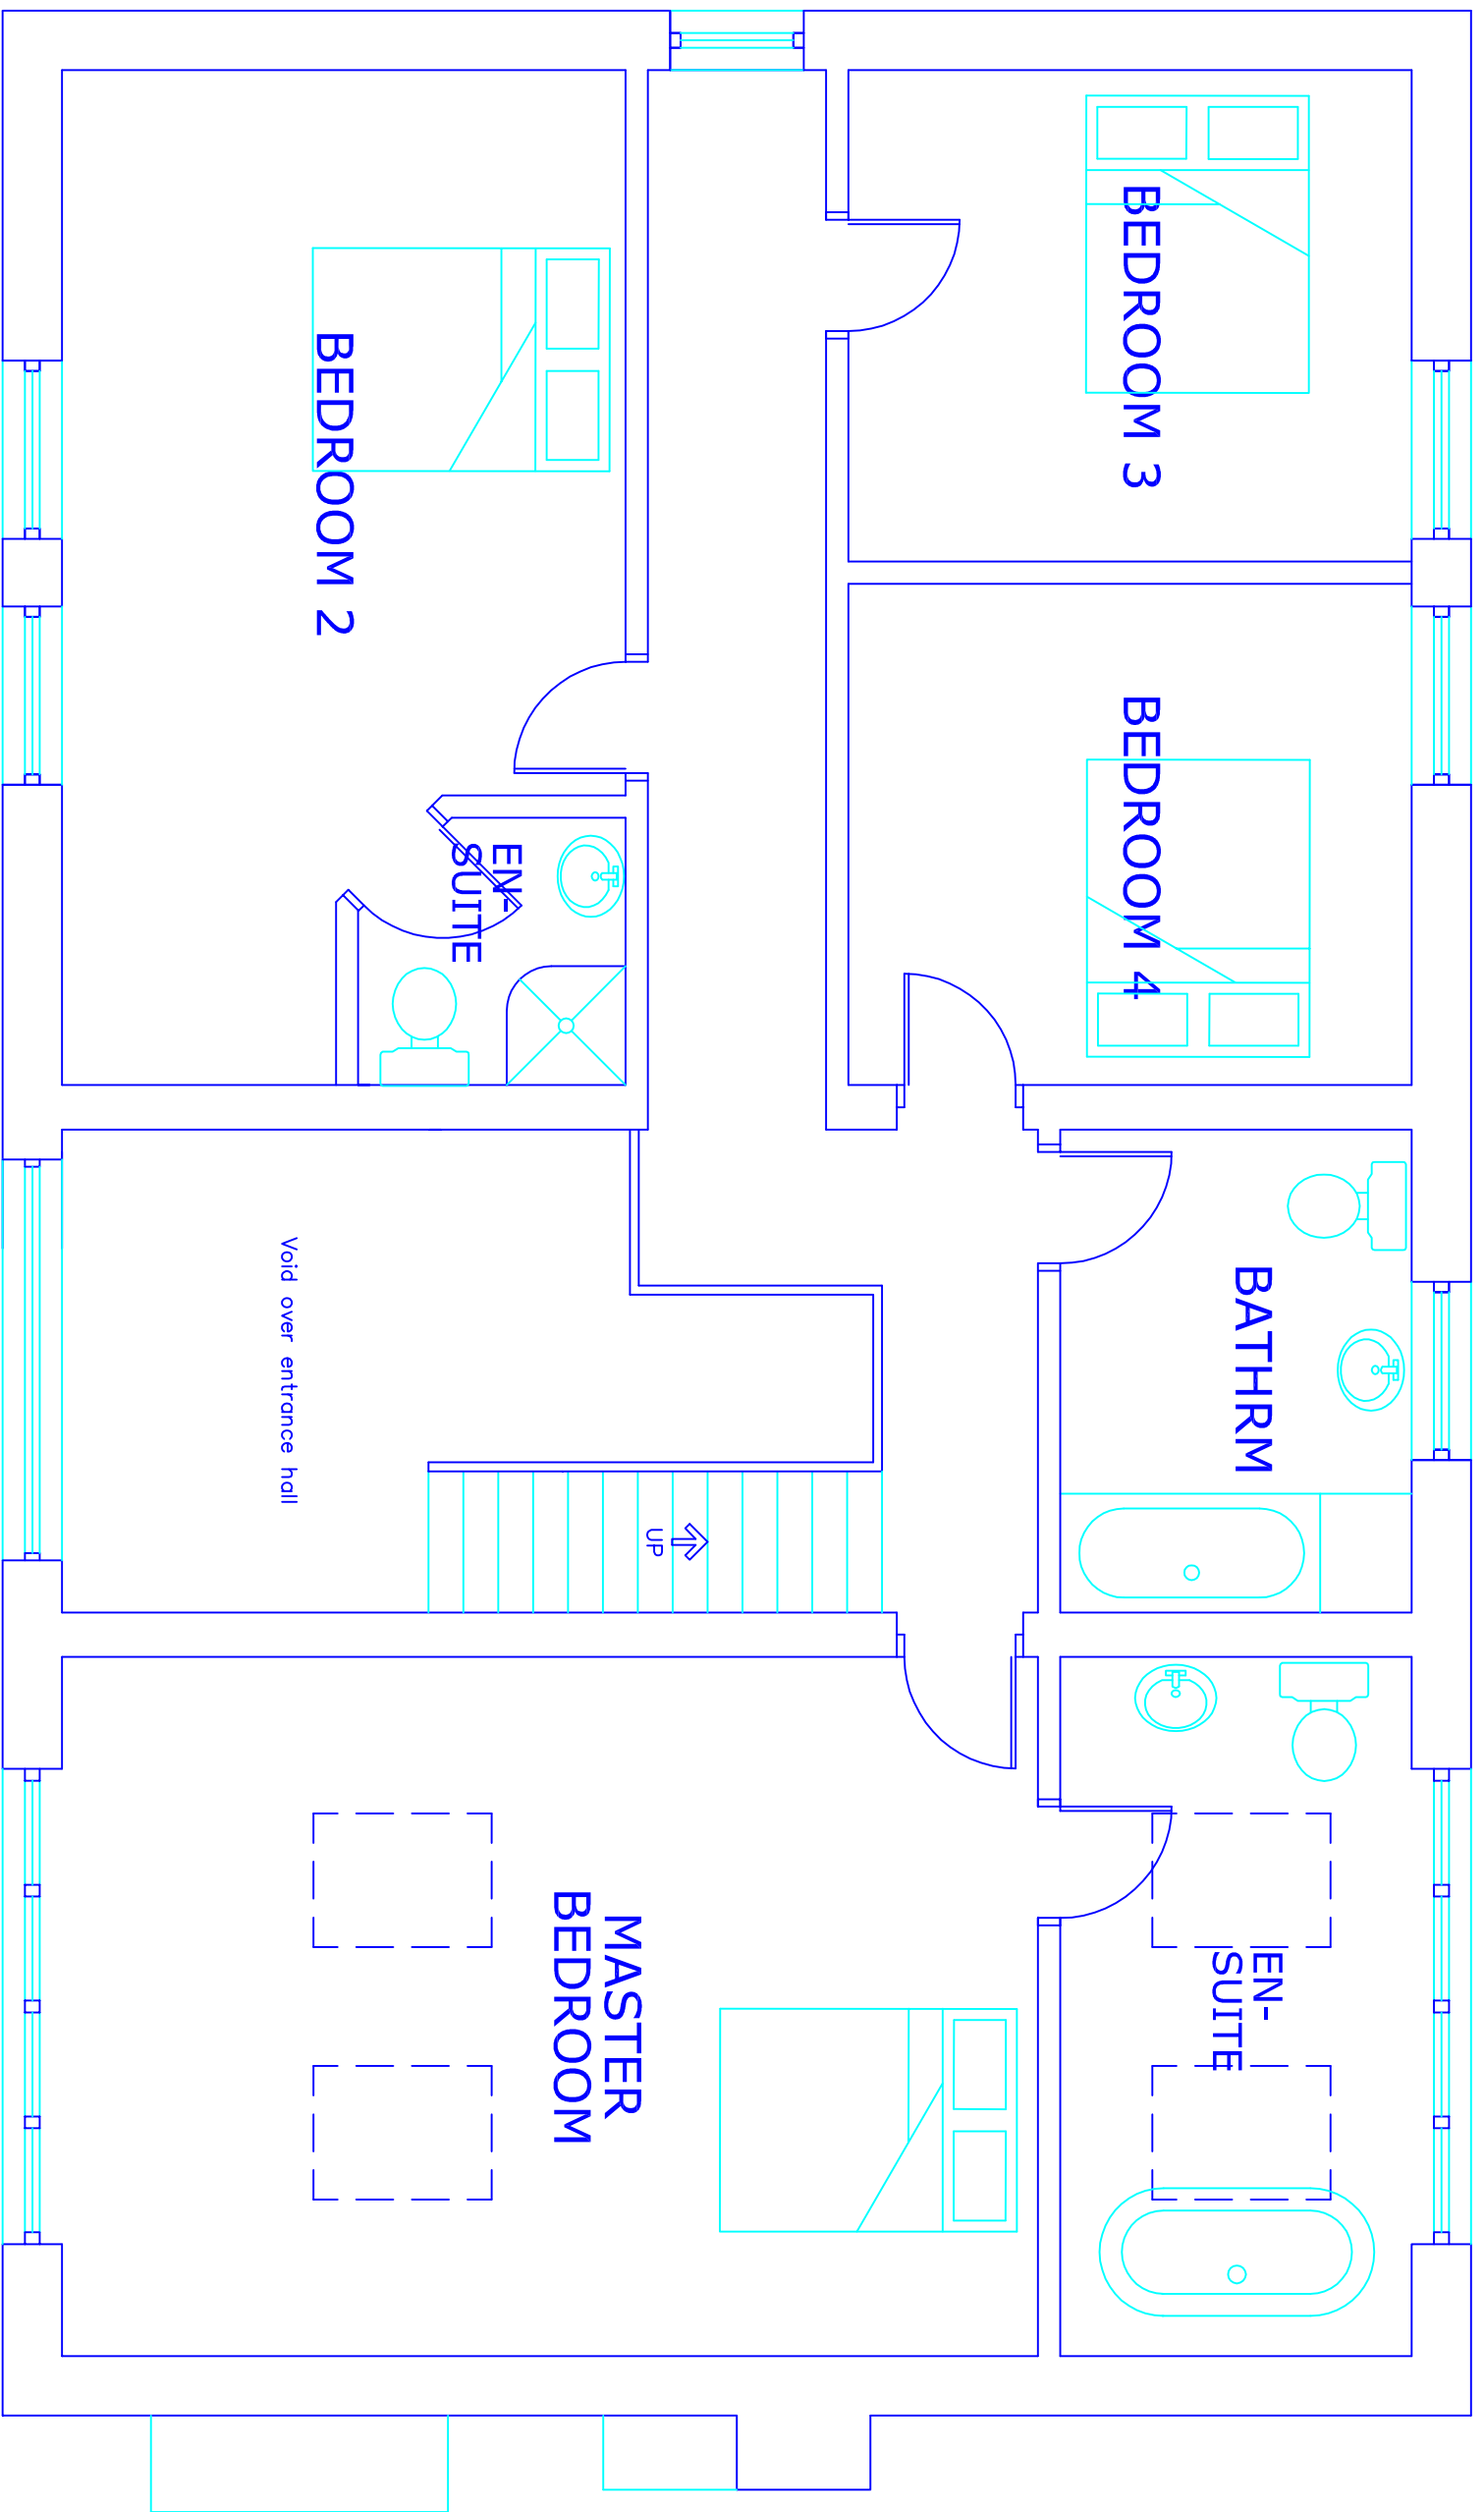

Proposed First Floor Plan