


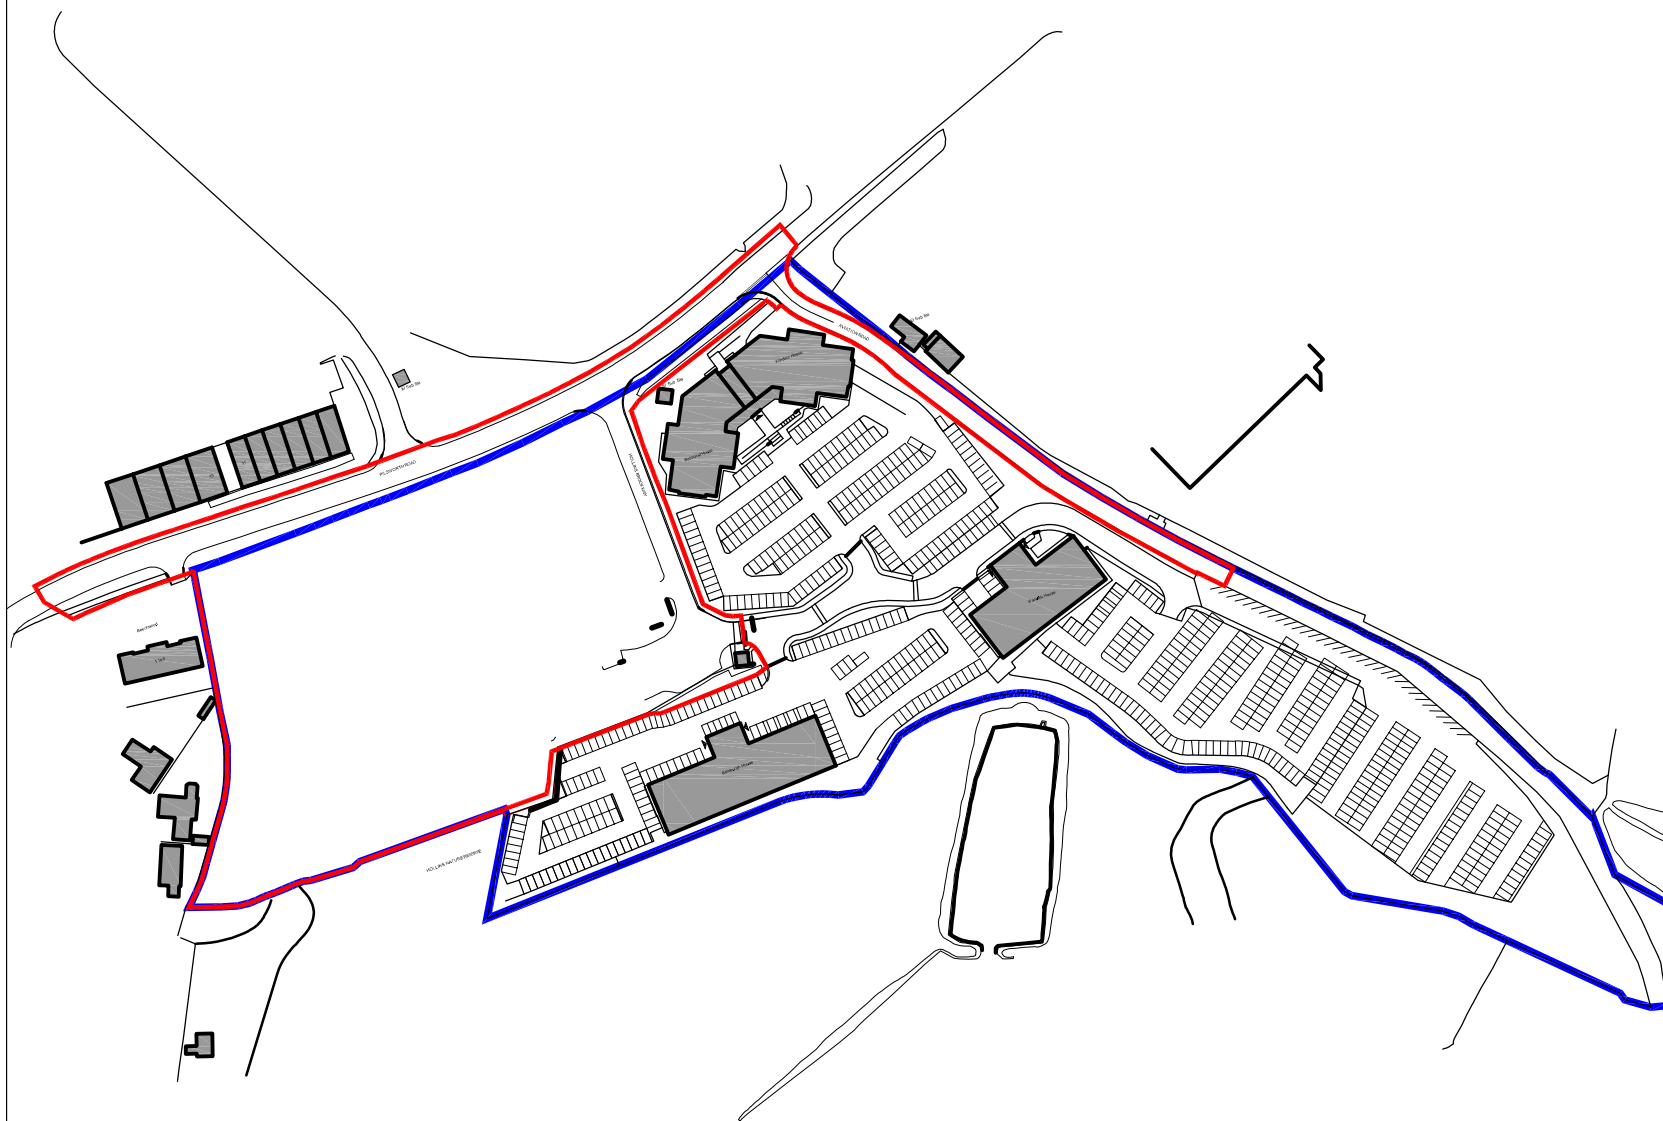

- All dimensions and levels are to be checked on site.
- Any discrepancies are to be reported to the architect before any work commences
- This drawing shall not be scaled to ascertain any dimensions. Work to figured dimensions only.
- This drawing shall not be reproduced without express written permission from AEW.
- Title overlay drawings and ownership boundaries are produced using all reasonable endeavors. AEW cannot be responsible for the accuracy or scale discrepancy of base plans supplied to them.
- All works are to be undertaken in accordance with Building Regulations and the latest British Standards.
- All proprietary materials and products are to be used strictly in accordance with the manufacturers recommendations.


CDM 2015

Client notified of duties: 19/01/2022
Principal Designer: David M. Eagle Ltd.

Unless noted below, all known hazards have been highlighted on the drawing:



0 20 40 60 80 100m

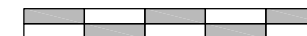

Scale 1:2500 @ A4

Key:

- Application Boundary - 2.30ha / 5.67ac
- Land within client ownership

P03	26/05/2022	RP	PBH
Issued for planning			
P02	12/05/2022	RP	RP
Red and blue lines updated to include Aviation Road			
P01	27/04/2022	RP	PBH
Initial Issue			

REV	Date	Drawn by: -	Checked by: -
S2		For Approval	
drawing stage Planning			
client			

JD Group

project

JD Sports Campus Hub
(Former A-Plant Site)

drawing title

Location Plan

date 23/04/2022 drawn RP
scale@A4 1:2500 checked PBH

Rev P03

Job No 11302-AEW-XX-SI-DR-A-0500

aew architects
0161 214 4370
www.aewarchitects.com

aew