



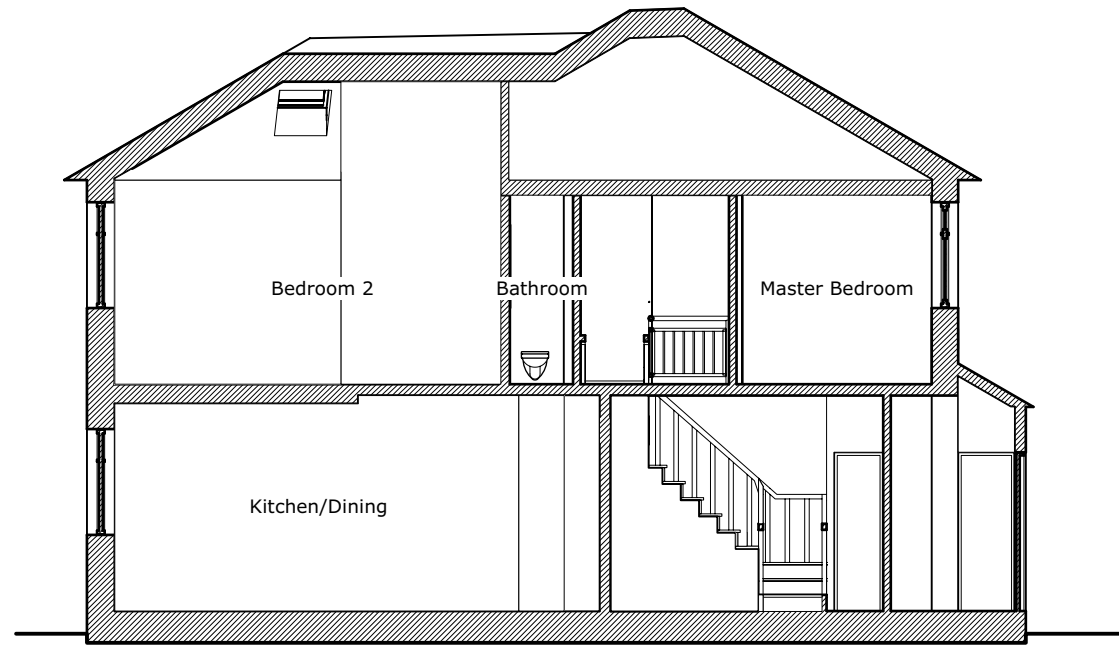

1

**Proposed Section AA**  
Scale: 1:100

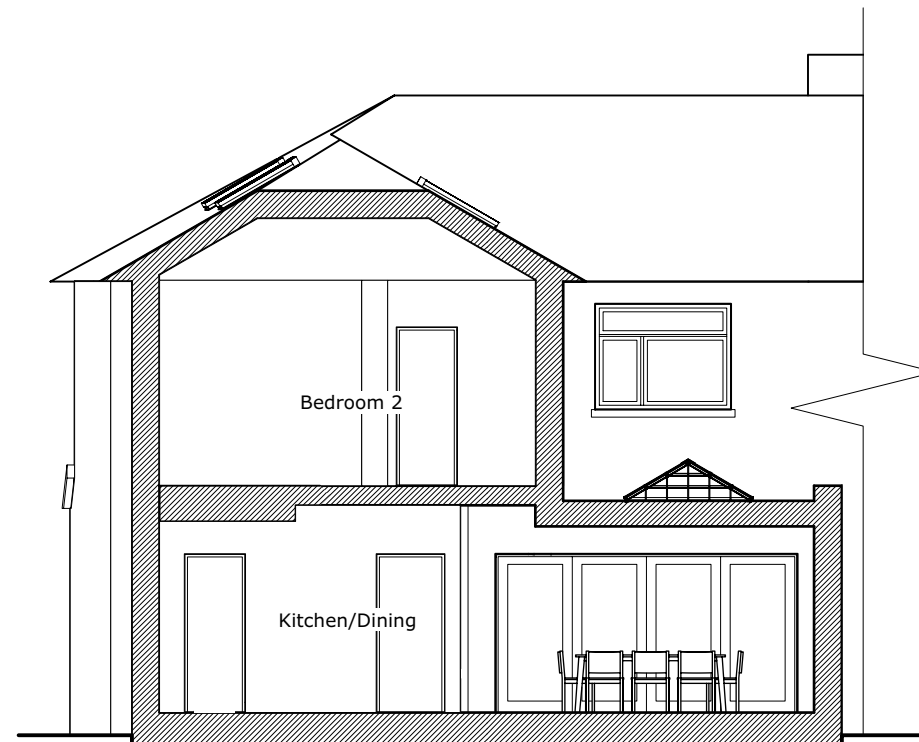

2

**Proposed Section BB**  
Scale: 1:100

P01 26/08/2025 For Planning

DO NOT SCALE FROM DRAWINGS.

Client

Sara & Uri Green

Address

34 Lichfield Drive  
M25 0HX

Project

23061

Drawing

Proposed Sections

**DEWSIDGE**

Email: [info@dewside.com](mailto:info@dewside.com)  
Tel: 020 8455 7455

Scale  
**1:100 @ A3**

Date  
26/08/2025

Dwg No.  
23061-DEW-00-DR-A-00300

Rev: P01

