


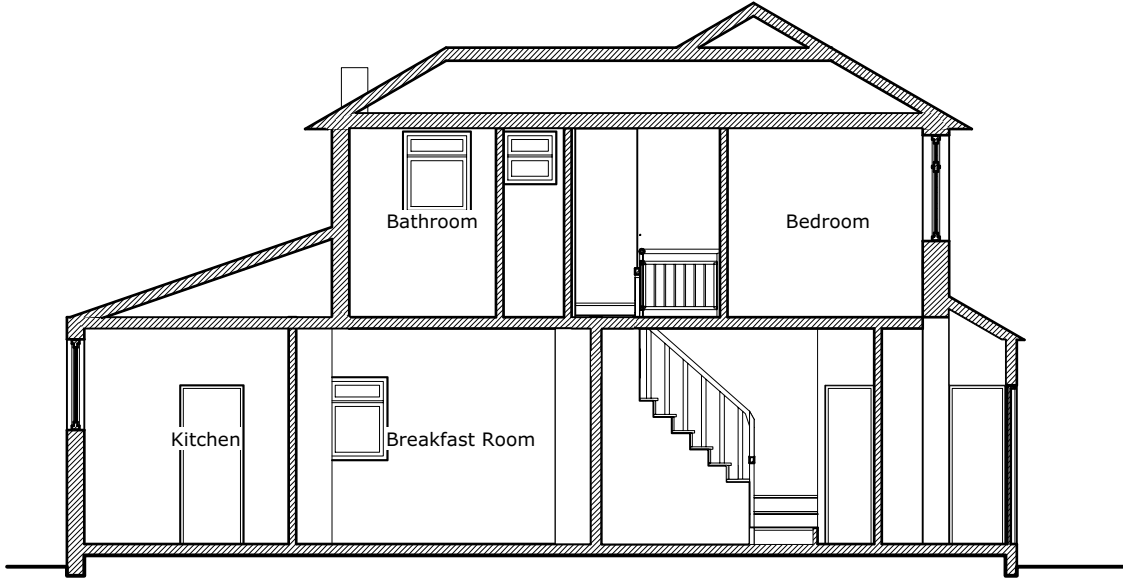

1 Existing Section AA
Scale: 1:100

P01 26/08/2025 For Planning

DO NOT SCALE FROM DRAWINGS.

Client
Sara & Uri Green

Address
34 Lichfield Drive
M25 0HX

Project
23061

Drawing
Existing Section



Email: info@dewside.com Tel: 020 8455 7455	
Scale	1:100 @ A3
Date	26/08/2025
Dwg No.	23061-DEW-00-DR-B-00300
Rev:	P01

