



1 West Site Elevation - Existing

1:100

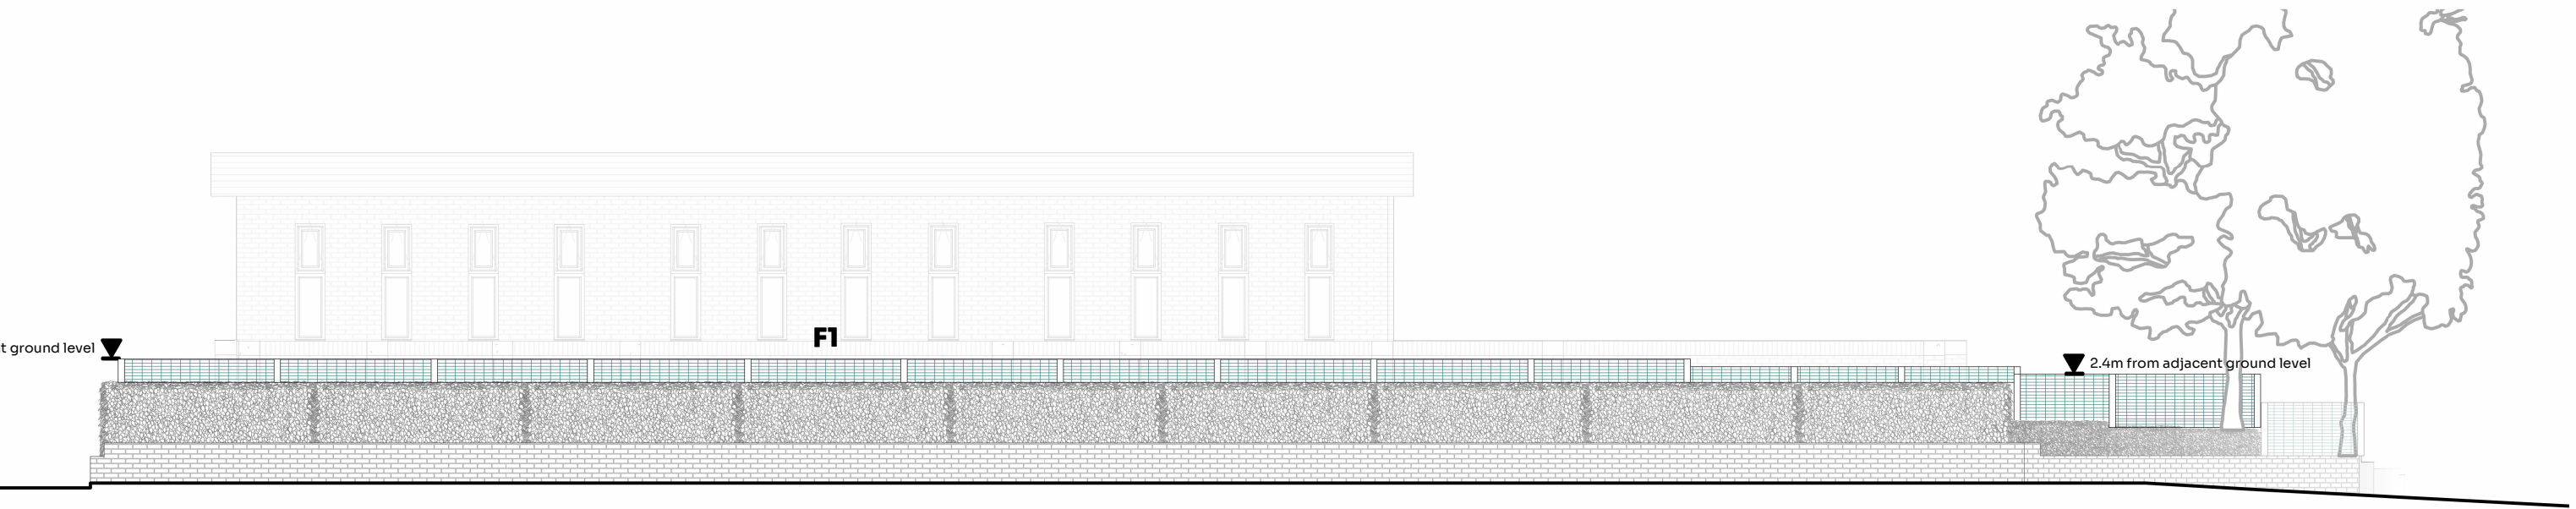


2 West Site Elevation - Proposed

1:100

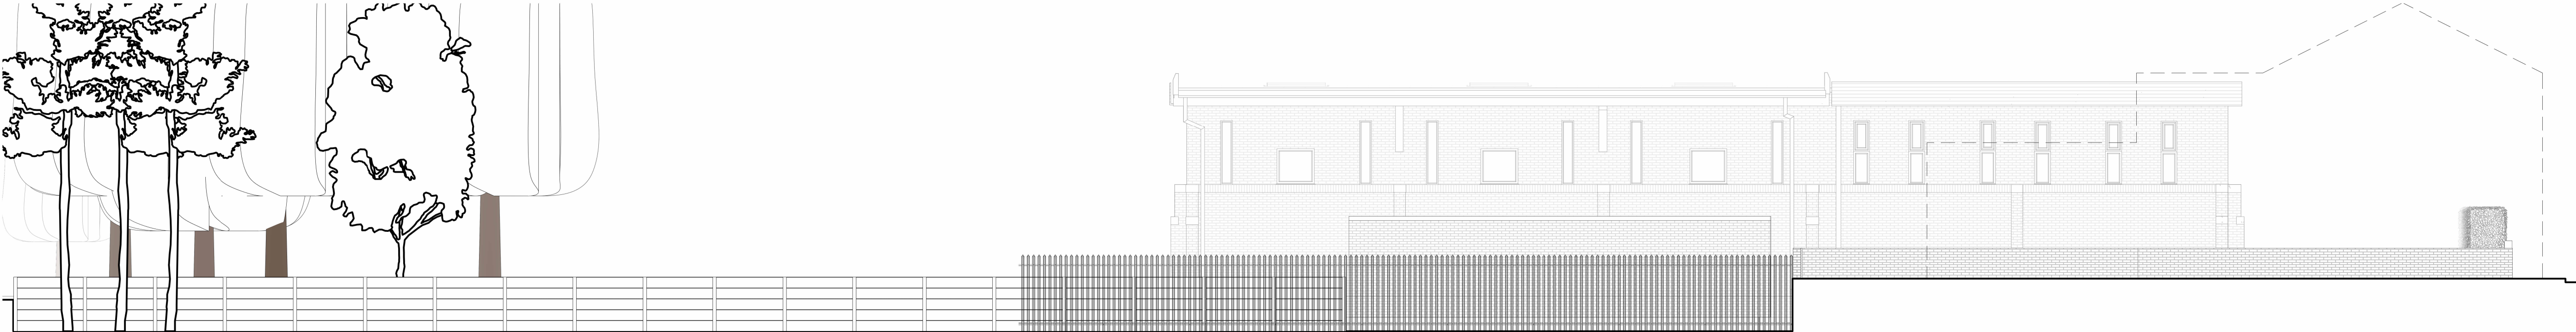


3 North Site Elevation - Existing

1:100

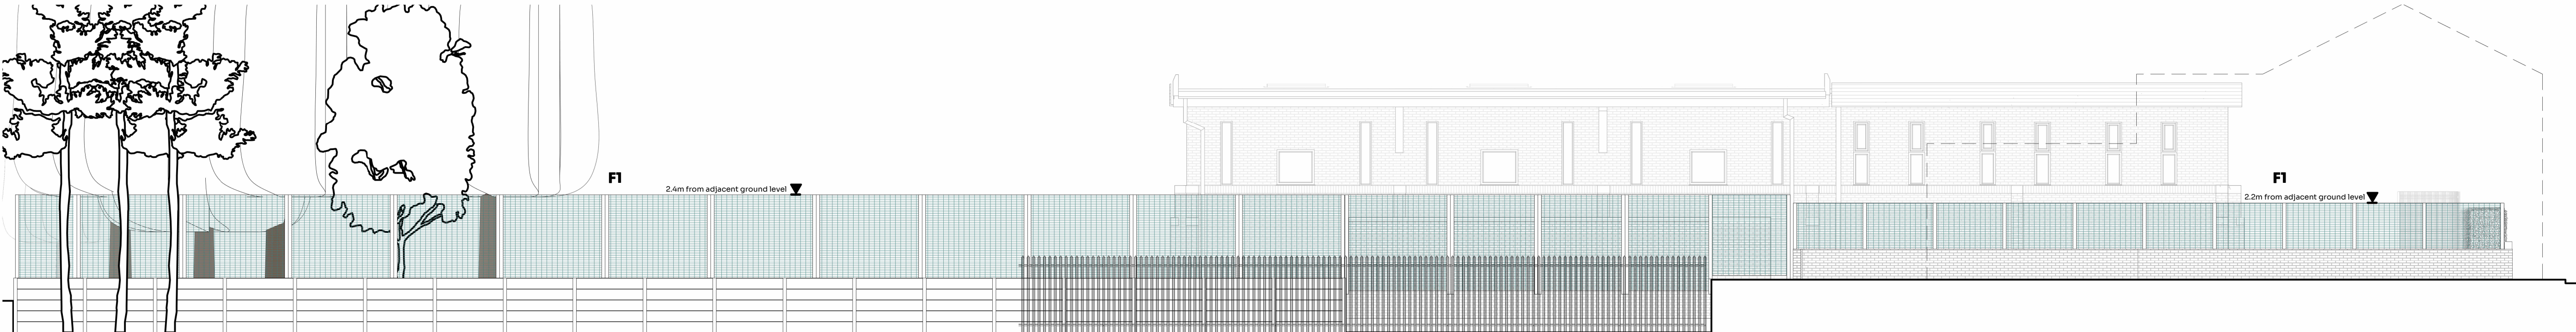

4 North Site Elevation - Proposed

1:100

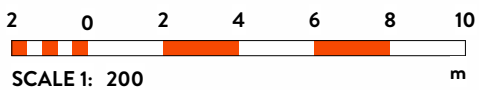

REV	Details	By	Date
Stamp: ISSUED FOR INFORMATION			
Project: JC183			
Project: SUNNYBANK SYNAGOGUE			
Drawing No: A21.02		Revision:	
Title: SITE ELEVATIONS, SHEET 1			
Project Address: Sunny Bank Rd, Unsworth, Bury BL9 8ET			
Scale on A1: 1 : 100		Drawn by: JC	Checked by: JC
 Architecture + Planning *studio@jcdesigngroup.co.uk *0161 532 2626			
Read with JCD specification and all relevant documents. Check all dimensions on site, report discrepancies before starting work. No liability accepted for unauthorised changes or works. This drawing is confidential, do not copy or share without written permission. Property of JC Design Group Ltd - return on request. © JC Design Group Ltd			