




1 East Site Elevation - Existing

1:100

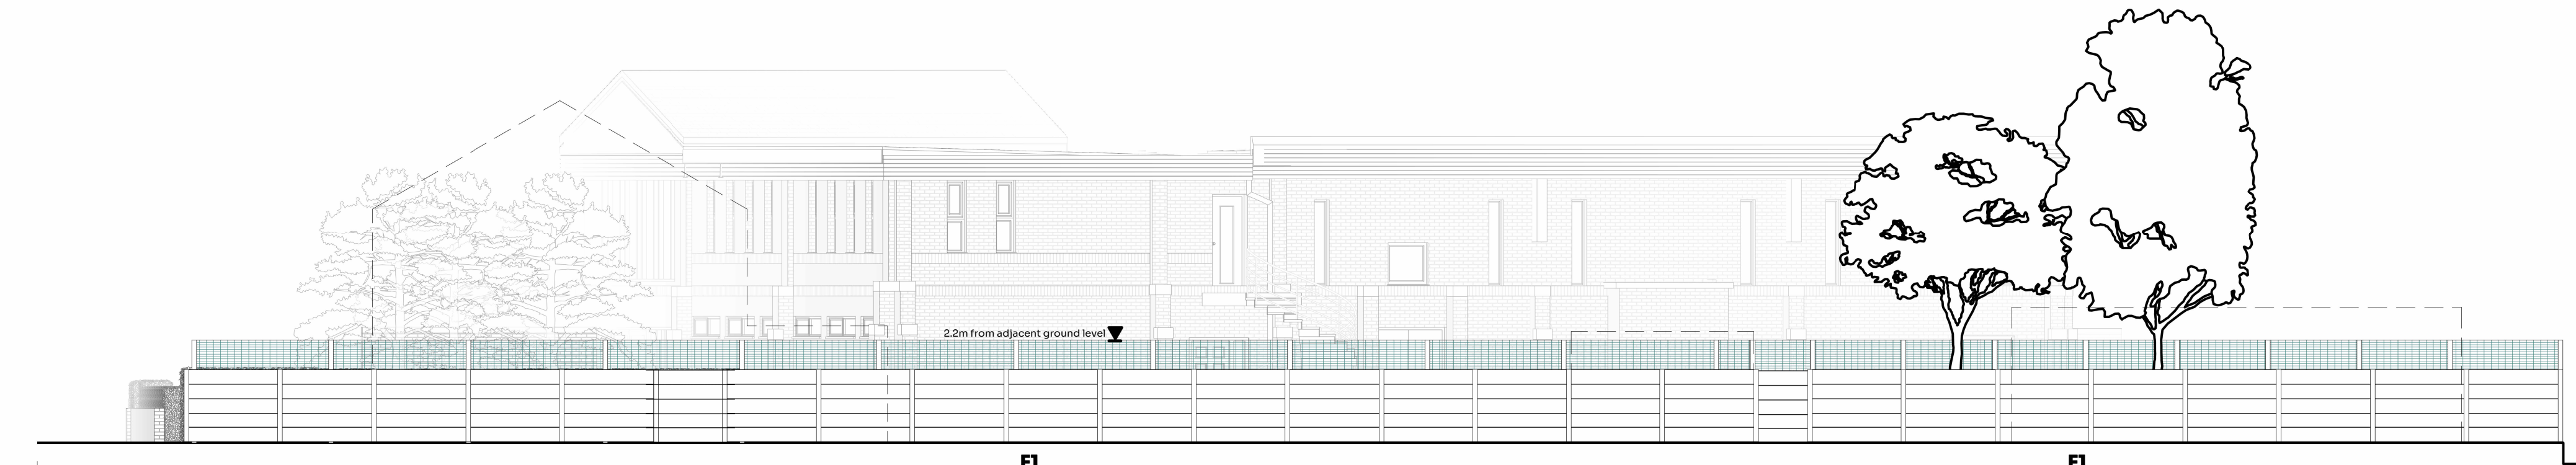


2 East Site Elevation - Proposed

1:100



3 South Site Elevation - Existing

1:100

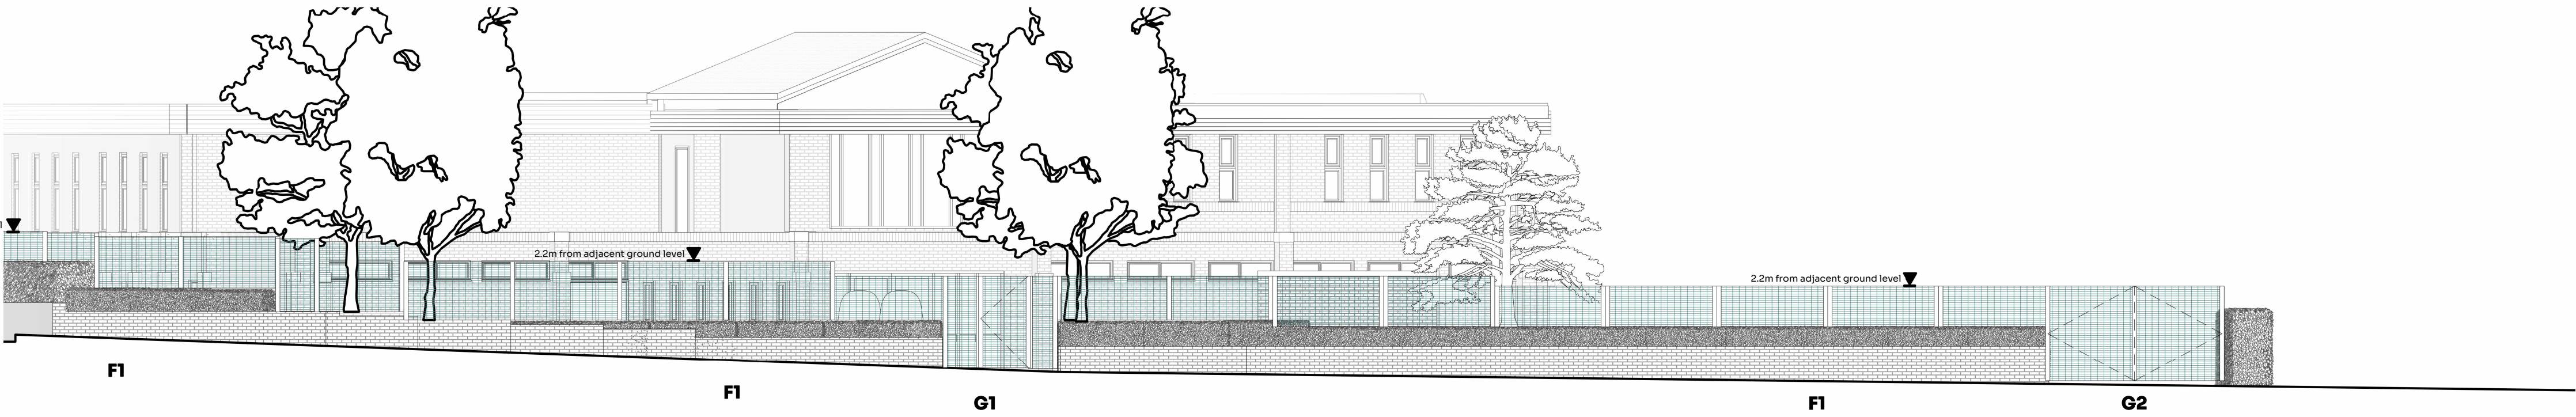

4 South Site Elevation - Proposed

1:100