



VISUAL SCALE 1:100 @ A3

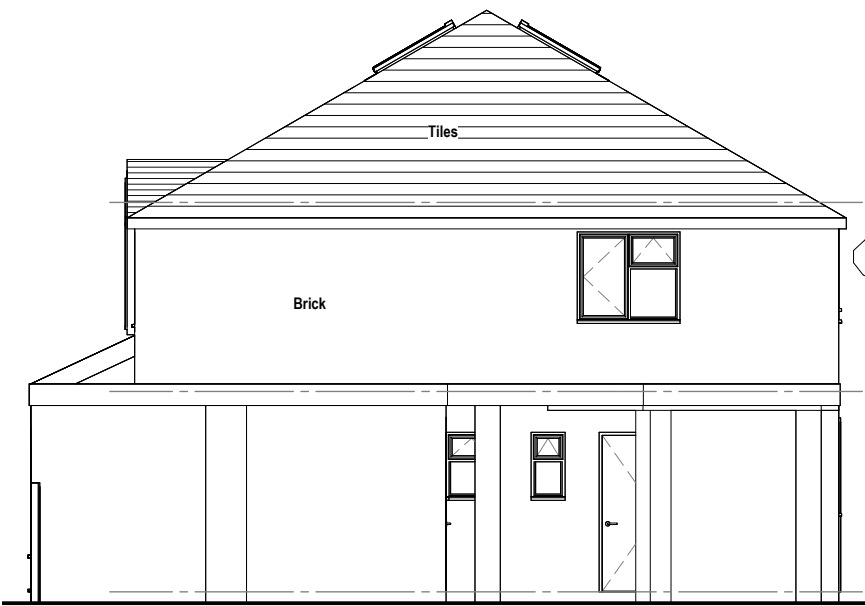


01-E-Elevation
1 : 100



02-E-Elevation
1 : 100

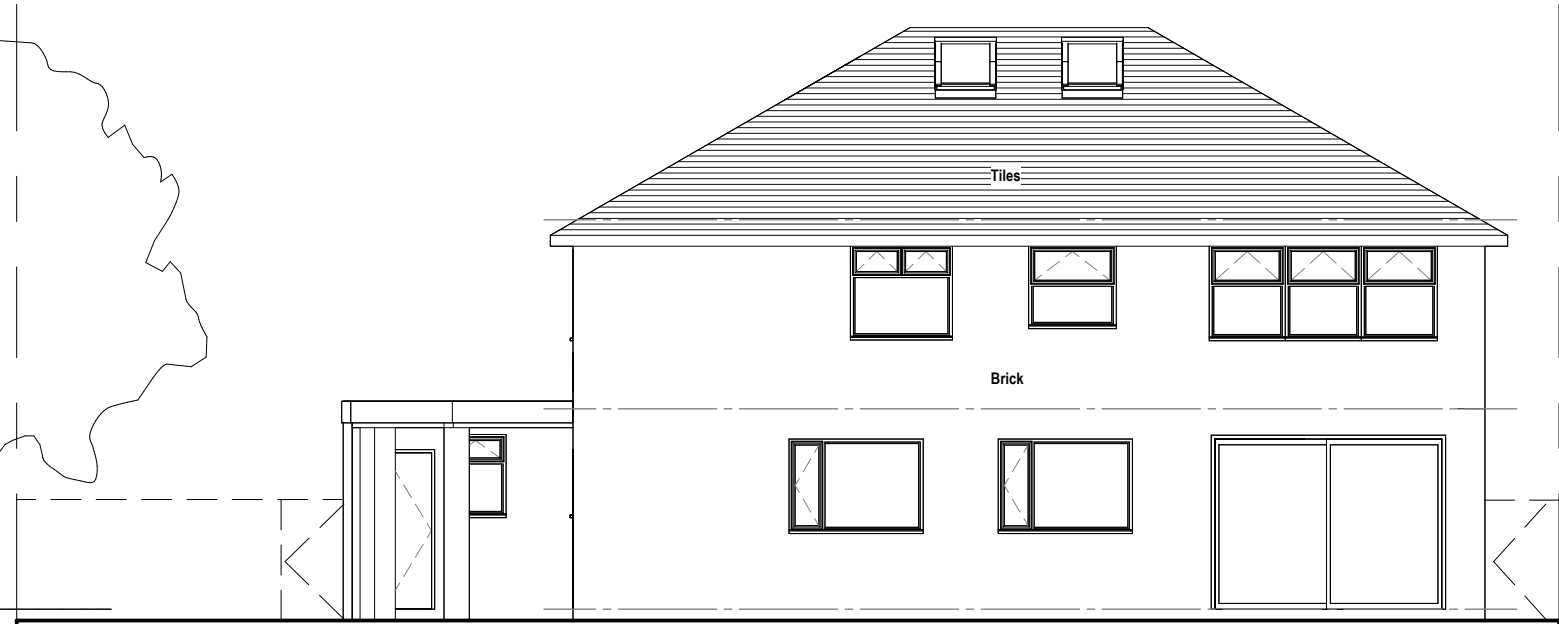

03-E-Elevation
1 : 100

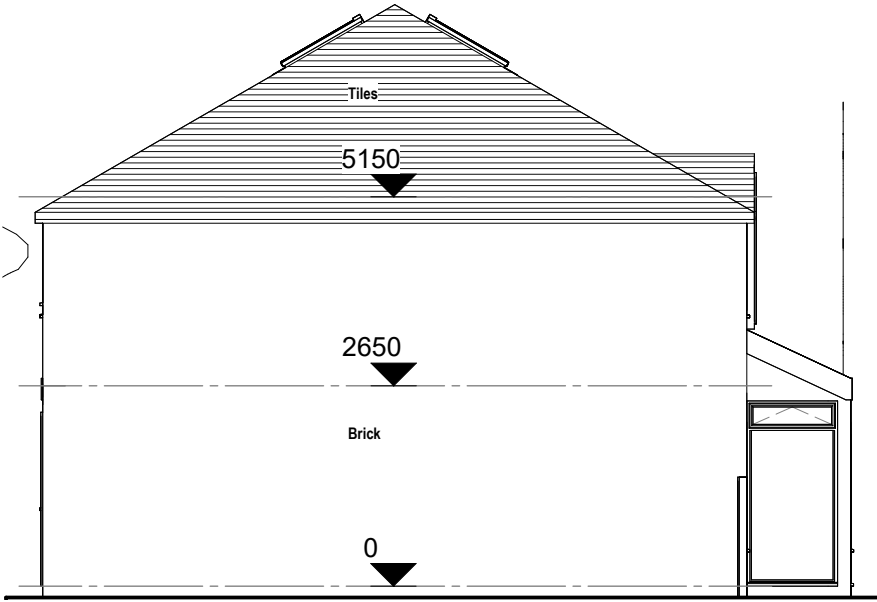

04-E-Elevation
1 : 100

COPYRIGHT © ALL RIGHTS RESERVED BY VIKAS ALYAS LTD. DO NOT SCALE FROM DRAWING. DRAWING INDICATES DESIGN INTENT ONLY. REPORT ANY DISCREPANCIES TO CLIENT / VA LTD. NOT TO BE USED FOR CONSTRUCTION UNLESS STATED SO. TO BE READ IN CONJUNCTION WITH OTHER DRAWINGS OR SPECIFICATION WHERE PROVIDED.

ARCHITEK

BUILDING DESIGN CONSULTANCY

0161 511 8479

vikas@architek.uk
916 Stockport Road, Levenshulme, Manchester, M19 3AB

No.	Description	Date
P1	Issue to Planning	29.07.2025

PROJECT		ADDRESS		CLIENT	
Multiple extensions to elevations and roof dormer extension		2 Fairhaven Ave, Whitefield, Manchester M45 7QG		Radhika Jairath	
Bury MB Council		SHEET		Date 27-05-2025	Project number 1335
PURPOSE OF ISSUE Planning		Existing Elevations		Scale (@ A3) 1 : 100	REV
				Drawn by NA	P1
				Checked by VA	DRAWING NUMBER A105