


VISUAL SCALE 1:100 @ A3

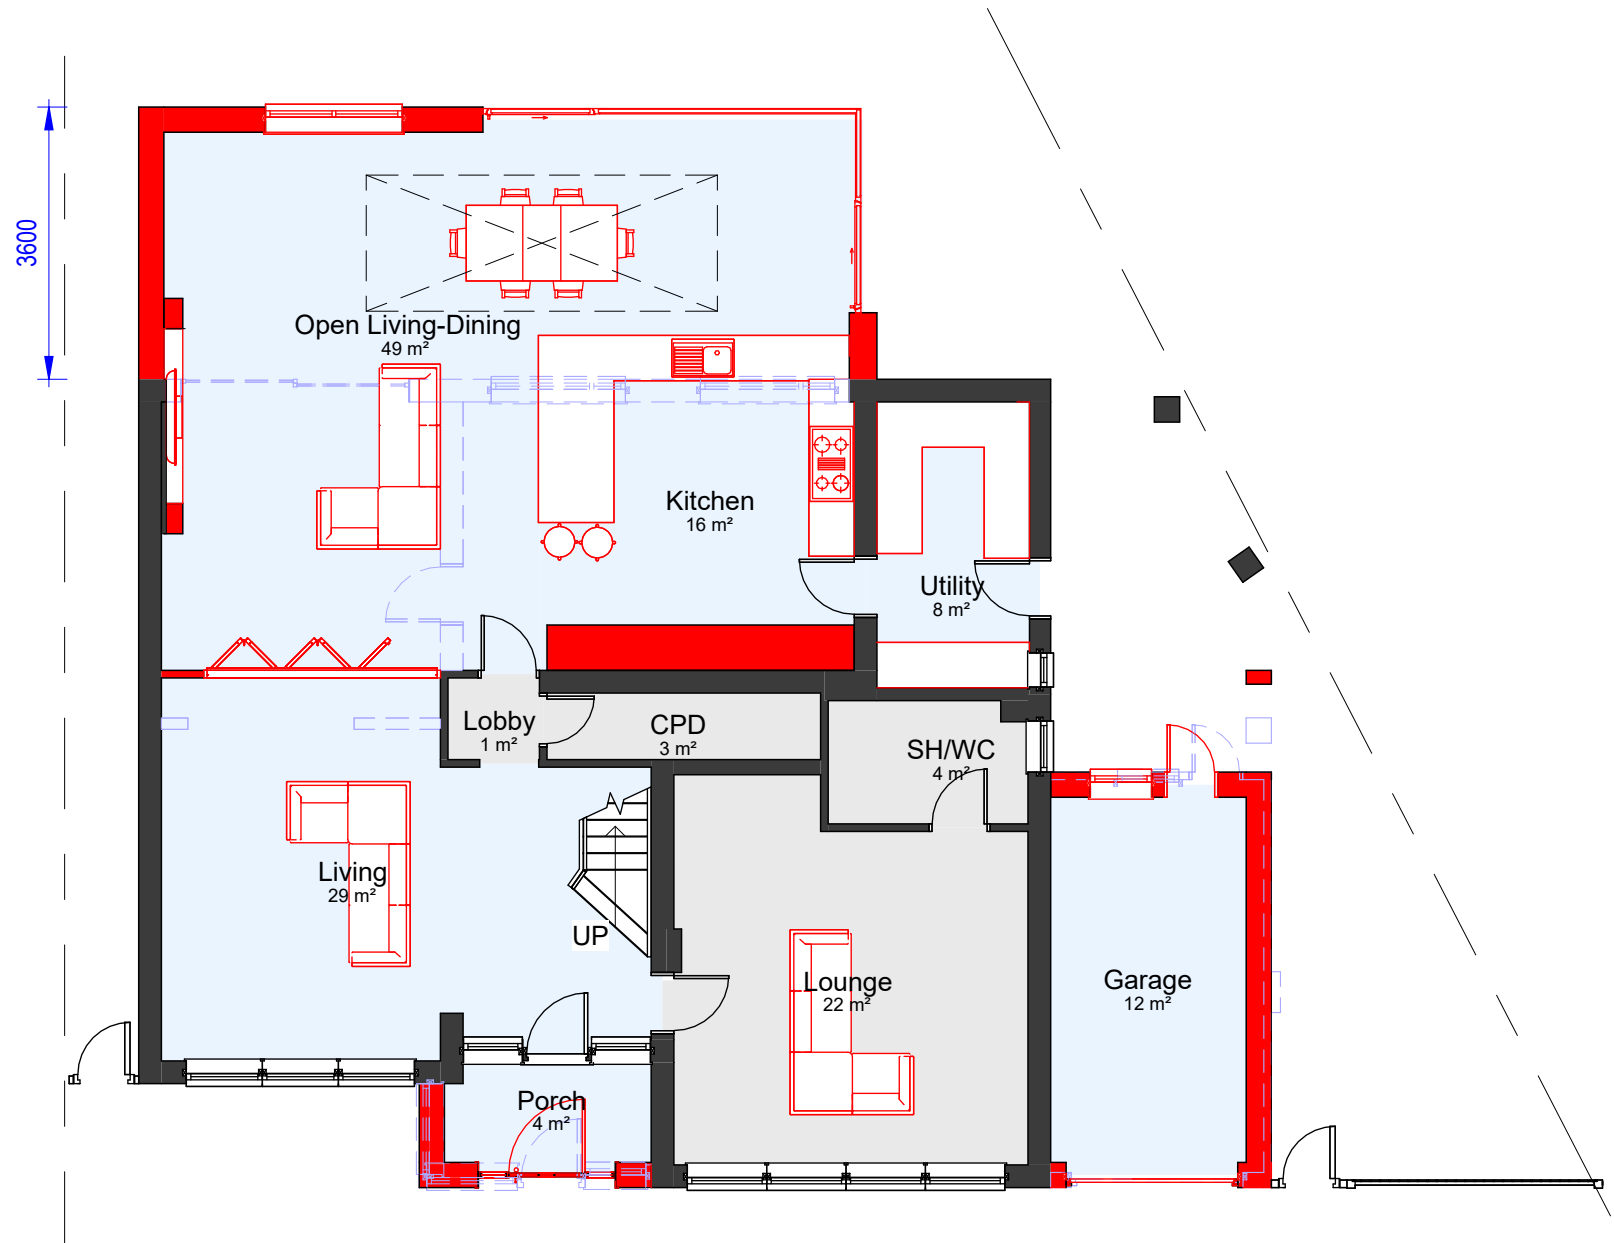

00-P-Ground Floor
1 : 100

COPYRIGHT © ALL RIGHTS RESERVED BY VIKAS ALYAS LTD. DO NOT SCALE FROM DRAWING. DRAWING INDICATES DESIGN INTENT ONLY. REPORT ANY DISCREPANCIES TO CLIENT / VA LTD. NOT TO BE USED FOR CONSTRUCTION UNLESS STATED SO. TO BE READ IN CONJUNCTION WITH OTHER DRAWINGS OR SPECIFICATION WHERE PROVIDED.

ARCHITEK

BUILDING DESIGN CONSULTANCY

0161 511 8479

vikas@architek.uk
916 Stockport Road, Levenshulme, Manchester, M19 3AB

No.	Description	Date
P1	Issue to Planning	29.07.2025

PROJECT		ADDRESS	CLIENT		
Multiple extensions to elevations and roof dormer extension		2 Fairhaven Ave, Whitefield, Manchester M45 7QG	Radhika Jairath		
Bury MB Council	PURPOSE OF ISSUE	SHEET	Date	Project number	Scale (@ A3)
	Planning		27-05-2025	1335	1 : 100
			Drawn by	DRAWING NUMBER	
			NA	A106	P1
			Checked by		
			VA		