


VISUAL SCALE 1:100 @ A3

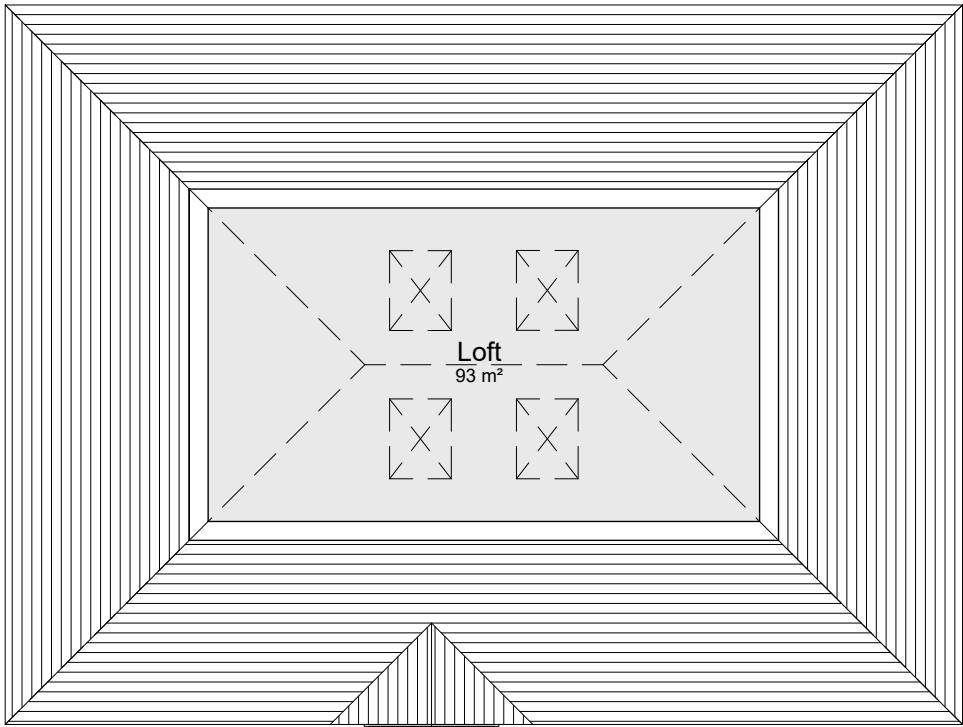

02-E-Loft
1 : 100

COPYRIGHT © ALL RIGHTS RESERVED BY VIKAS ALYAS LTD. DO NOT SCALE FROM DRAWING. DRAWING INDICATES DESIGN INTENT ONLY. REPORT ANY DISCREPANCIES TO CLIENT / VA LTD. NOT TO BE USED FOR CONSTRUCTION UNLESS STATED SO. TO BE READ IN CONJUNCTION WITH OTHER DRAWINGS OR SPECIFICATION WHERE PROVIDED.



0161 511 8479
vikas@architek.uk
916 Stockport Road, Levenshulme, Manchester, M19 3AB

No.	Description	Date
P1	Issue to Planning	29.07.2025

PROJECT	
Multiple extensions to elevations and roof dormer extension	
Bury MB Council	PURPOSE OF ISSUE
	Planning

ADDRESS	2 Fairhaven Ave, Whitefield, Manchester M45 7QG
SHEET	Existing Loft Plan

CLIENT			Radhika Jairath
Date	Project number	Scale (@ A3)	
27-05-2025	1335	1 : 100	
Drawn by	DRAWING NUMBER		REV
NA	A104		P1
Checked by			
VA			