




1 EXISTING - WEST ELEVATION (SILVER ST)
1:100



2 EXISTING - SOUTH ELEVATION (BK BROAD ST)
1:100



3 EXISTING - EAST ELEVATION (BK MARKET ST WEST)
1:100

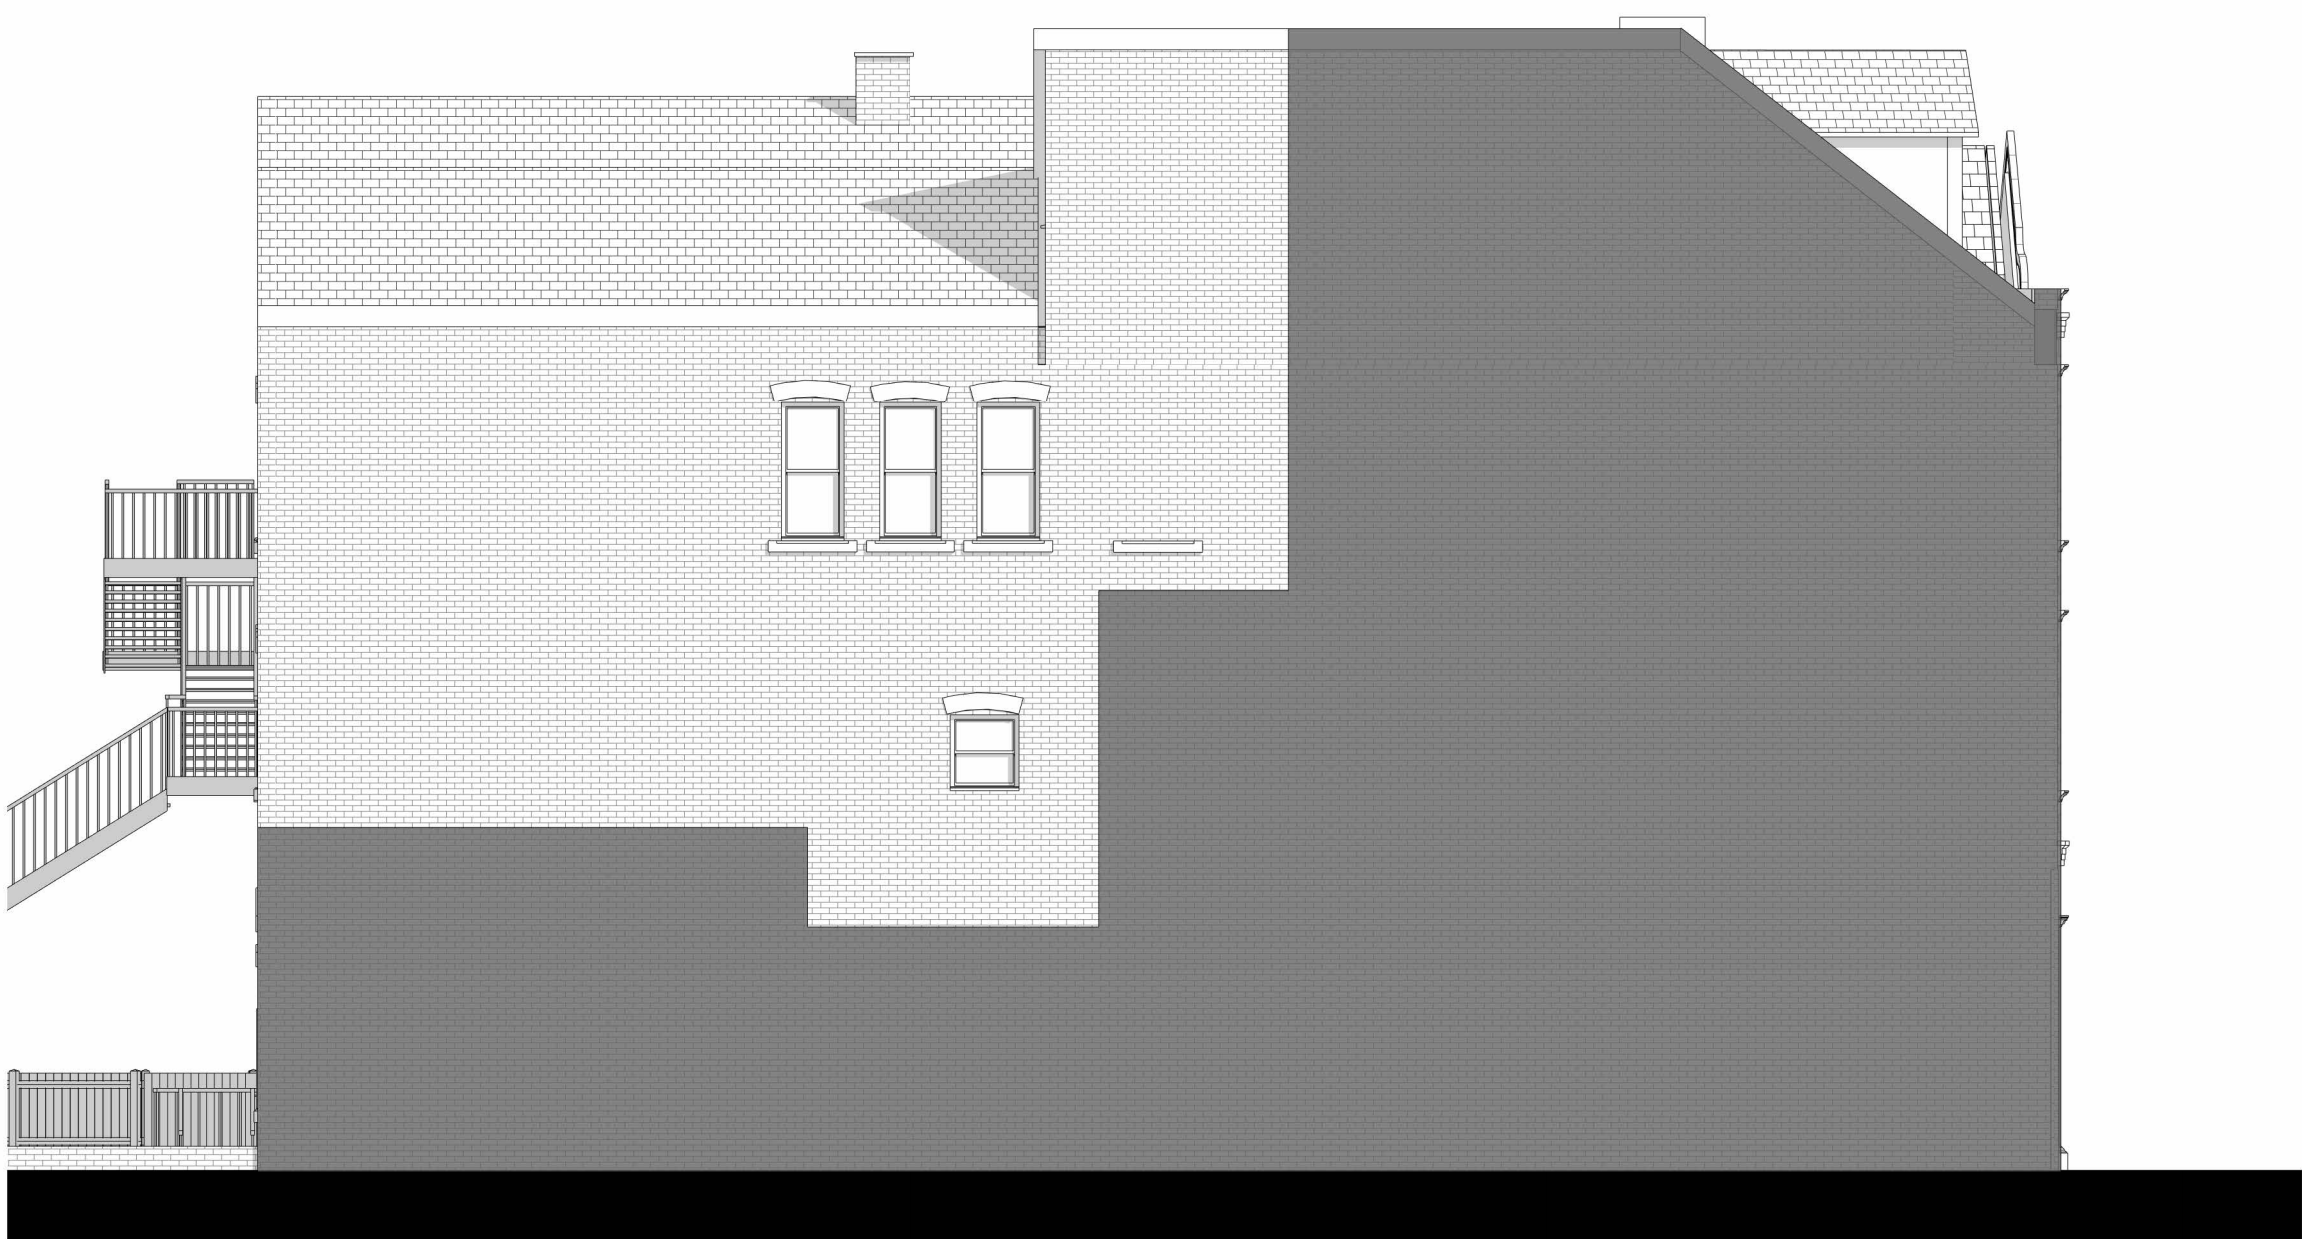

4 EXISTING - NORTH ELEVATION
1:100

GENERAL NOTES

- Contractor must ensure that all work on site is carried out in a safe & satisfactory manner, in accordance with Health & Safety At Work Act 1974, COSHH Regulations 2002 & requirements of C.D.M.
- Structural Design shown in abeyance - refer to Structural Engineer's drawings and specifications.
- Mechanical & Electrical shown in abeyance - refer to M&E Engineer's drawings and specifications.
- All dimensions shown are to wall structure (Block/Stud) unless otherwise stated.
- Survey information based off previous architects work & on site dimension checks. Any inaccuracies found on site should be reported back to the architect (Four) and project manager for review.