



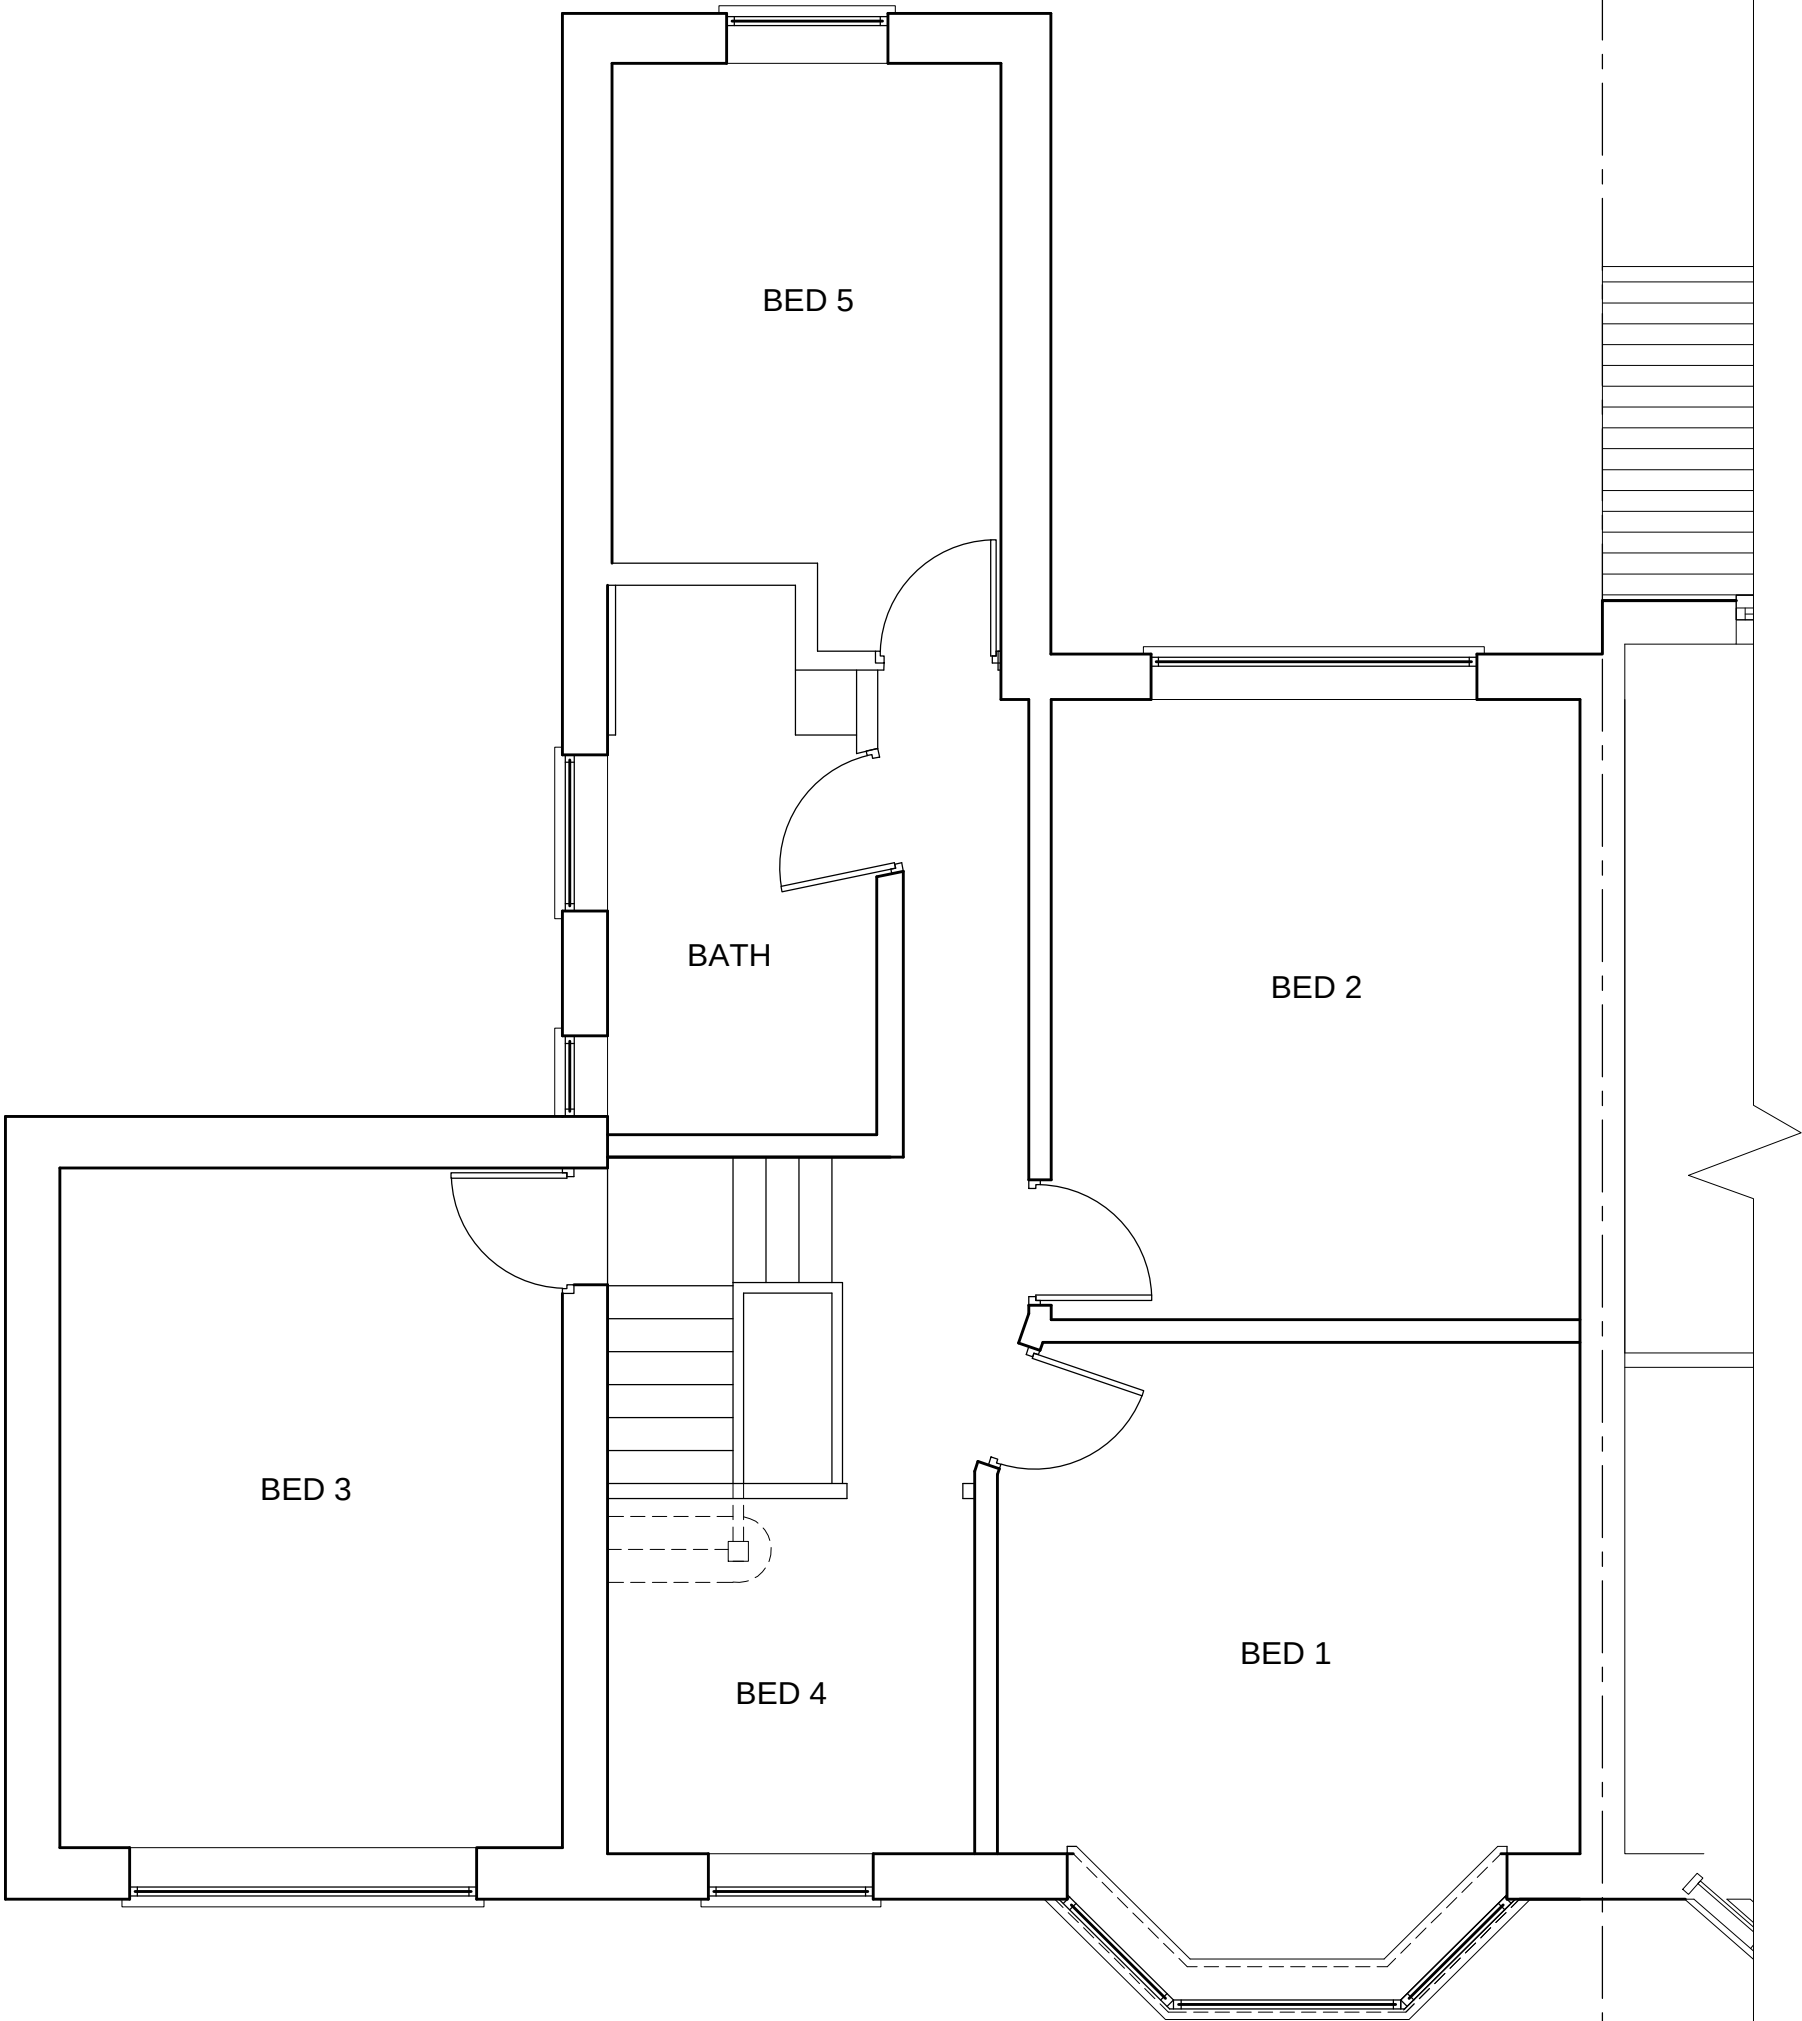

FRONT OF HOUSE

EXISTING F.F. PLAN

PLANNING

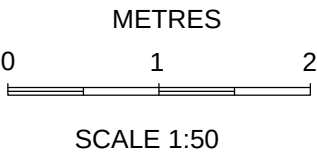

REV	DATE	AMENDMENTS	INT
Harry Jackson Surveyors Limited			
Unit 4A Farnworth Park Industrial Estate Wellington Street, Farnworth, Bolton BL4 7BY Tel: 01204 701740 Mobile: 07931 321879			
CLIENT	Nicola Jaysan		
ADDRESS	15 Ravens Close Prestwich, Manchester, M25 0FU		
PROJECT	Porch & Part Single Part Two Storey Rear Extension		
TITLE	Existing FF Plan		
DRAWING No.	3	REV	
SCALES	1:50	DATE	March 2022
DRAWN BY	BE	SHEET SIZE	A3
CHECKED BY	HJ	COPYRIGHT	©