




EXISTING VIEW

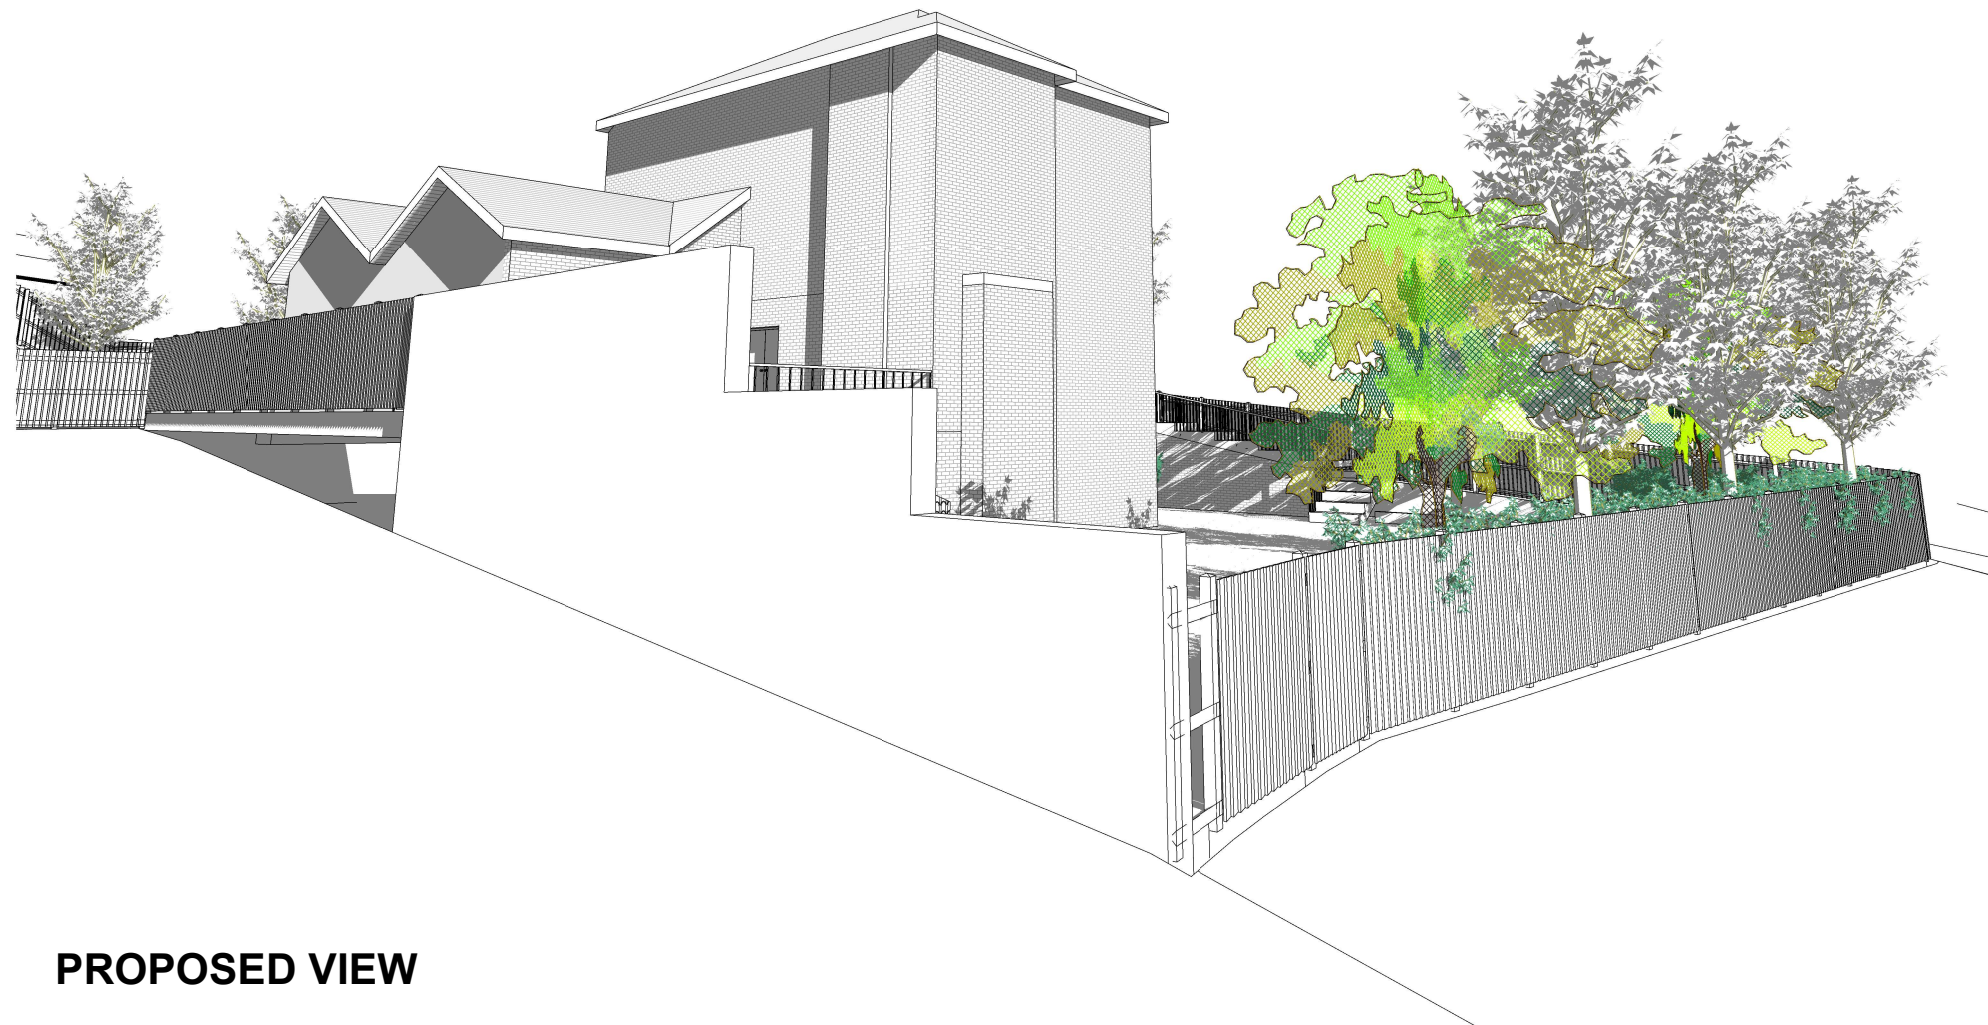

PROPOSED VIEW

GENERAL NOTES:
 ONLY SCALE OF DRAWINGS FOR PLANNING PURPOSES
 ALL DIMENSIONS ARE TO BE CHECKED ON SITE. INCONSISTENCIES ARE TO BE REPORTED TO DIMENSIONS IMMEDIATELY.
 COPYRIGHT OF PLANNING DIMENSIONS LTD

PROJECT TITLE

Shrewsbury House ,Lowther Road
 /Shrewsbury Road
 ,Prestwich,manchester ,M25 9QG

CLIENT

A

PROJECT NO

-

DRAWING TITLE

views

SCALE (@ A3)

DRAWING NUMBER

PR- E007

REV

A

Date

04/11/2022

Drawn by

sanjay

info@pdimensions.co.uk
 www.pdimensions.co.uk
 0208 076 9300
 Unit 7
 Hawthorn Business Park
 165 Granville Road
 NW2 2AZ
 London

