


# Site Location Plan 1:1250

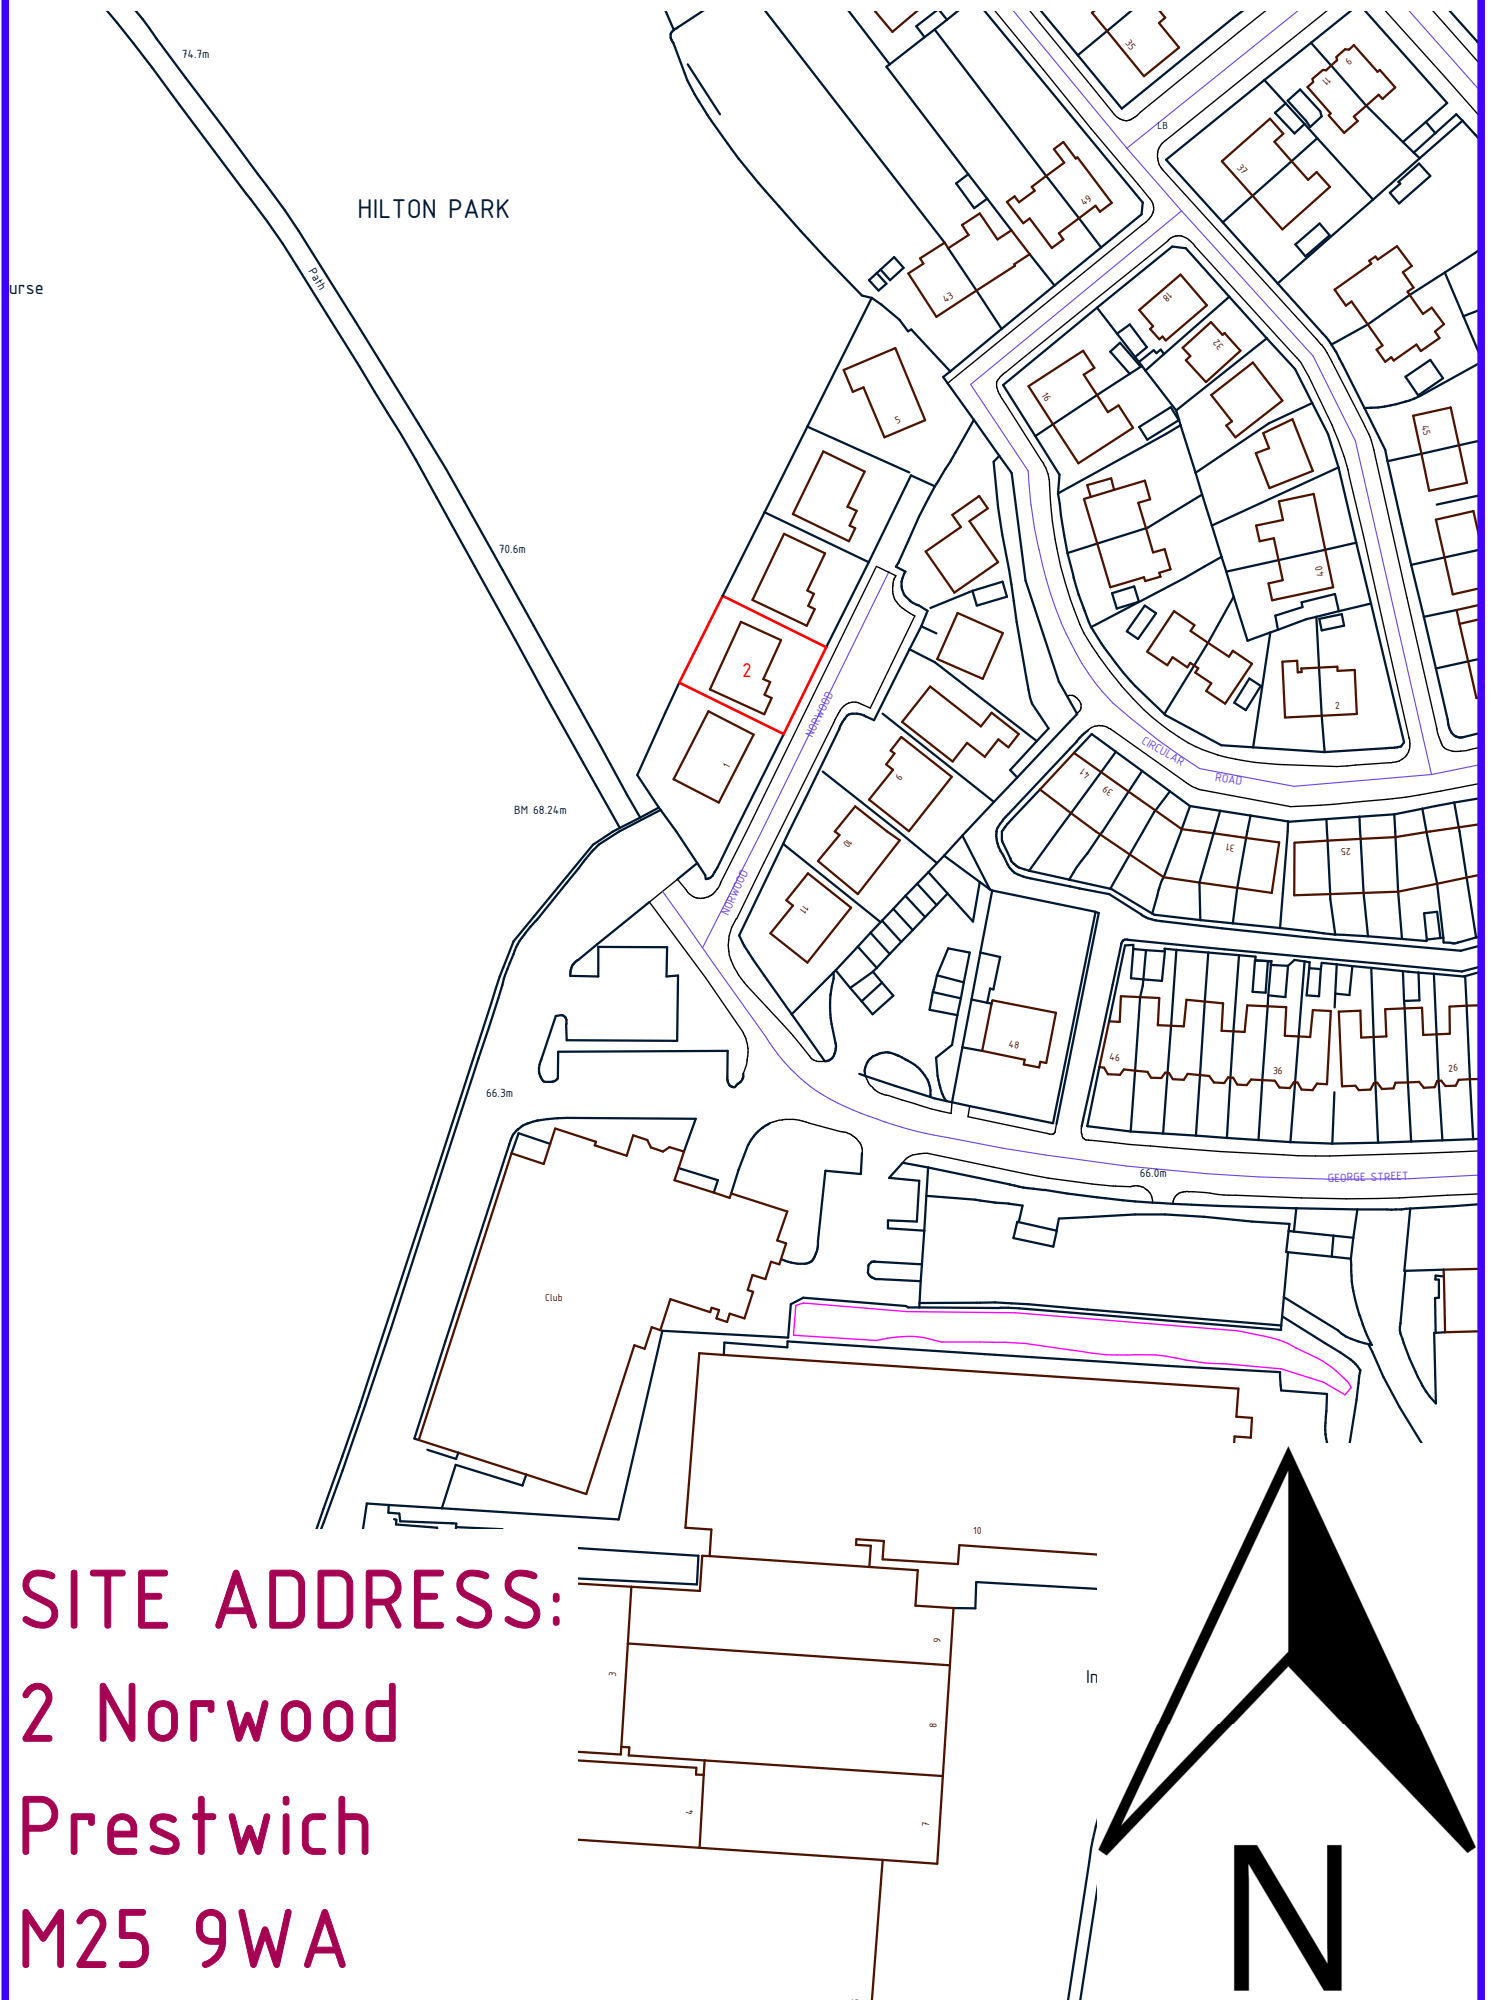

**SITE ADDRESS:**  
**2 Norwood**  
**Prestwich**  
**M25 9WA**