


Site Layout Plan 1:250



SITE ADDRESS:
17 & 19 Wilton Ave
PRESTWICH
M25 0HD

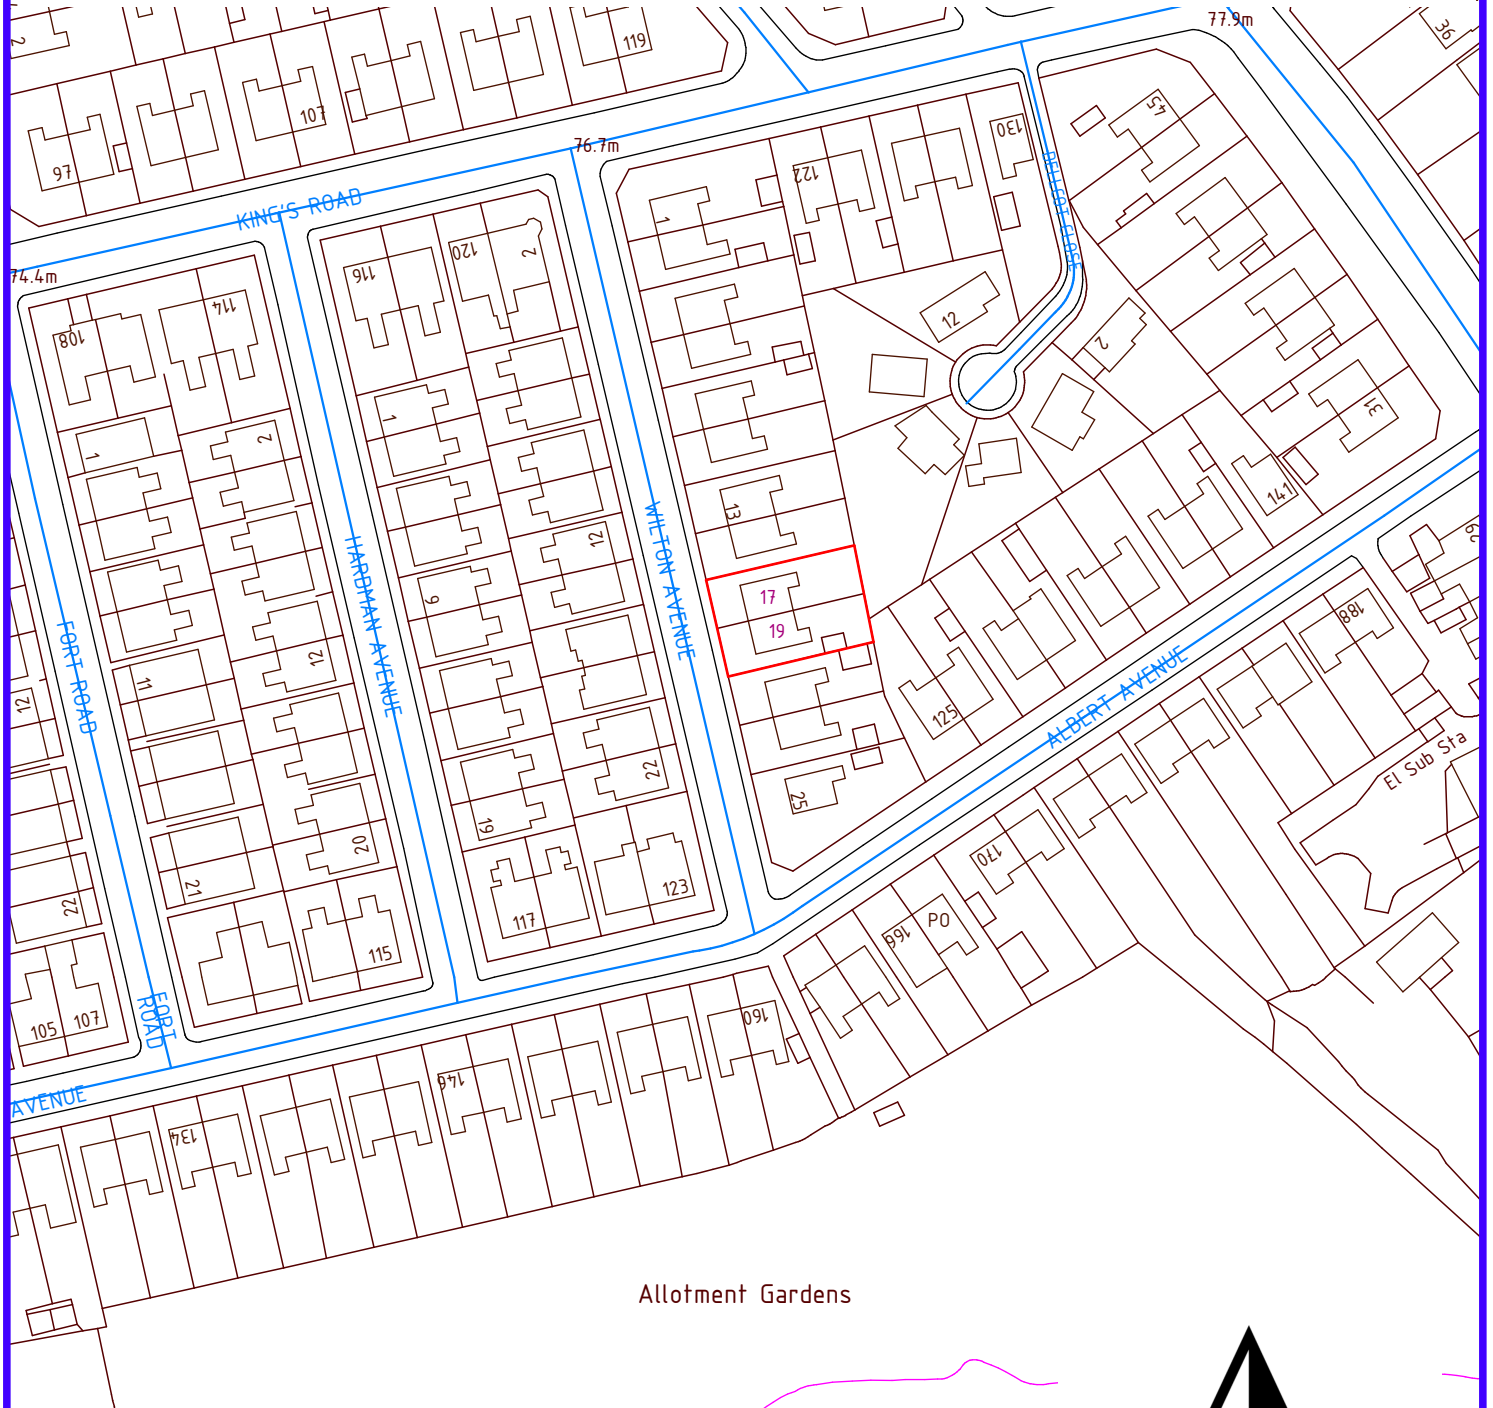