


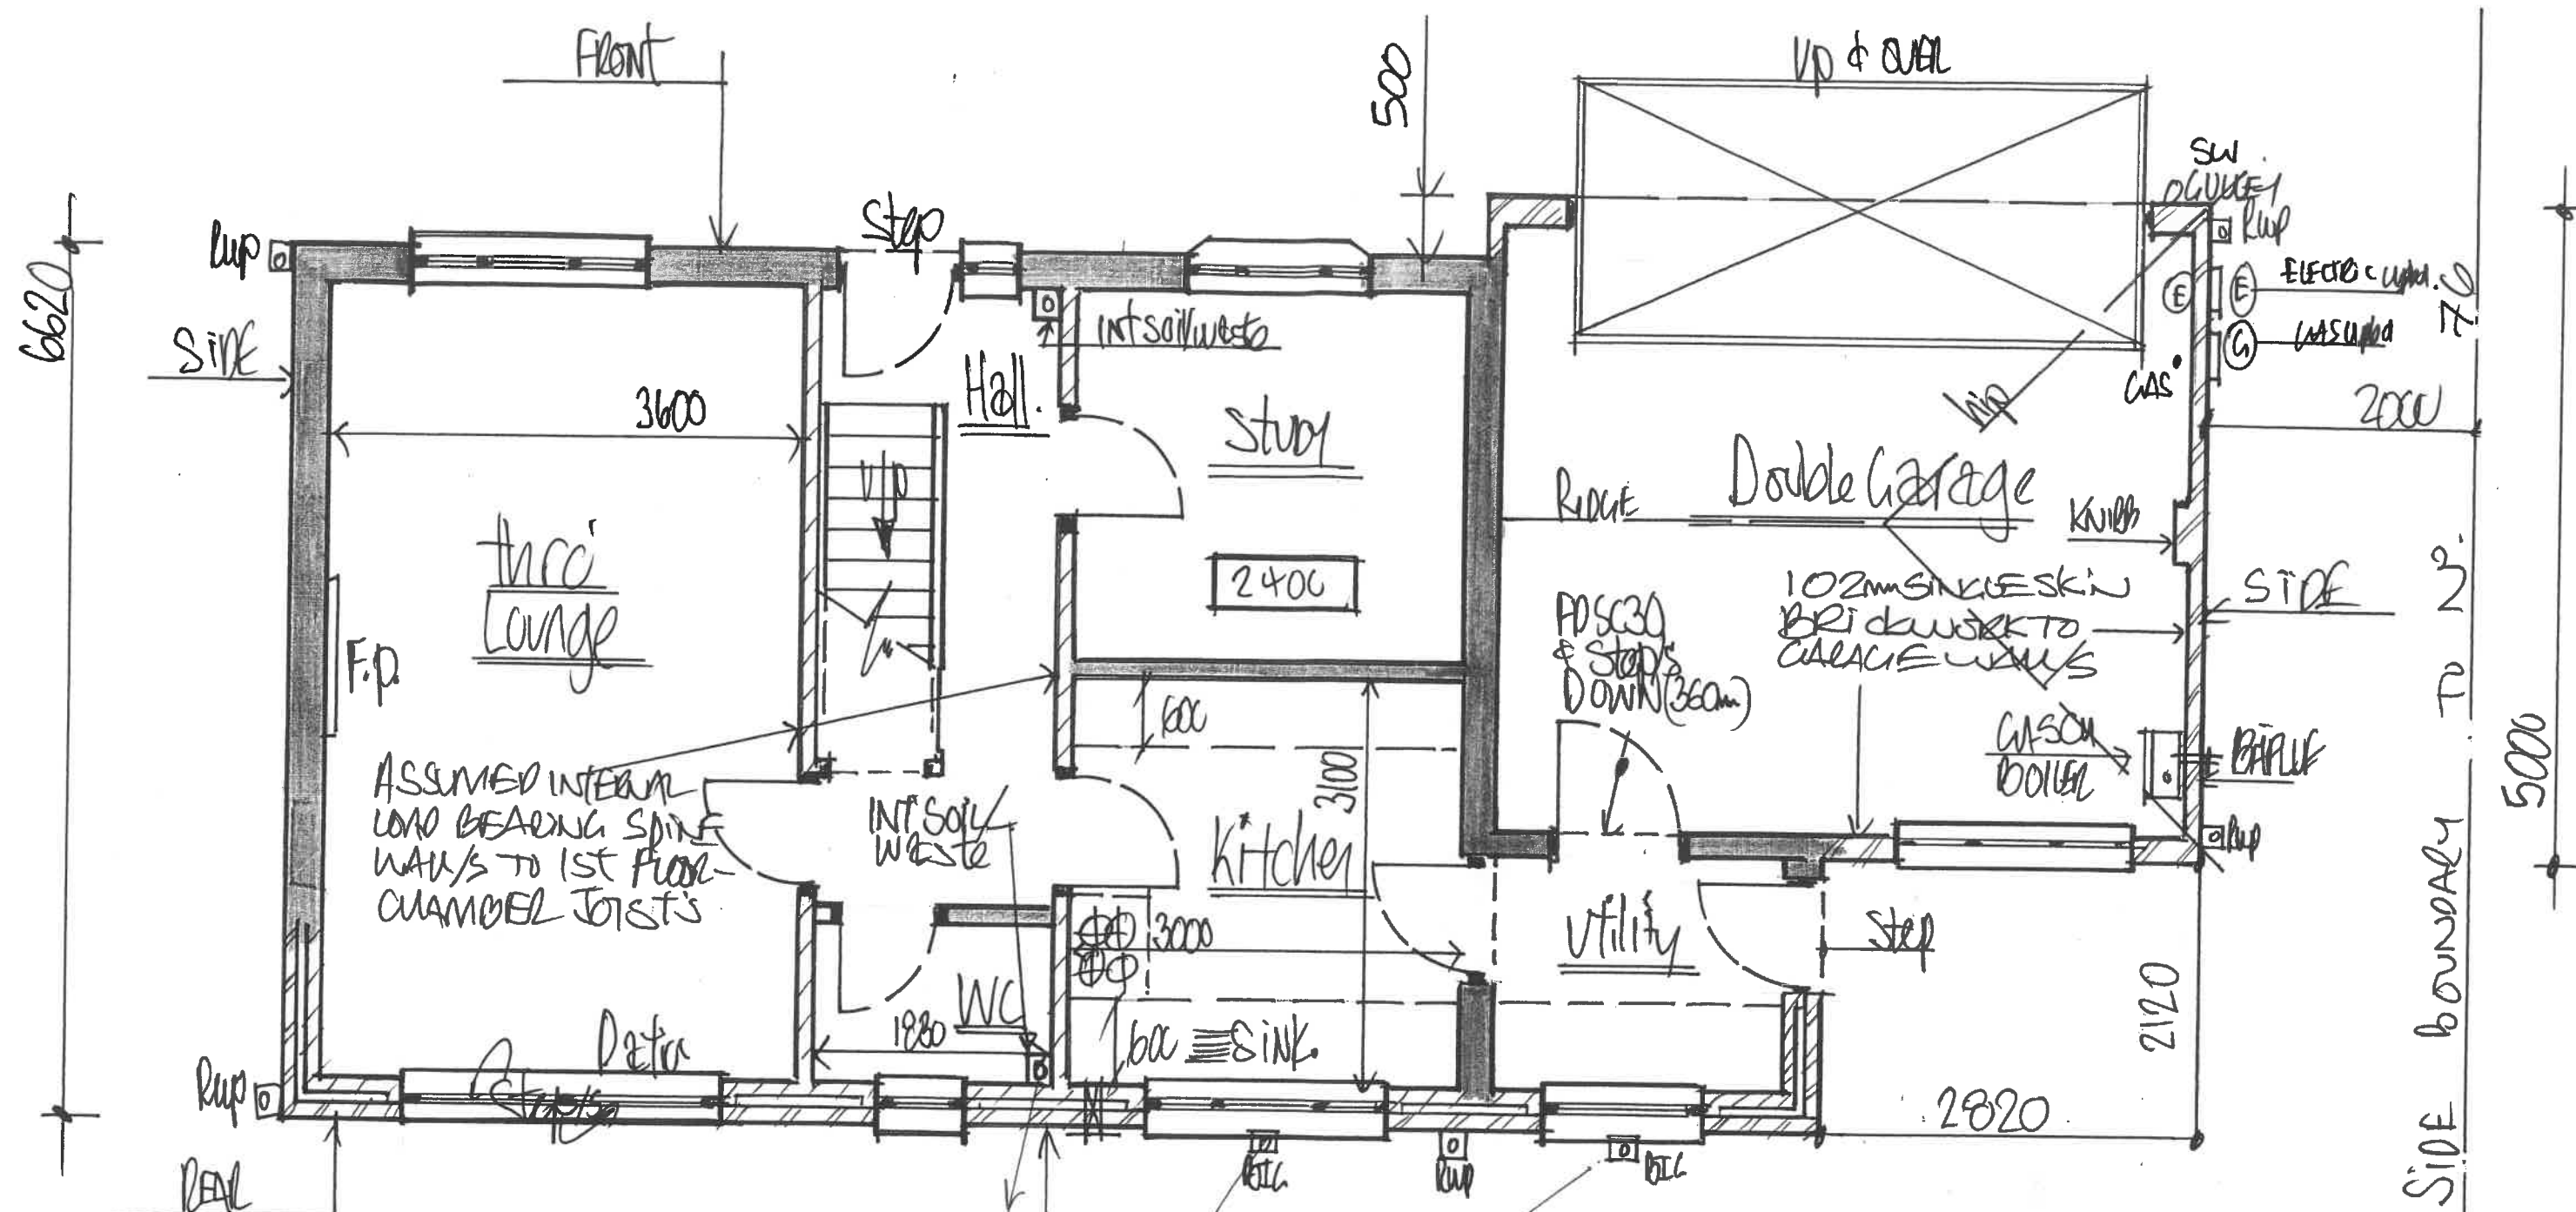

• SITE SURVEY LOCATED AN INSPECTION CHAMBER 500Φ @ 3.8m FROM REAR WALL TO N/S OF CHAMBER @ 1400 TO INVERT LEVEL BELOW CONCRETE AND INTERSECTING BRANCH DRAINS FROM FW INSTALLATIONS/SANITARY INSTALLATIONS TO GWK 1ST FLOOR BATH. KITCHEN/UTILITY WASTE ETC.

• AGE OF PROPERTY AND OBSERVATIONS MADE @ TIME OF SURVEY WOULD SUGGEST A SEPARATE SYSTEM OF FW/SW BRANCH DRAINAGE EXISTS AND PRIOR TO ANY WORKS COMMENCING ON SITE SUGGEST CONTRACTORS THEMSELVES CARRY OUT A SURVEY IN ORDER TO ASCERTAIN/ESTABLISH EXACT POSITIONS, DIRECTIONS, DEPTHS/SURFACE LEVELS POSITIONS OF CURBS, INSPECTION CHAMBERS ETC...

1:50 EXISTING "GROUND FLOOR" PLAN