



Appendix C – Archive Drawings of Existing/Formers Footbridge


B 142/101. EXISTING CRUISE ARRANGEMENT & SERVICES.

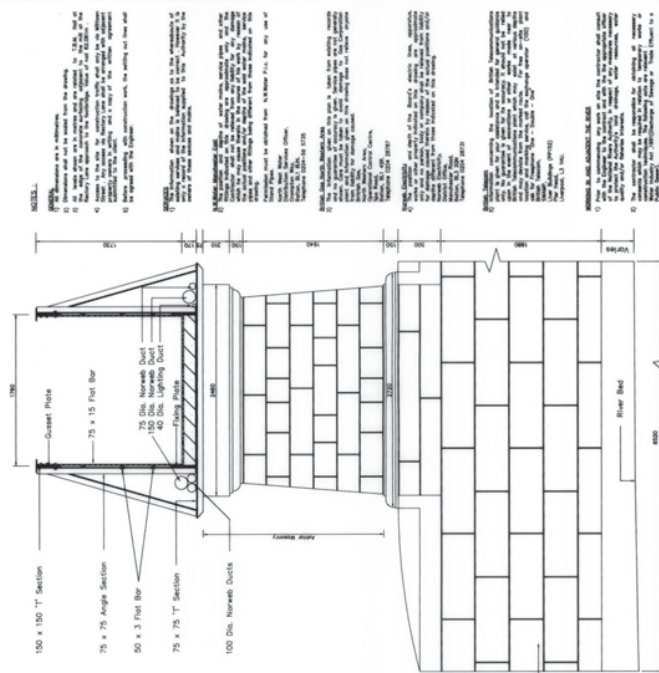


LOCATION PLAN
Scale 1:2500

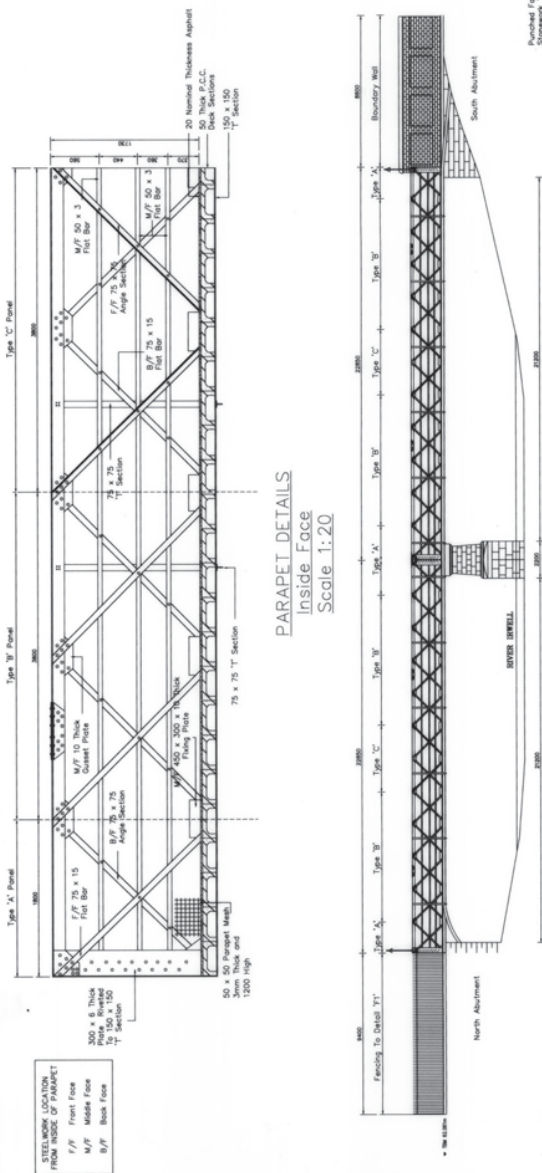


PARAPET DETAILS
Inside Face
Scale 1:20

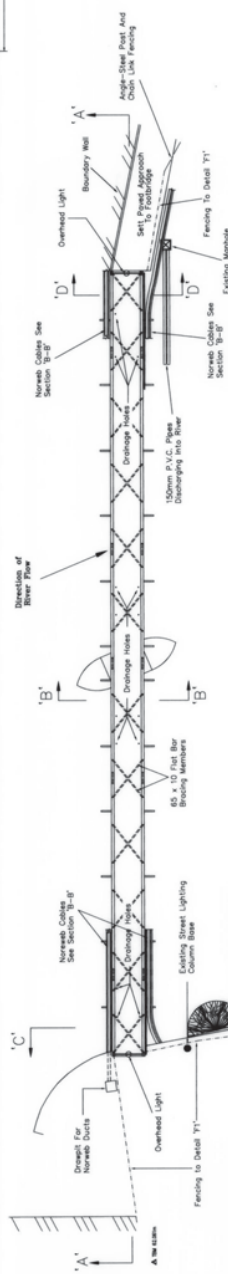

PLAN
Scale 1:100

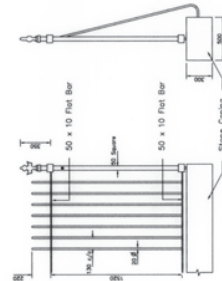

EXISTING FENCING DETAIL 'F1'
Scale 1:20

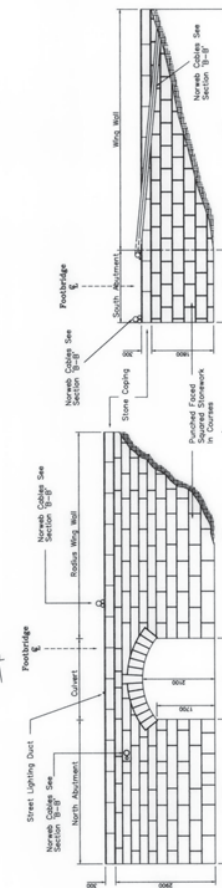

SECTION 'D-D'

Scale 1:50

SECTION 'C-C'

Scale 1:50


[illegible]

B.142/102. PROPOSED REFURBISHMENT WORKS.


[illegible][illegible]

Appendix D – Drawings for Proposed Replacement Bridge


- NOTES:**
1. ALL DIMENSIONS ARE IN MILLIMETRES UNLESS STATED OTHERWISE.
 2. ALL LEVELS ARE IN METRES UNLESS STATED OTHERWISE.
 3. NO DIMENSIONS OR LEVELS SHALL BE SCALED FROM THIS DRAWING.
 4. THIS DRAWING IS BASED ON A TOPOGRAPHICAL SURVEY PROVIDED BY G. BROOKES LTD DATED MARCH 2018.

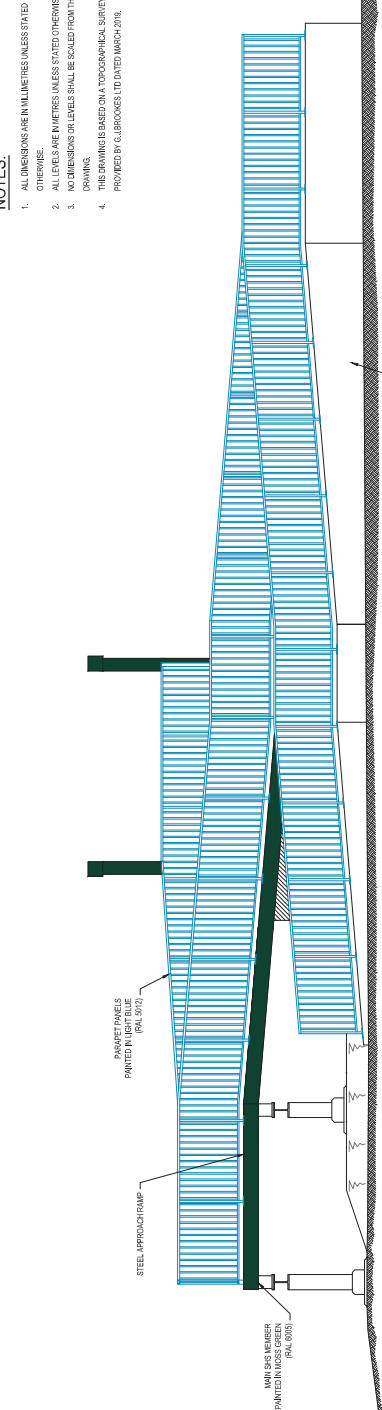


ELEVATION A-A
Scale 1:50

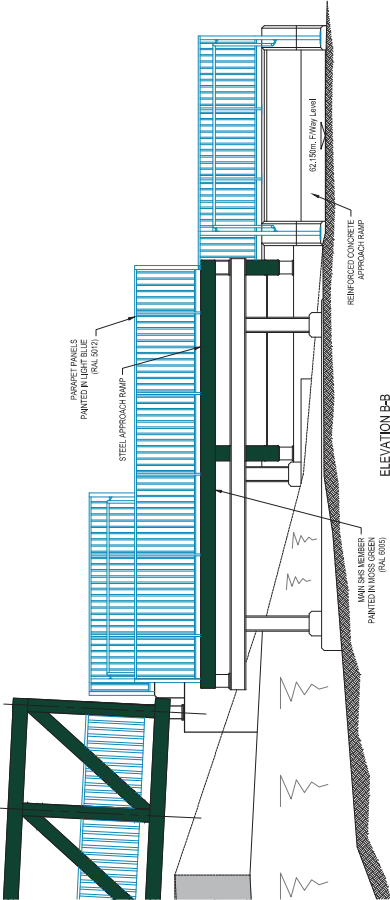


ELEVATION B-B
Scale 1:50

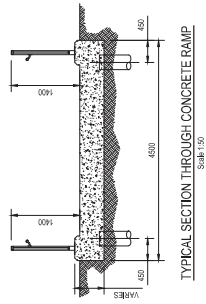

TYPICAL SECTION THROUGH CONCRETE RAMP
Scale 1:50

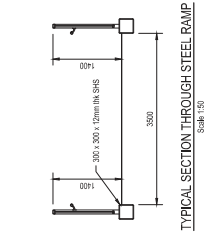

TYPICAL SECTION THROUGH STEEL RAMP
Scale 1:50

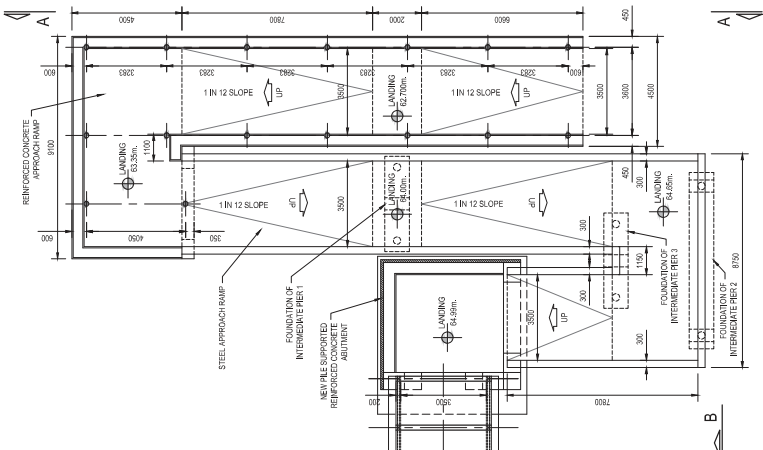

PLAN ON PROPOSED NEW BRIDGE ACCESS RAMP
(SOUTH BANK)
Scale 1:100

PROJECT NO.	2018/01	DATE	2018/01	ISSUE FOR PLANNING
CLIENT	BURY COUNCIL			
PROJECT	MILLTOWN STREET FOOTBRIDGE REPLACEMENT			
TITLE	SOUTH APPROACH RAMP PLAN AND ELEVATIONS			
DESIGNED BY	W. J. JONES	DATE	15 SEP 21	REV
CHECKED BY	W. J. JONES	DATE	15 SEP 21	REV
APPROVED BY	W. J. JONES	DATE	15 SEP 21	REV
DRAWING NO.	660-023-003			
PROJECT NO.	P01			
ISSUE FOR PLANNING	A1			

Appendix E – Public Sewer Records

Extract from maps of United Utilities' Underground Assets

The position of the underground apparatus shown on this plan is approximate only and is given in accordance with the best information currently available. The actual positions may be different from those shown on the plan and private service pipes may be shown by a blue broken line. United Utilities Water will not accept liability for any damage caused by the actual position being different from those shown.

Crown copyright and database rights 2017. Ordnance Survey 100022432 This plan is based on the Ordnance Survey Map with the sanction of the Controller of H.M. Stationery Office. Crown and United Utilities Water copyrights are reserved. Unauthorised reproduction will infringe these copyrights.

Appendix F – Flood Risk

Flood map for planning

Your reference
660-024

Location (easting/northing)
379115/407254

Created
6 Aug 2021 16:29

Your selected location is in flood zone 3, an area with a high probability of flooding.

This means:

- you must complete a flood risk assessment for development in this area
- you should follow the Environment Agency's standing advice for carrying out a flood risk assessment (see www.gov.uk/guidance/flood-risk-assessment-standing-advice)


Notes

The flood map for planning shows river and sea flooding data only. It doesn't include other sources of flooding. It is for use in development planning and flood risk assessments.

This information relates to the selected location and is not specific to any property within it. The map is updated regularly and is correct at the time of printing.

Flood risk data is covered by the Open Government Licence which sets out the terms and conditions for using government data. <https://www.nationalarchives.gov.uk/doc/open-government-licence/version/3/>

Use of the address and mapping data is subject to Ordnance Survey public viewing terms under Crown copyright and database rights 2021 OS 100024198. <https://flood-map-for-planning.service.gov.uk/os-terms>

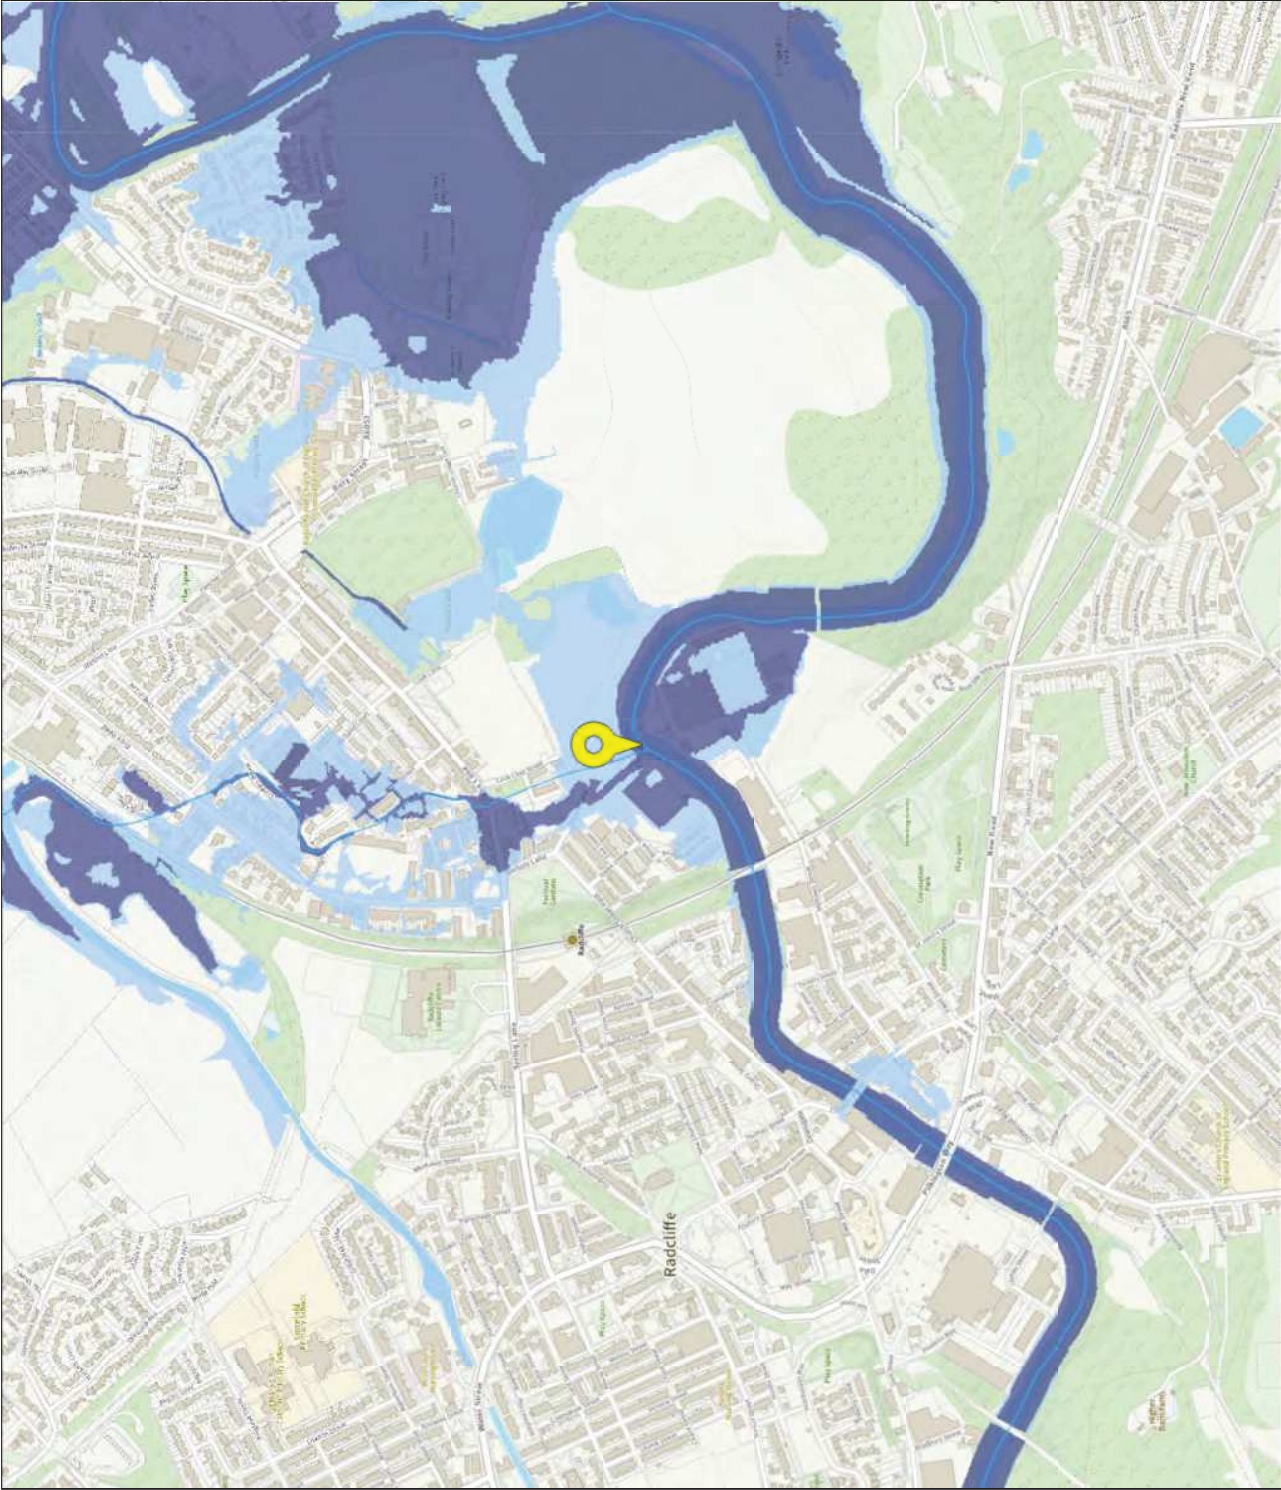

Flood map for planning

Your reference

660-024

Location (easting/northing)

379115/407254

Scale

1:10000

Created

6 Aug 2021 16:29



Selected point



Flood zone 3



Flood zone 3: areas
benefitting from flood
defences



Flood zone 2



Flood zone 1



Flood defence




Main river



Flood storage area



Page 2 of 2

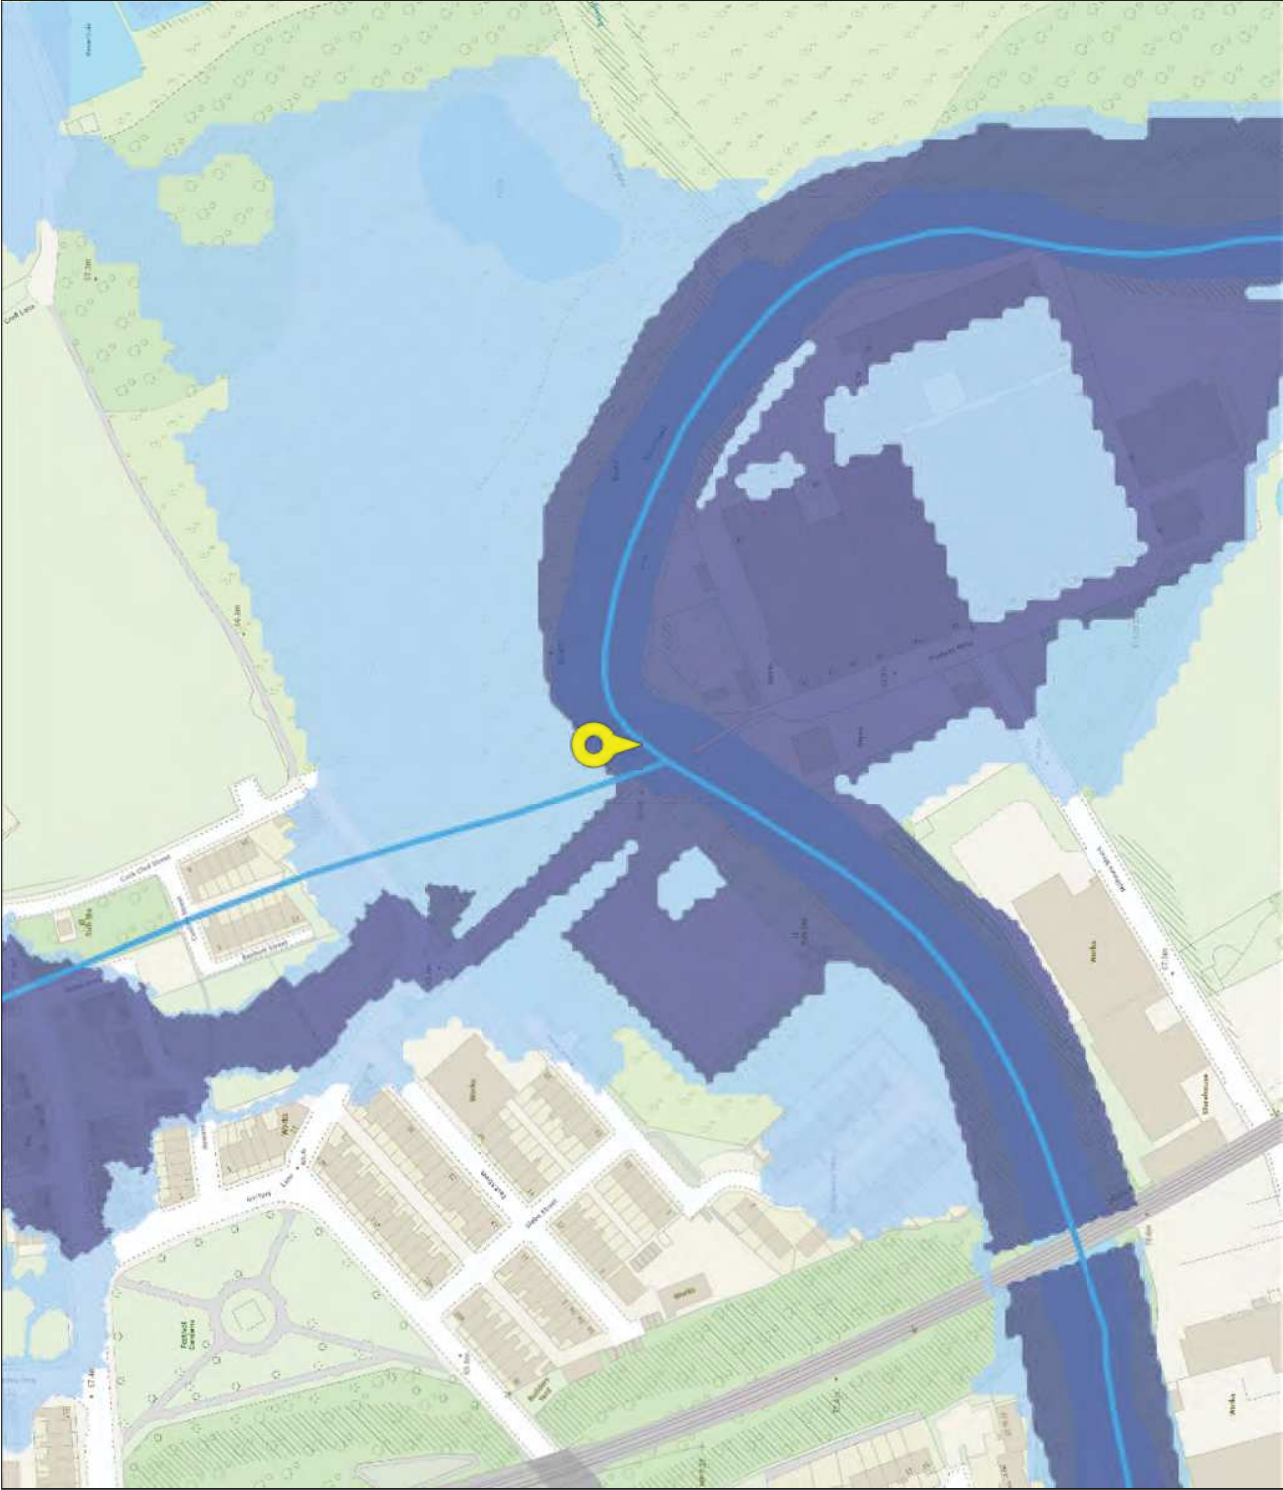

Flood map for planning

Your reference

660-024

Location (easting/northing)

379115/407254

Scale

1:2500

Created

6 Aug 2021 16:29



Selected point



Flood zone 3



Flood zone 3: areas
benefitting from flood
defences



Flood zone 2



Flood zone 1



Flood defence




Main river



Flood storage area




Page 2 of 2

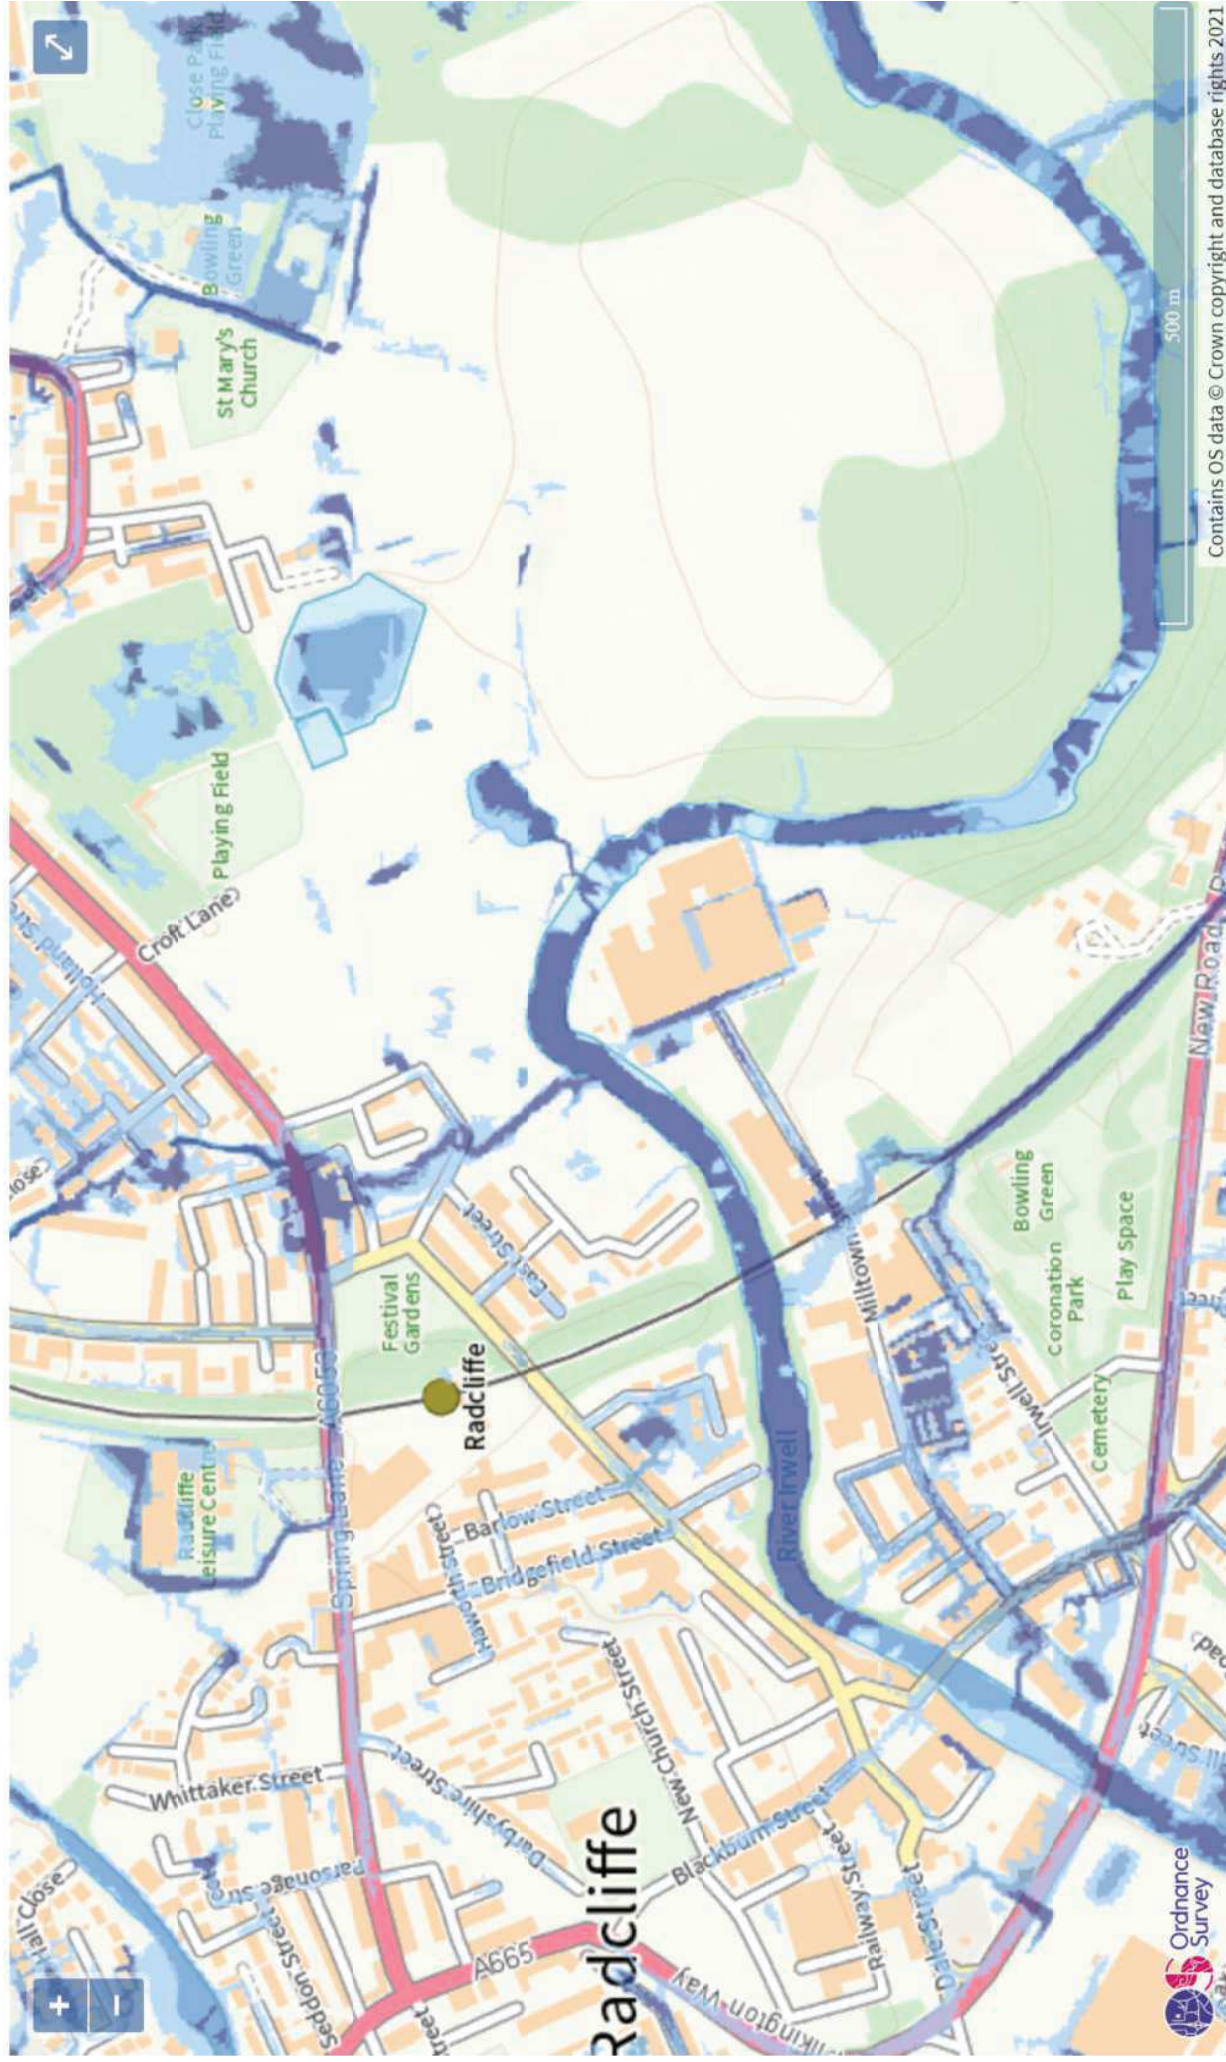


Extent of flooding from surface water



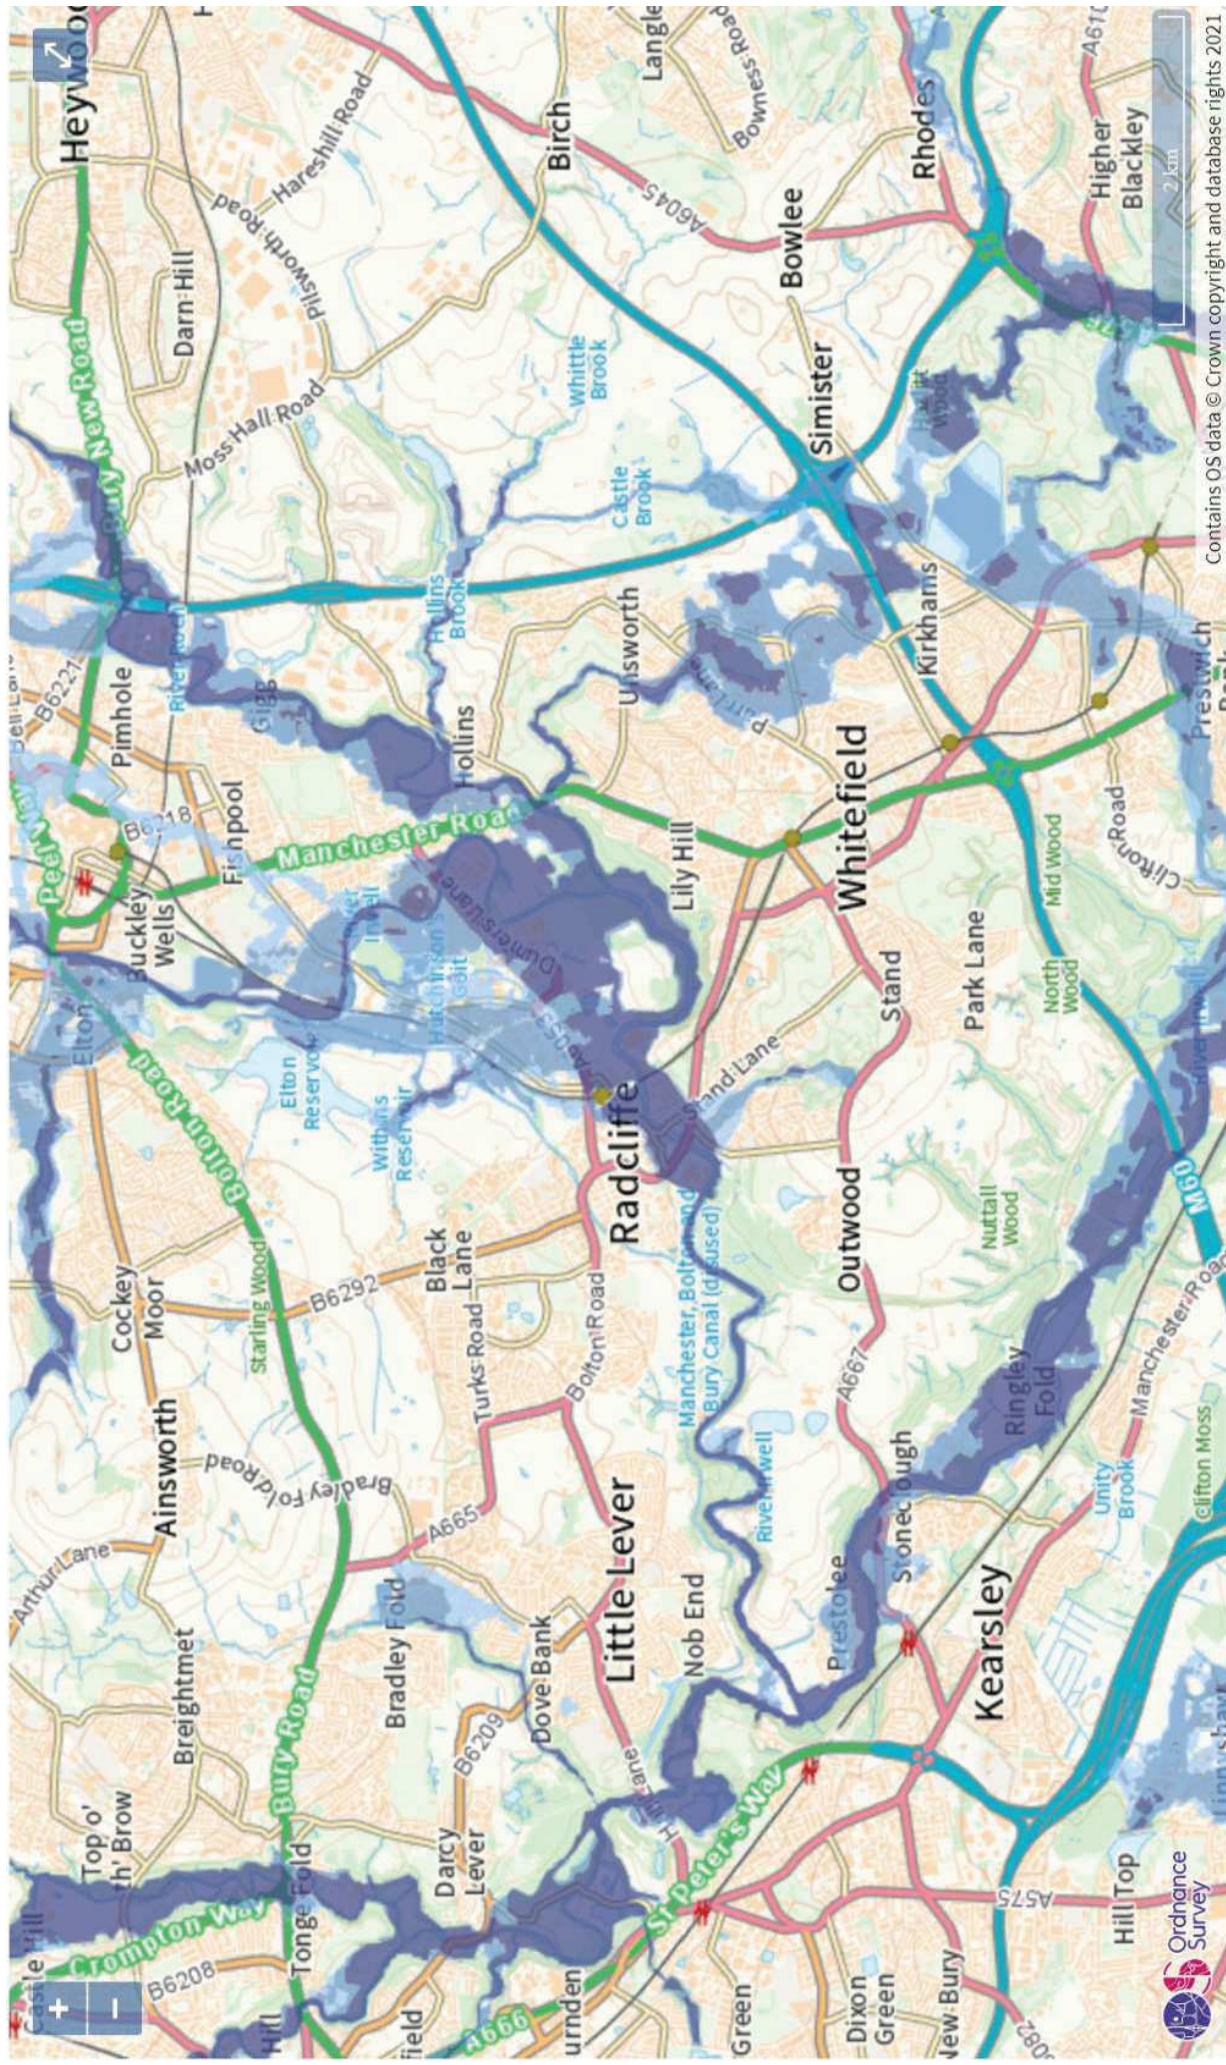

Reservoir flood risk: flood water depth

- Over 2m
- Between 0.3 and 2m
- Below 0.3m

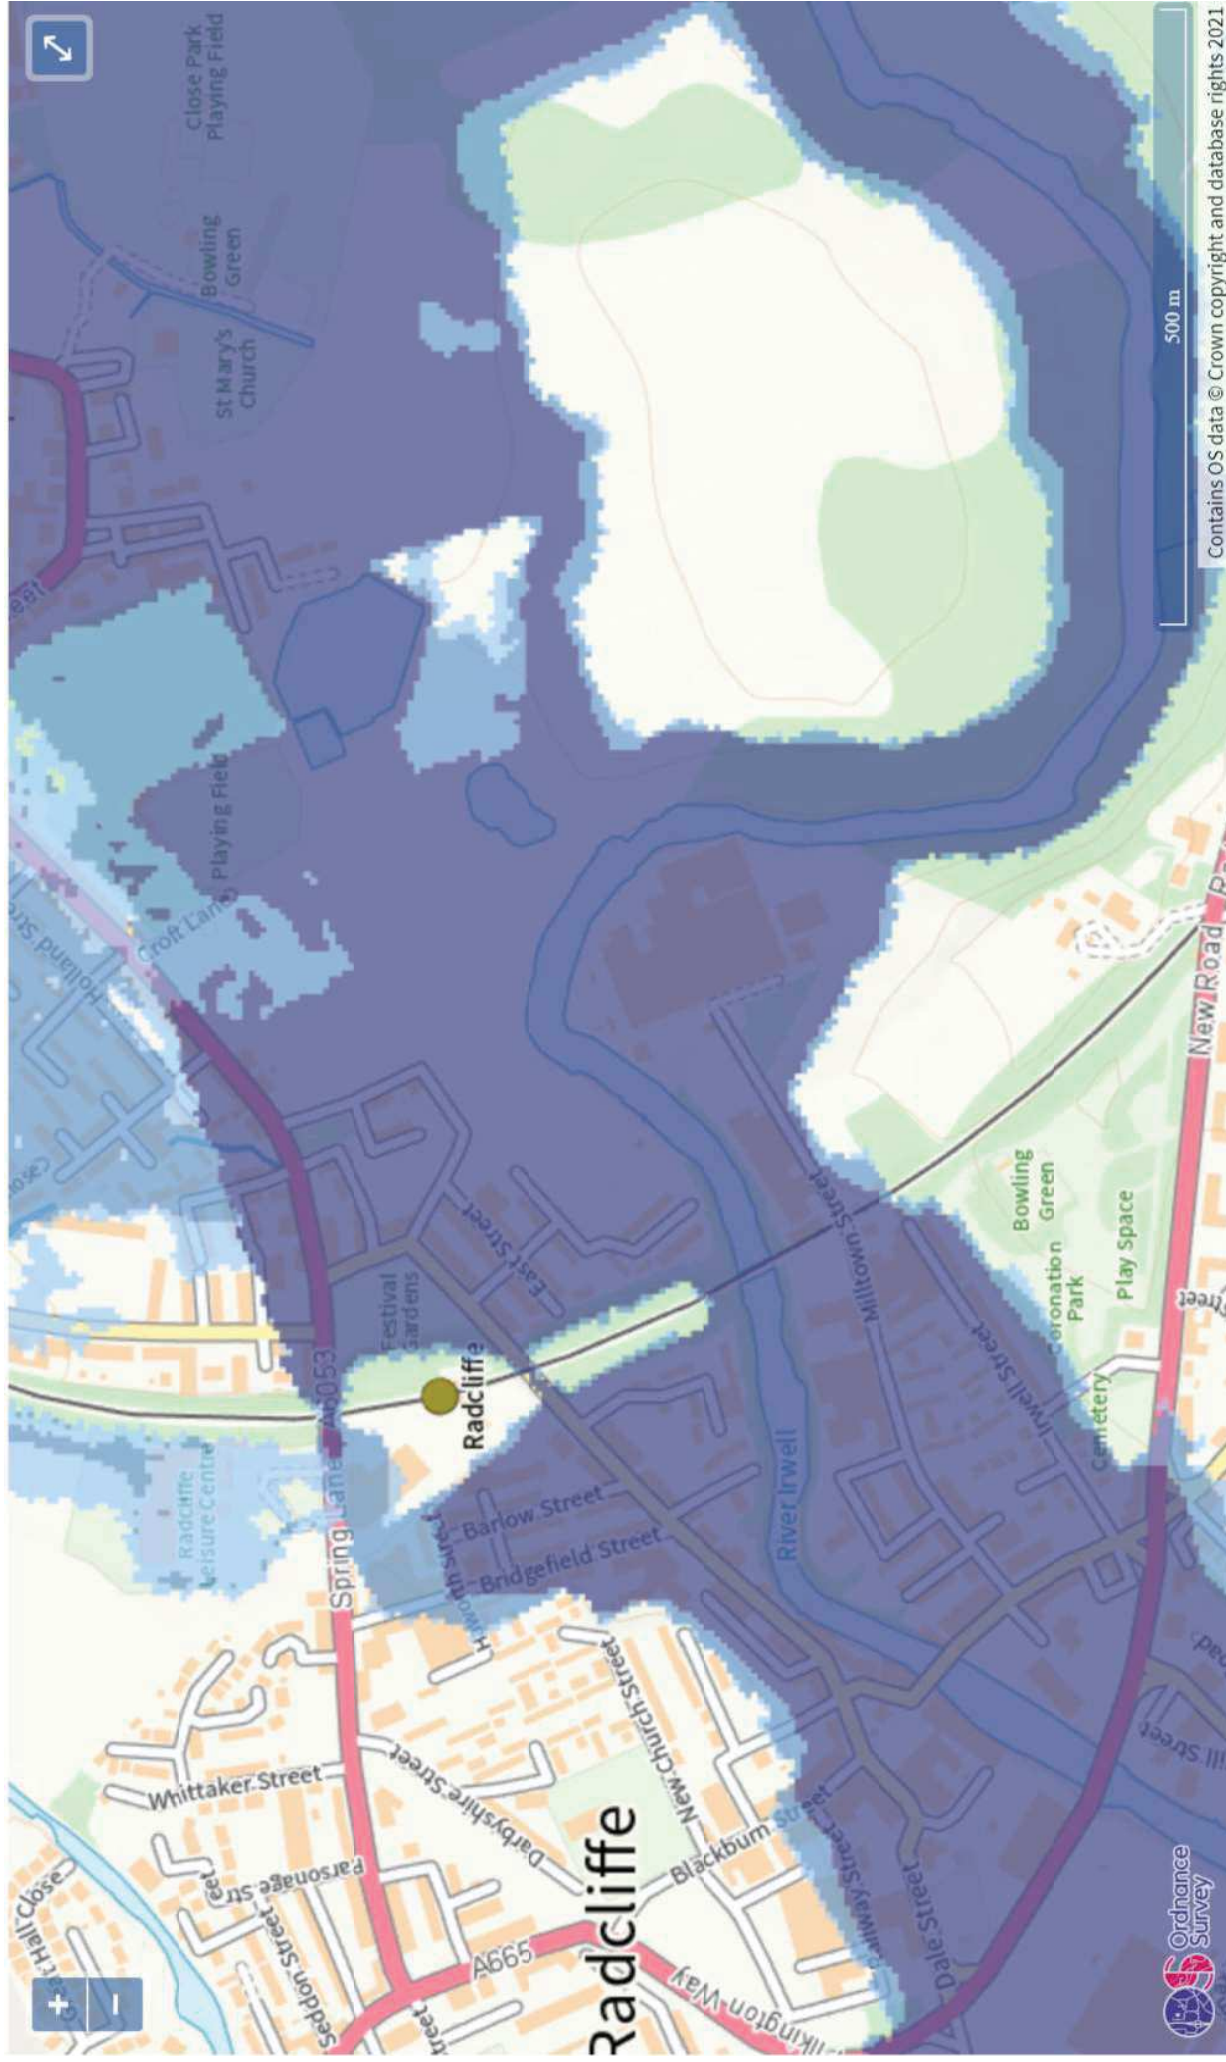

Reservoir flood risk: flood water depth

- Over 2m
- Between 0.3 and 2m
- Below 0.3m