



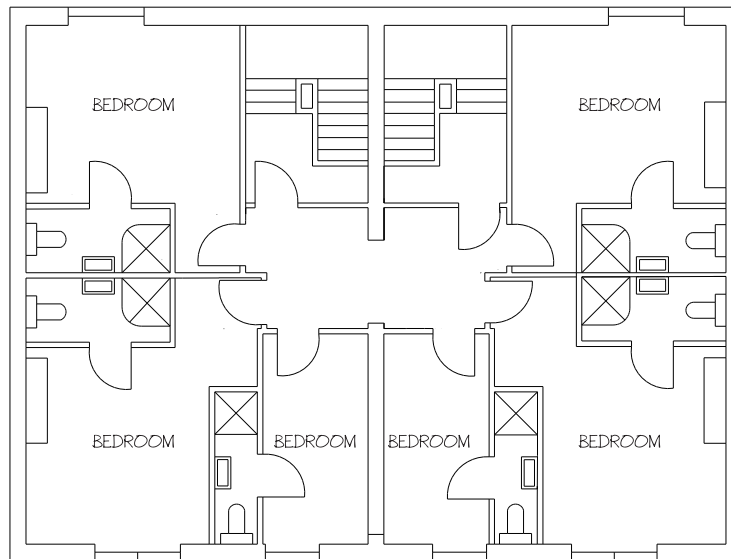

1 **SECOND FLOOR**
1:100 EXISTING

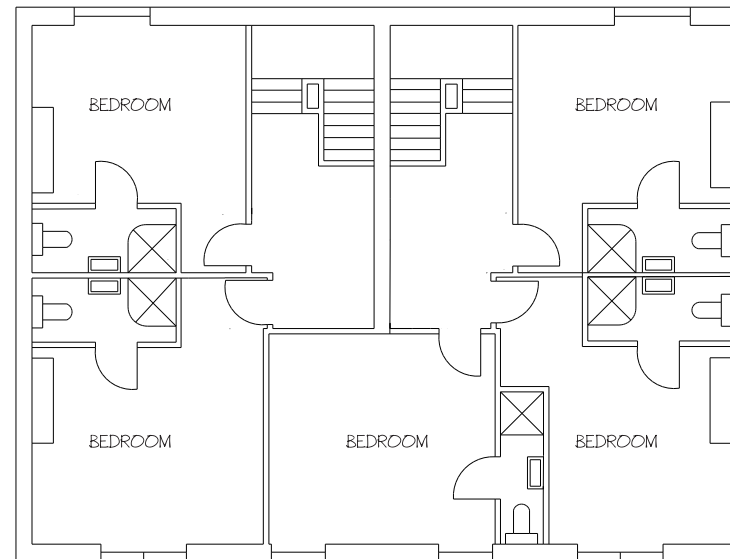

2 **SECOND FLOOR**
1:100 PROPOSED

PROJECT ADDRESS 146 & 148 MANCHESTER ROAD, BURY, BL9 0TL (CURRENTLY ROSTREVOR HOTEL)		
TITLE 2F FLOORPLANS - EXISTING & PROPOSED		
PROJECT NO. 2F-01	DRAWING NO. 01	REV 02
SCALE SCALE @ A4	DATE 29/06/23	DRAWN BY LC
© COPYRIGHT ALL RIGHTS RESERVED. THIS DRAWING MUST NOT BE REPRODUCED WITHOUT PERMISSION. ALL DIMENSIONS RELATIVE TO THIS DRAWING TO BE CHECKED ON SITE. DESIGNED TO BE NOTIFIED OF ANY DISCREPANCIES. WHERE DIMENSIONS MUST BE USED BEFORE WORK COMMENCES. THIS DRAWING MUST BE CHECKED AGAINST ANY OTHER EXISTING PLANS. (IF AVAILABLE) DRAWINGS PROVIDED. THIS DRAWING MUST NOT BE USED FOR CONSTRUCTION UNLESS IT IS SIGNED FOR CONSTRUCTION. ALL DIMENSIONS ON THIS DRAWING ARE IN MILLIMETRES UNLESS OTHERWISE STATED.		
SCALE 1:1250 m		
SCALE 1:500 m		