




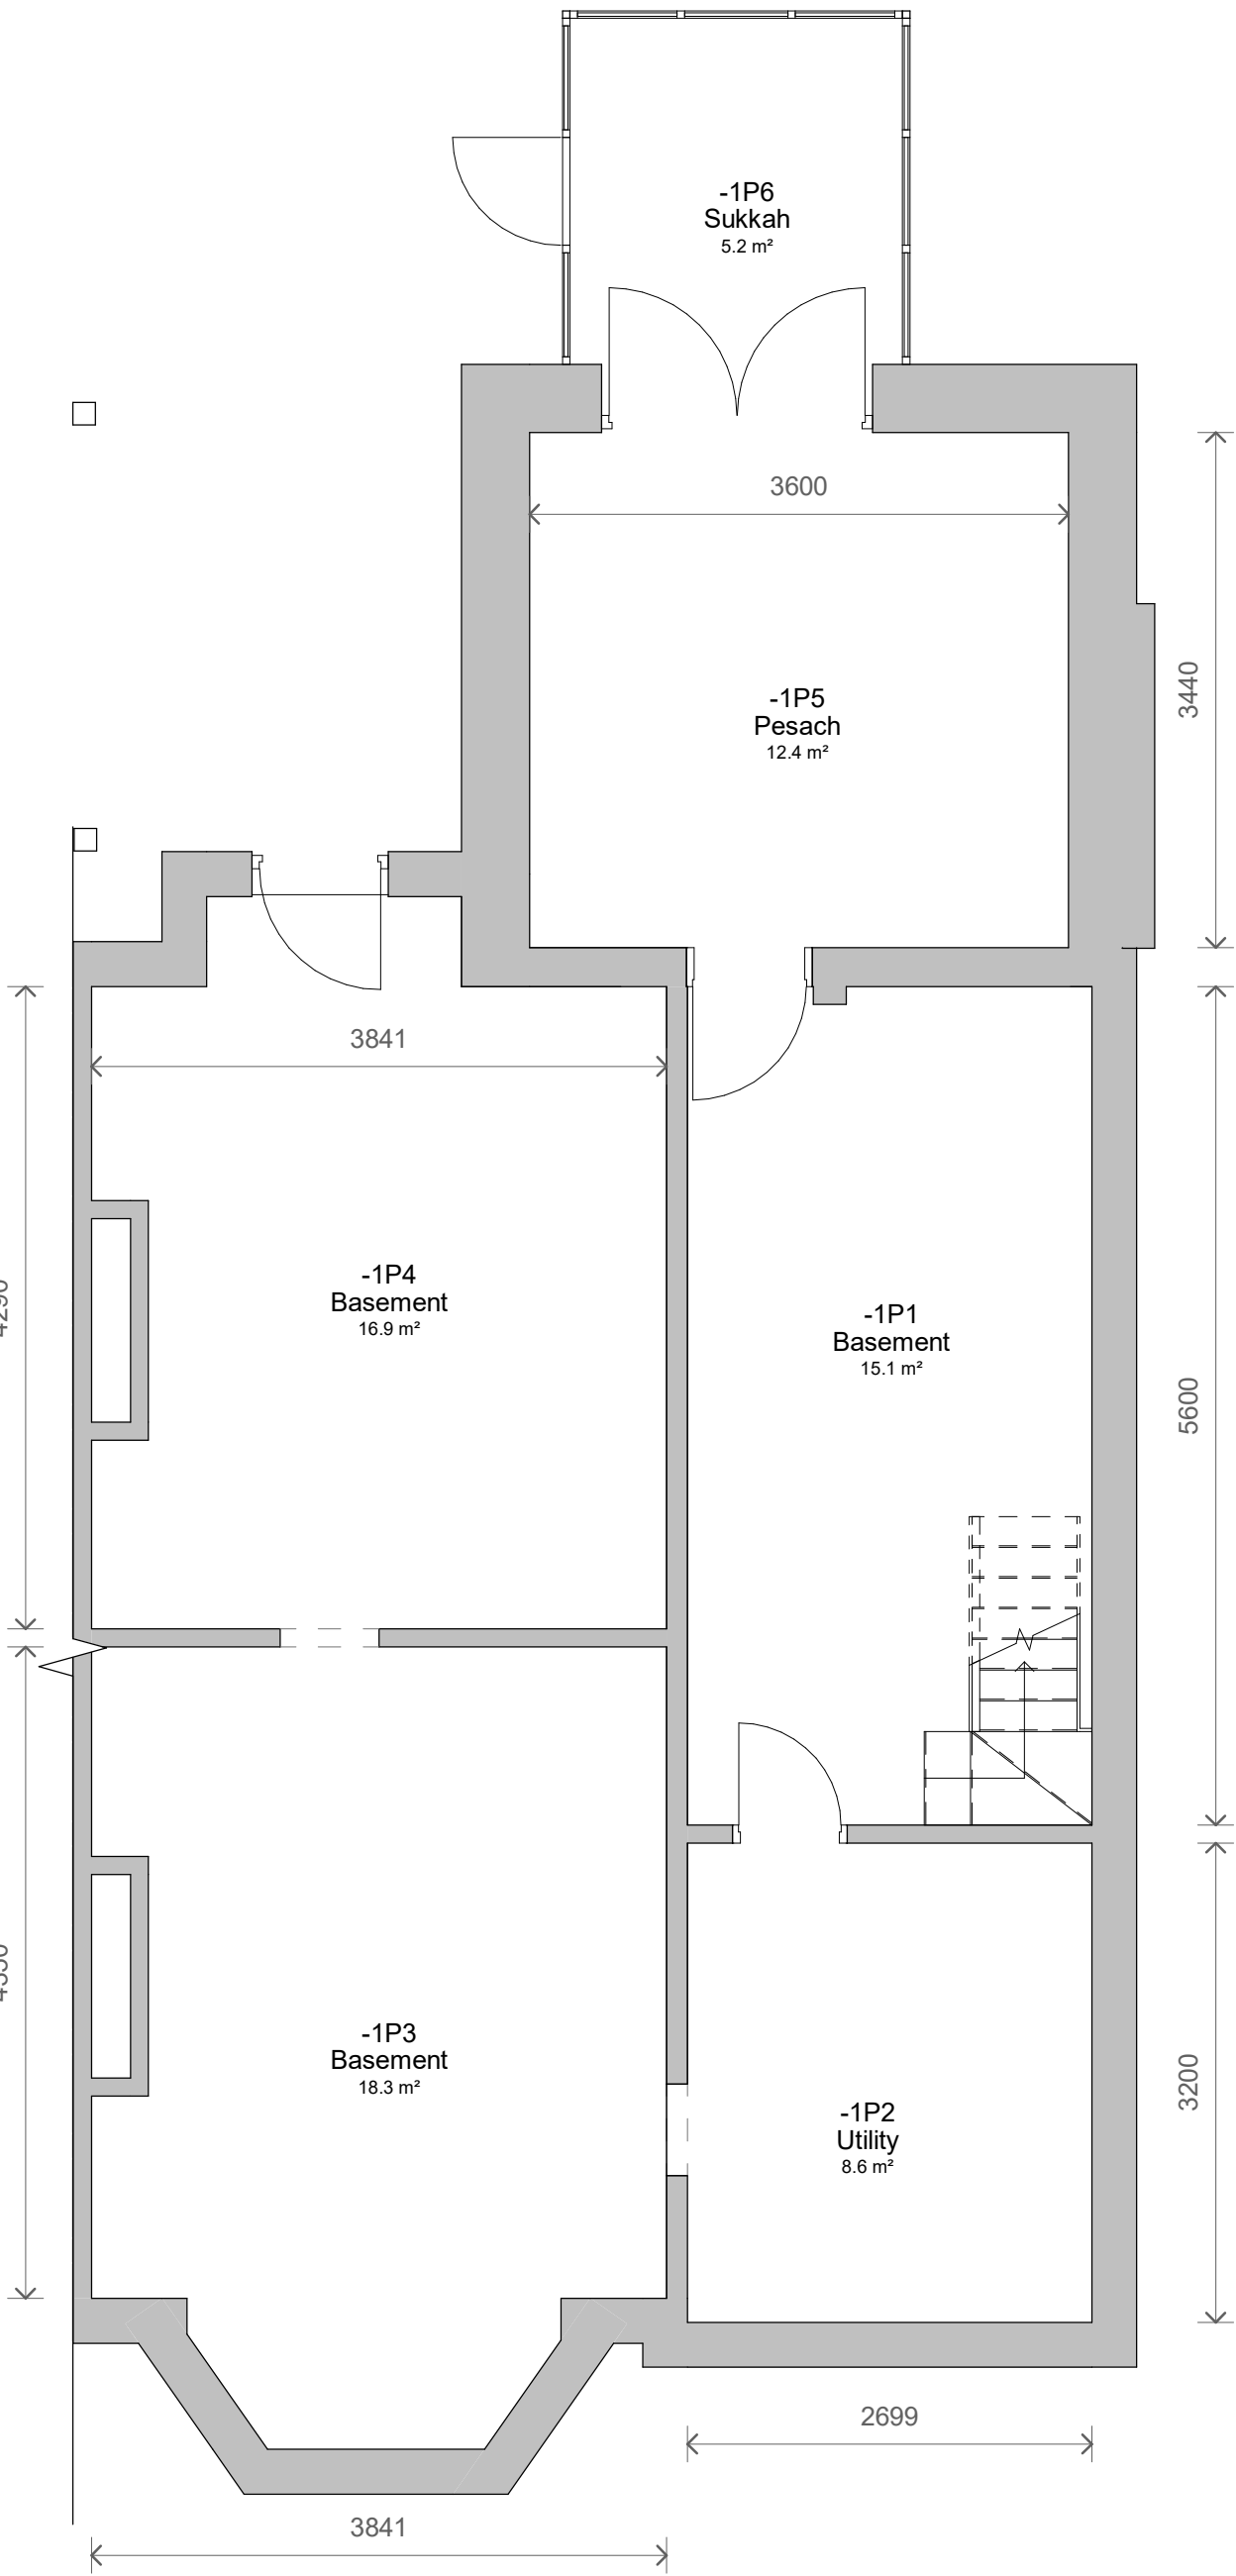


1 Level B1 - Proposed
1 : 50

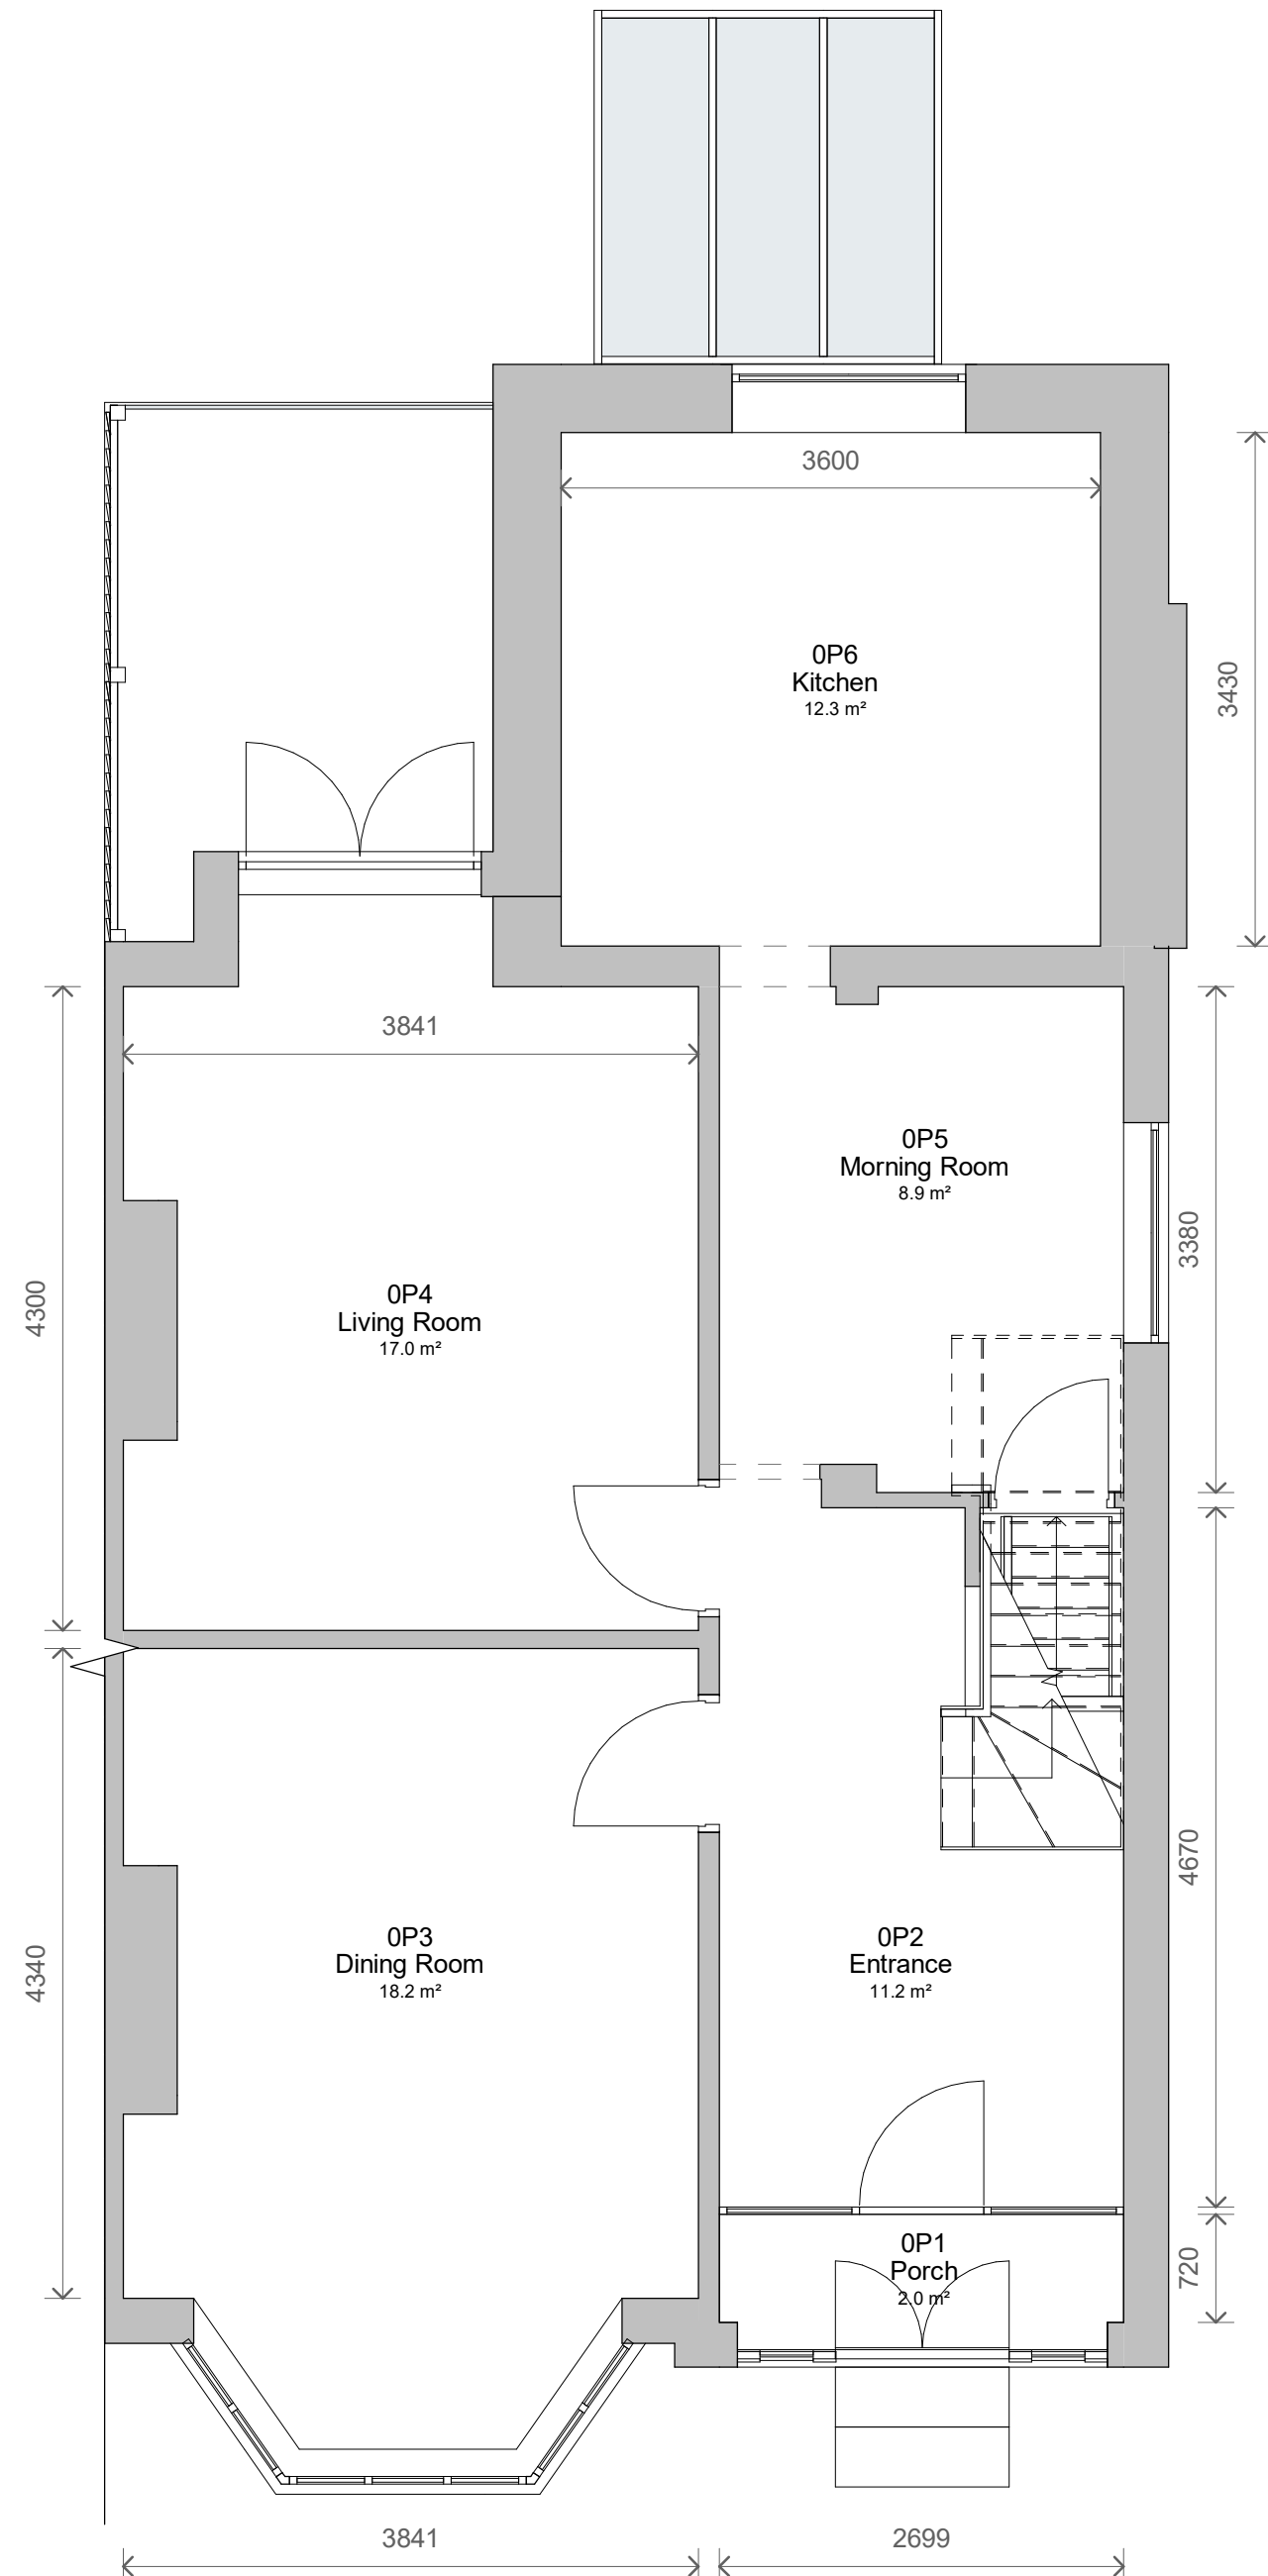


2 Level 0 - Proposed
1 : 50

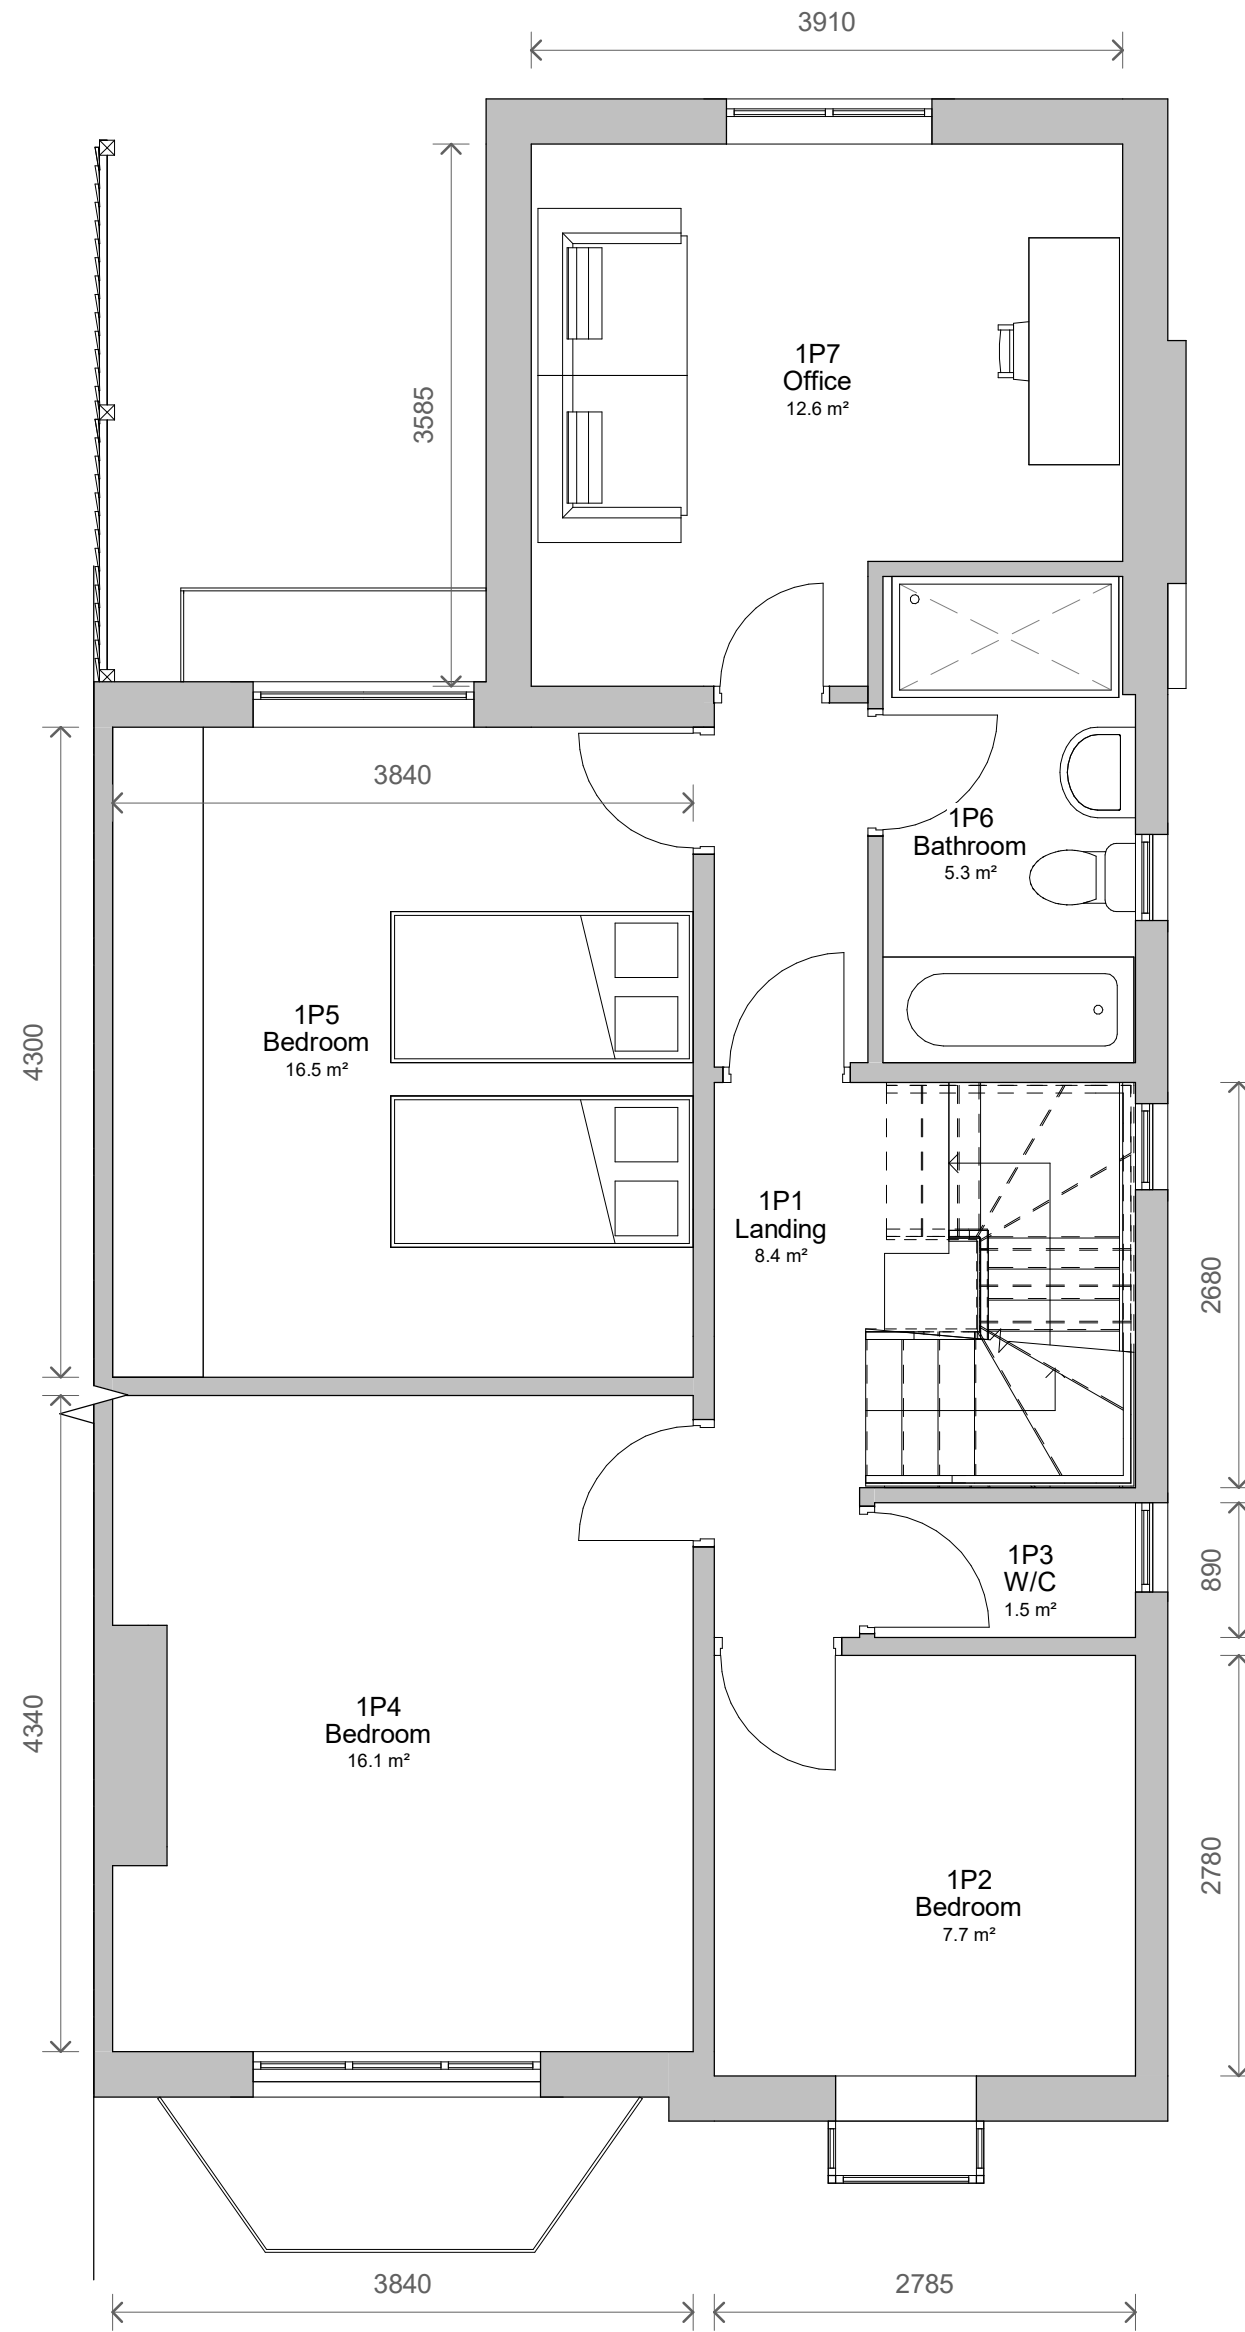

3 Level 1 - Proposed
1 : 50

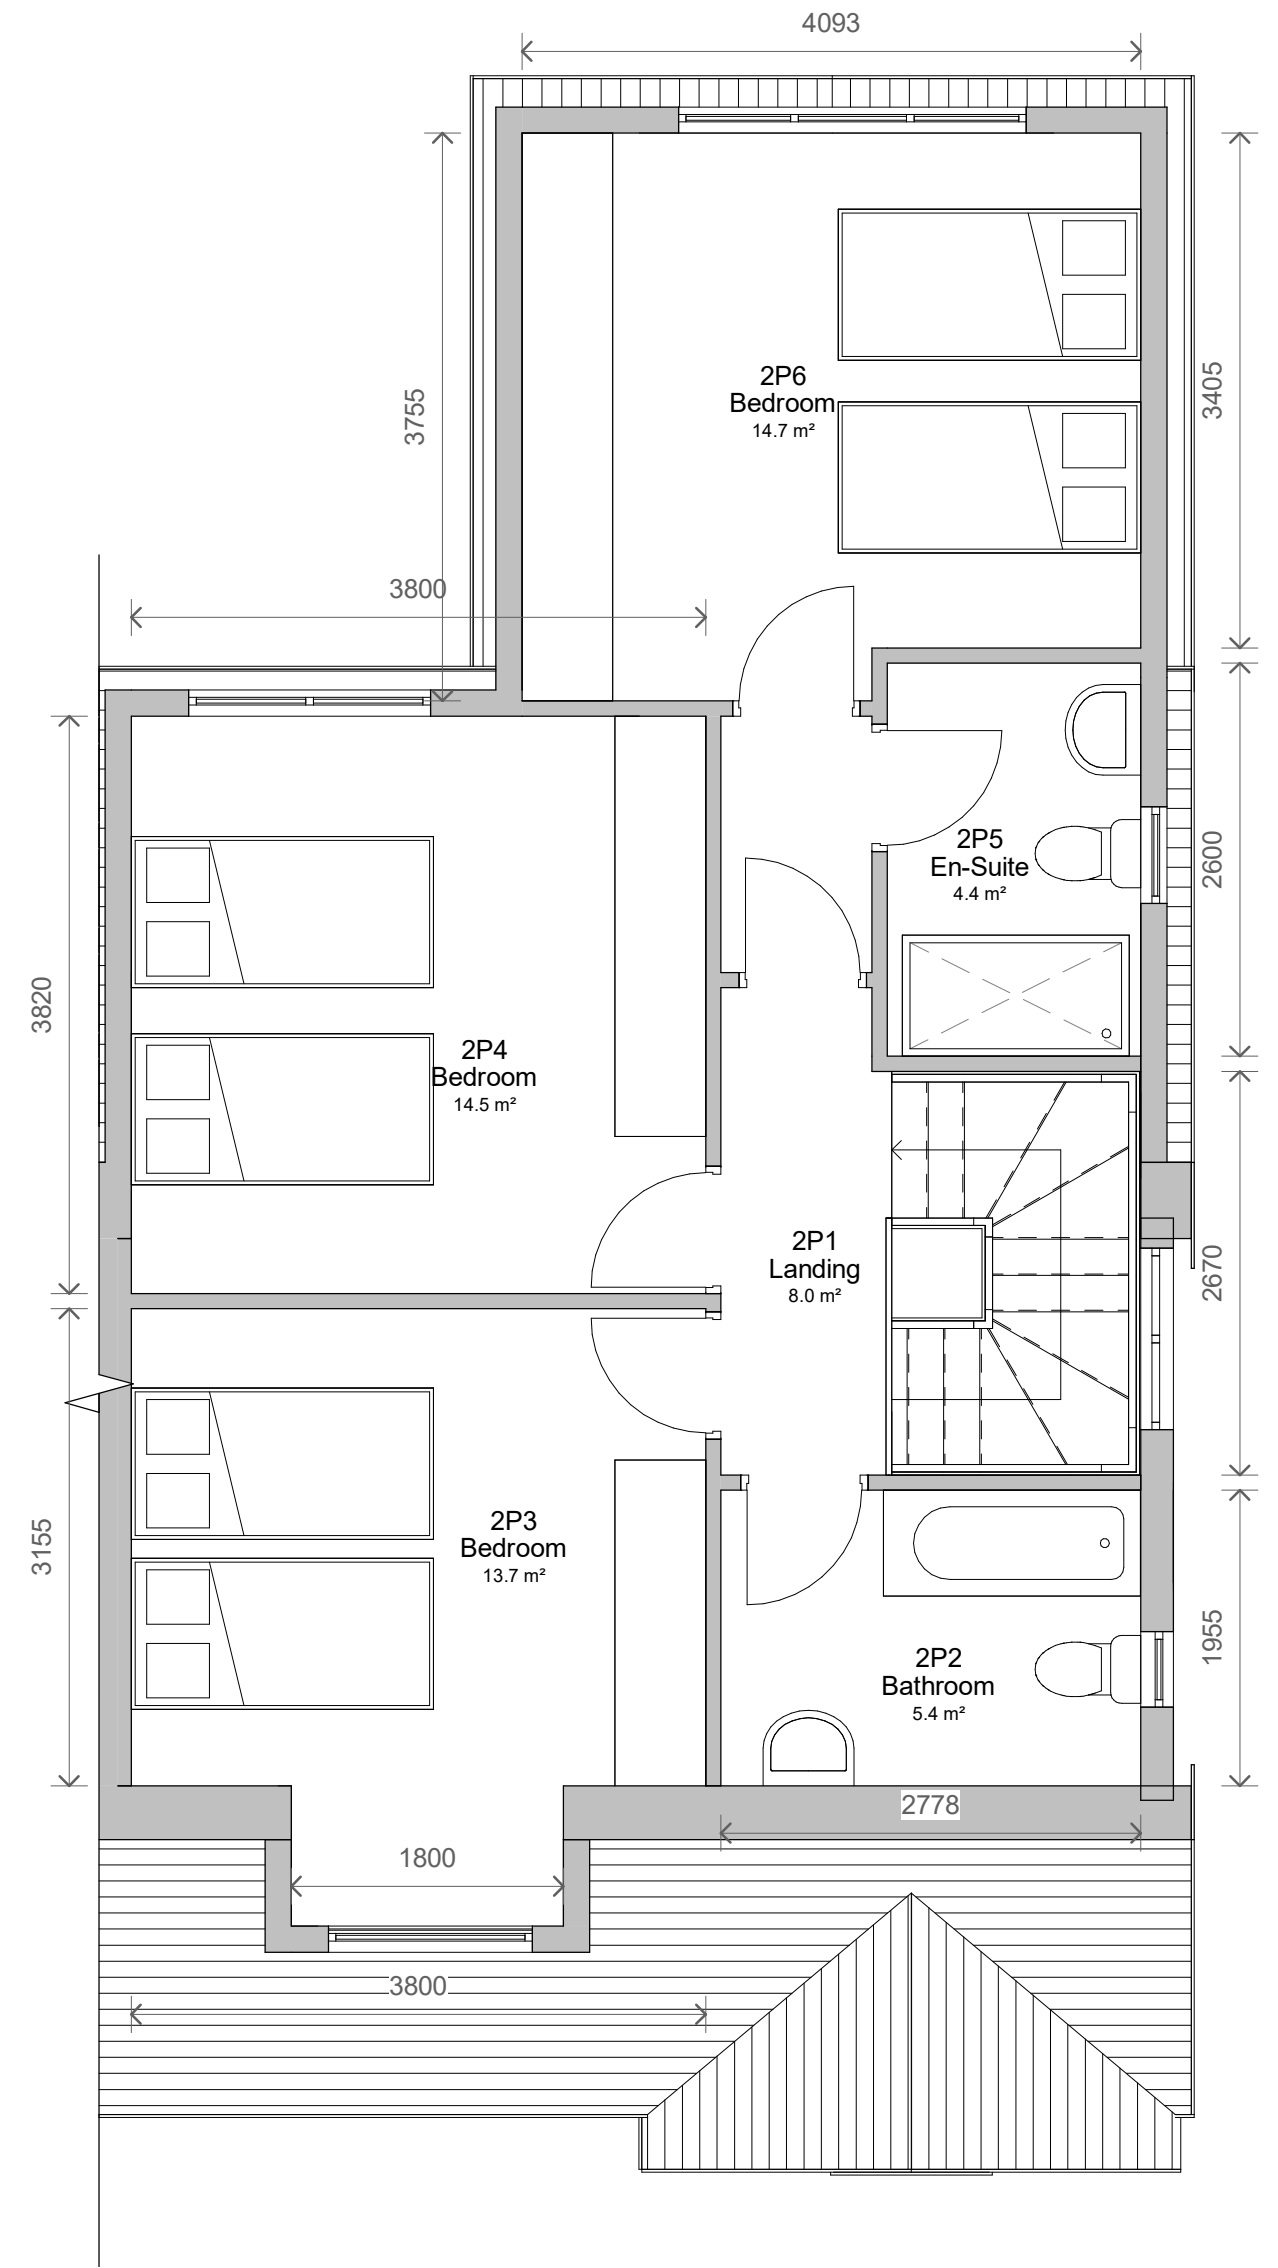

4 Level 2 - Proposed
1 : 50

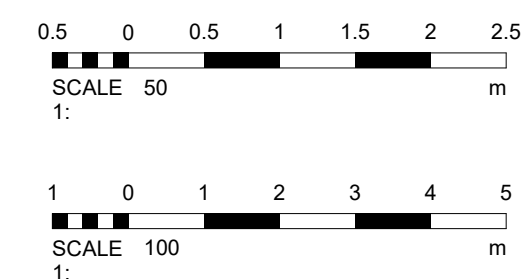

2	Decking	04/02/2022
1	Revised Design	03/02/2022
No.	Description	Date
PROJECT		
126 Albert Avenue		
TITLE		
Proposed Plans		
CLIENT		
Klyne		
STATUS		
DESIGN		
DRAWN BY	DATE	SCALE (@ A1)
TP	30/11/2021	1 : 50
PROJECT NUMBER		DRAWING NUMBER
GSS21105		003
		REV
		2
GOLD SKETCH		
S T U D I O S		
www.goldsketch.co.uk info@goldsketch.co.uk 0161 792 9595		
NOTES		
© COPYRIGHT ALL RIGHTS RESERVED.		
THIS DRAWING MUST NOT BE REPRODUCED WITHOUT PRIOR WRITTEN CONSENT.		
DRAWING TO BE USED FOR THE STATUS INDICATED ONLY. NO CONFIRMED ON SITE. ANY DISCREPANCIES TO BE REPORTED TO THE		
ALL DIMENSIONS ARE SETTING OUT DIMENSIONS UNLESS OTHERWISE SPECIFIED. ALL DIMENSIONS ARE IN MILLIMETERS UNLESS		
OTHERWISE STATED.		