



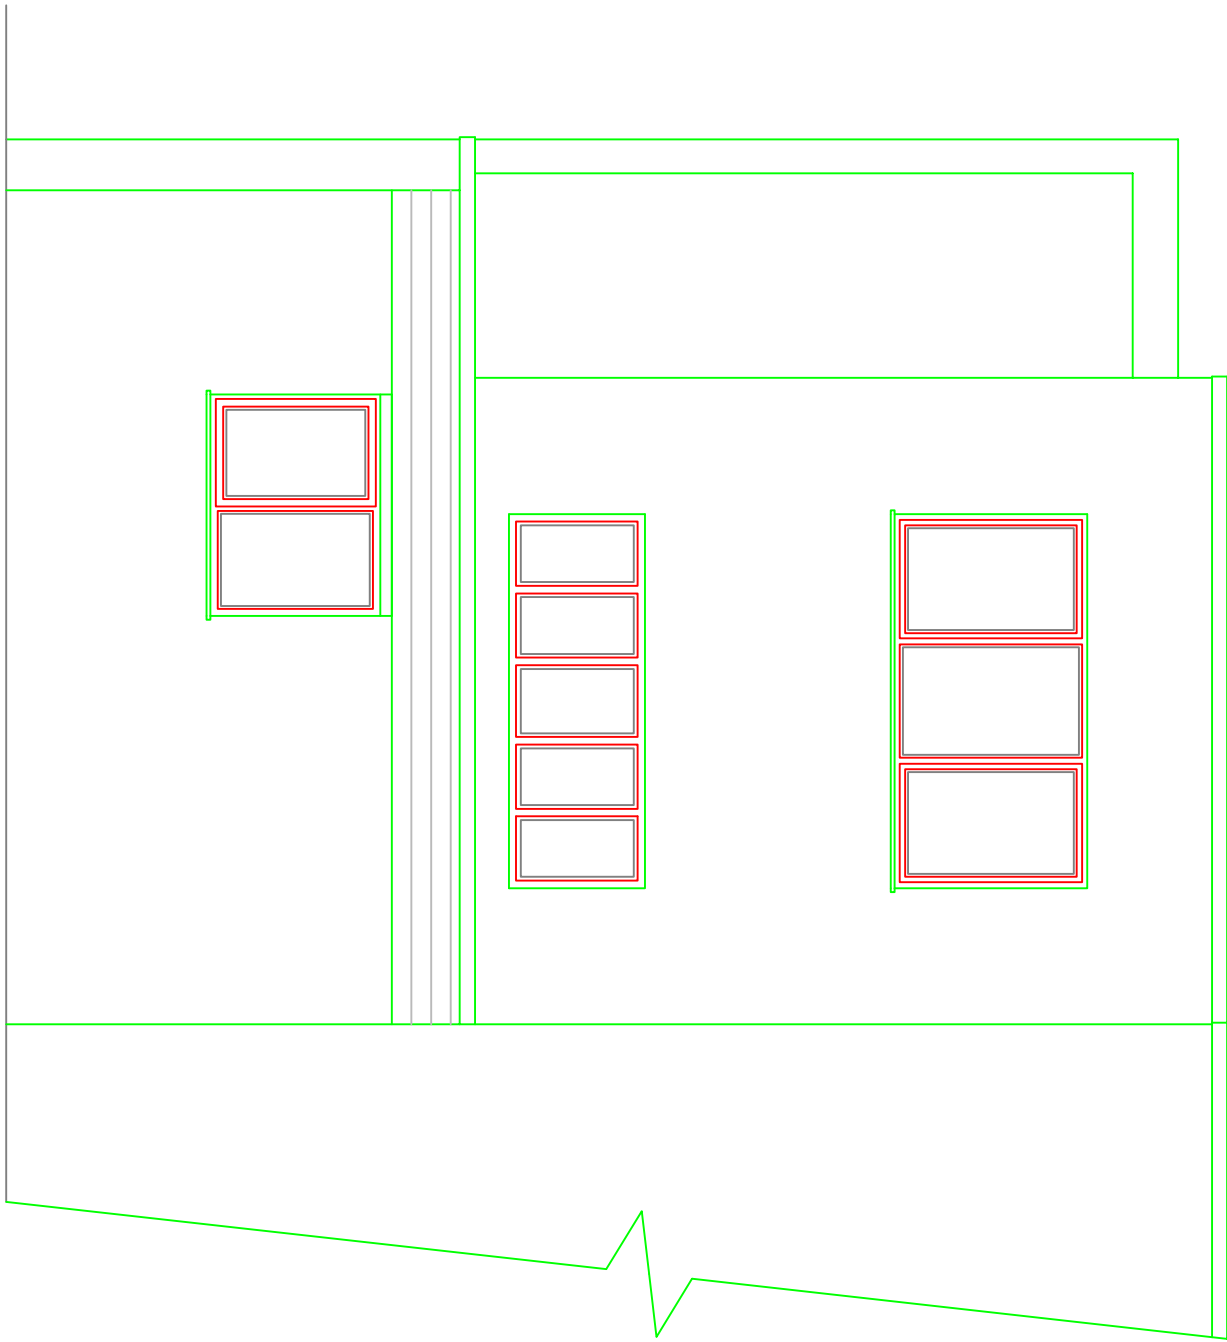

EXISTING PART RIGHT SIDE ELEVATION
(SCALE 1:50)

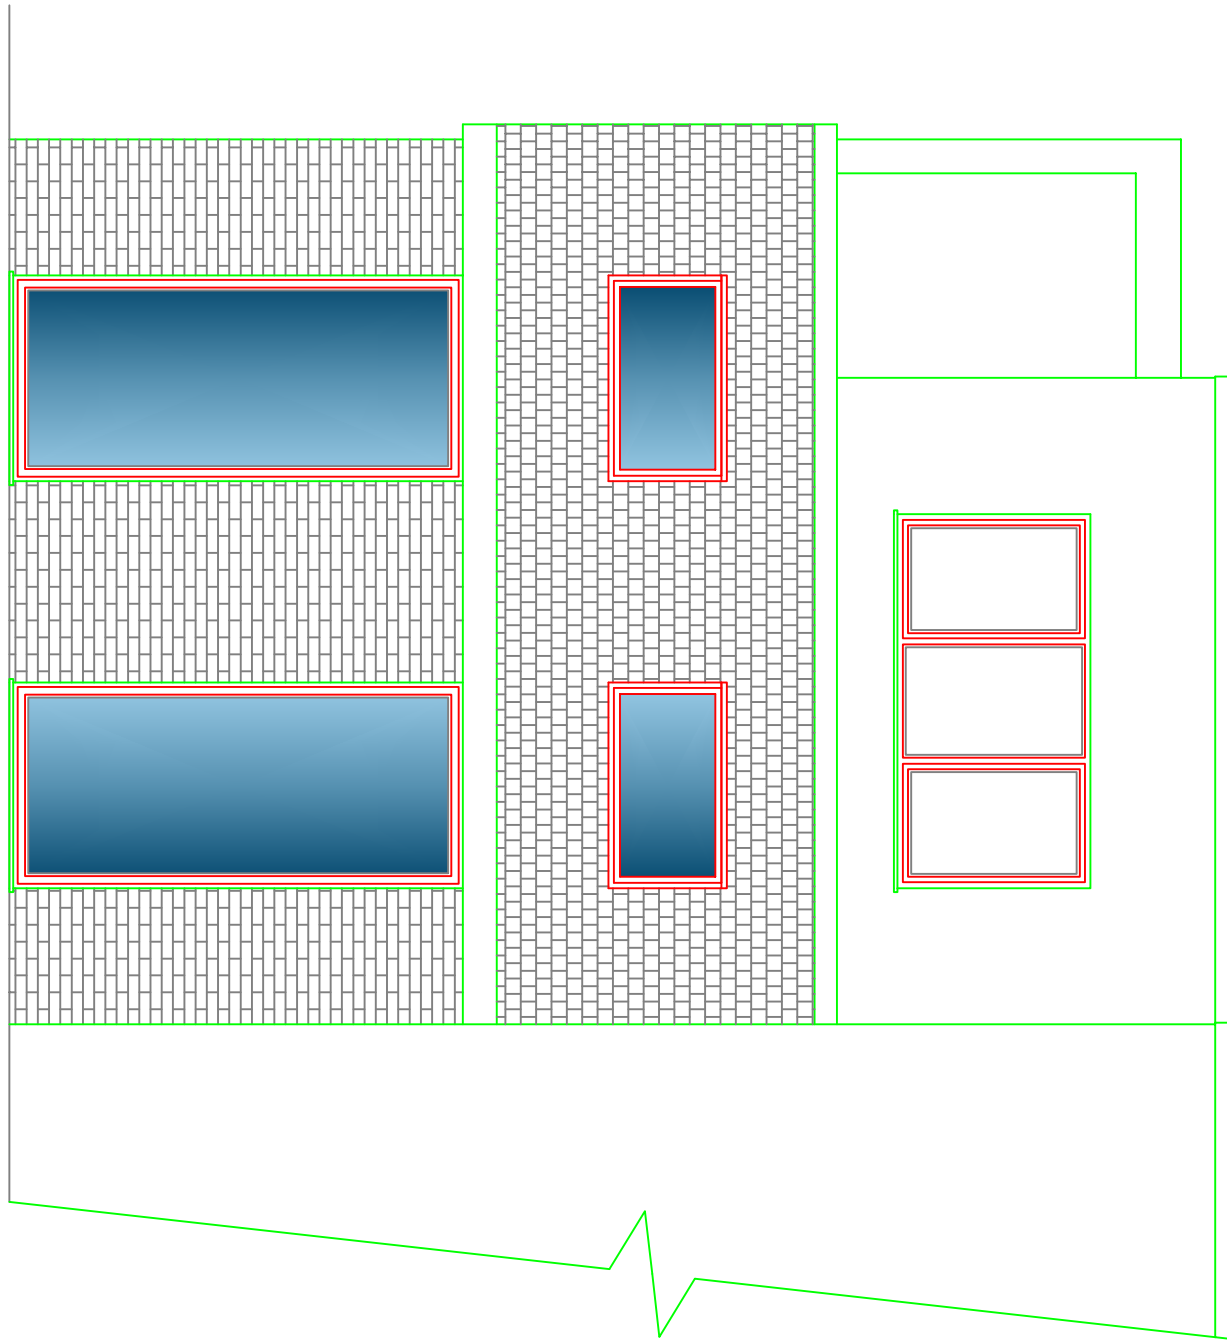

PROPOSED PART RIGHT SIDE ELEVATION
(SCALE 1:50)

A	24.05.22	ISSUED FOR PLANNING APPROVAL			
DRAWING STATUS		PLANNING APPROVAL			
PROJECT		St. MONICA'S RC HIGH SCHOOL			
TITLE					
PROPOSED SINGLE STOREY FRONT EXTENSION					
SCALE & SIZE					
1:50 @ A1 UNO		STATUS	PLANNING APP.		DATE
PROJECT No		DRAWING No		MAY 22	
MH-001		004		REV	
				A	

