


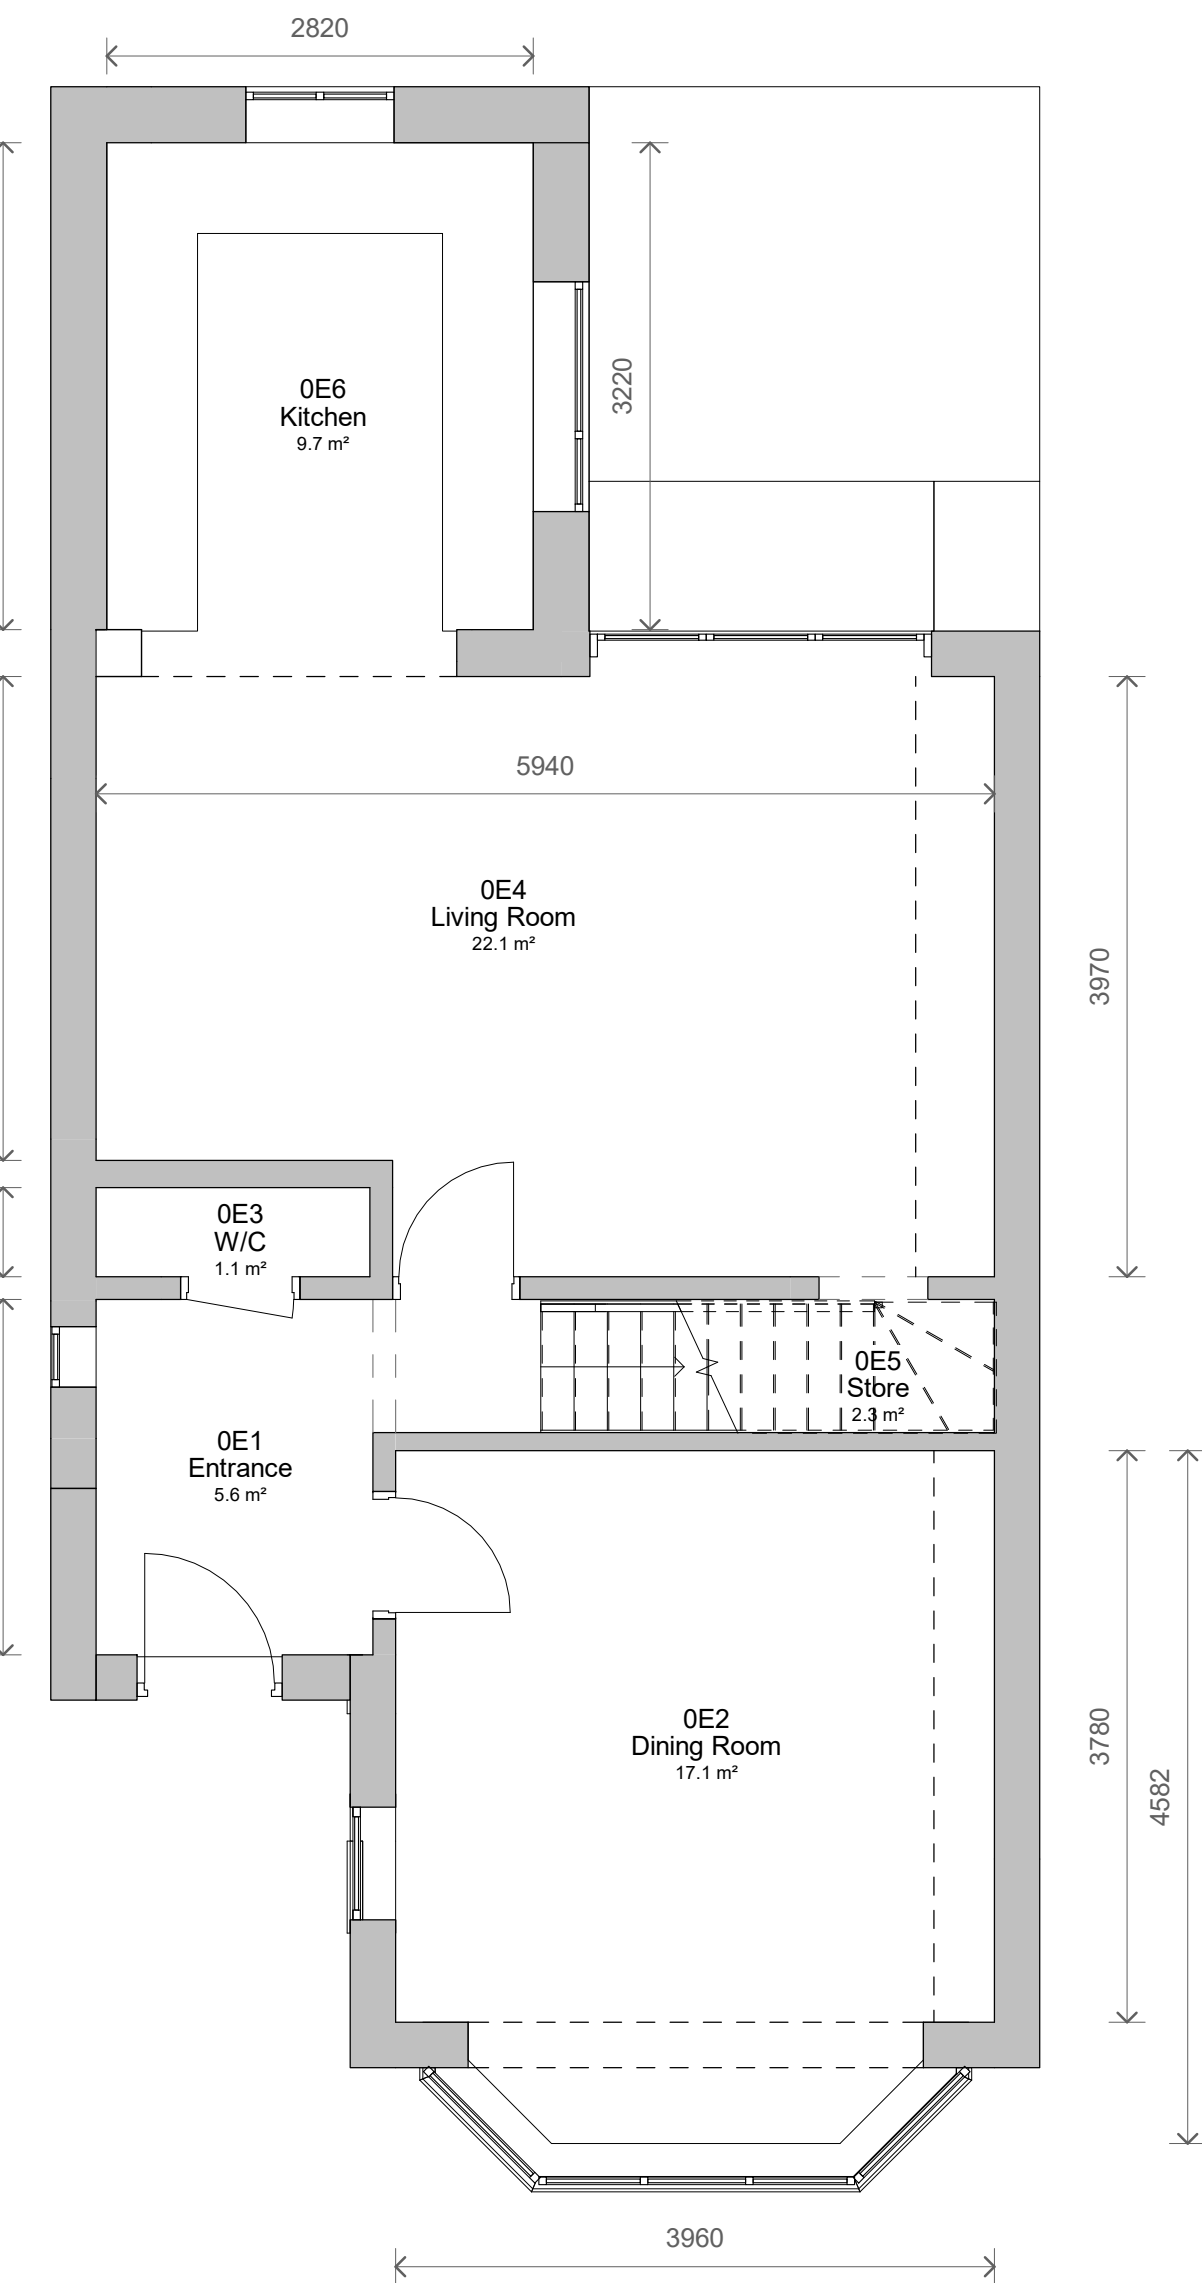

1E4 Bedroom
7.8 m²

1E5 Bedroom
10.7 m²

1E1 Landing
6.9 m²

1E3 Bathroom
5.4 m²

1E2 Bedroom
14.7 m²


2480

3350

3780

3960

1840

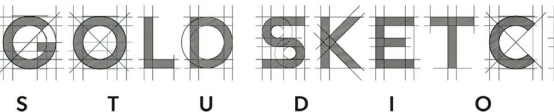No.	PLANNING Description	23/12/2023	Date
PROJECT 11 Harrogate Avenue			
TITLE Existing Plans and Elevations			
CLIENT Kabalkin			
STATUS PLANNING			
DRAWN BY SG	DATE 24/11/2021	SCALE (@ A1) As indicated	
PROJECT NUMBER GSS201096		DRAWING NUMBER 002	REV 1
			
www.goldsketch.co.uk		info@goldsketch.co.uk	0161 792 9595
NOTES © COPYRIGHT. ALL RIGHTS RESERVED. THIS DRAWING IS THE UNPUBLISHED PROPERTY OF GOLD SKETCH. NO PART OF THIS DRAWING IS TO BE REPRODUCED OR TRANSMITTED IN ANY FORM OR BY ANY MEANS, ELECTRONIC OR MECHANICAL, INCLUDING PHOTOCOPYING, RECORDING, OR BY ANY INFORMATION STORAGE AND RETRIEVAL SYSTEM, WITHOUT PERMISSION IN WRITING FROM GOLD SKETCH. ANY UNAUTHORIZED REPRODUCTION OR USE OF THIS DRAWING IS A VIOLATION OF THE COPYRIGHT AND TRADEMARK LAWS OF THE UNITED KINGDOM AND MAY BE SUBJECT TO LEGAL ACTION. ALL DIMENSIONS ARE IN MILLIMETERS UNLESS OTHERWISE SPECIFIED.			