


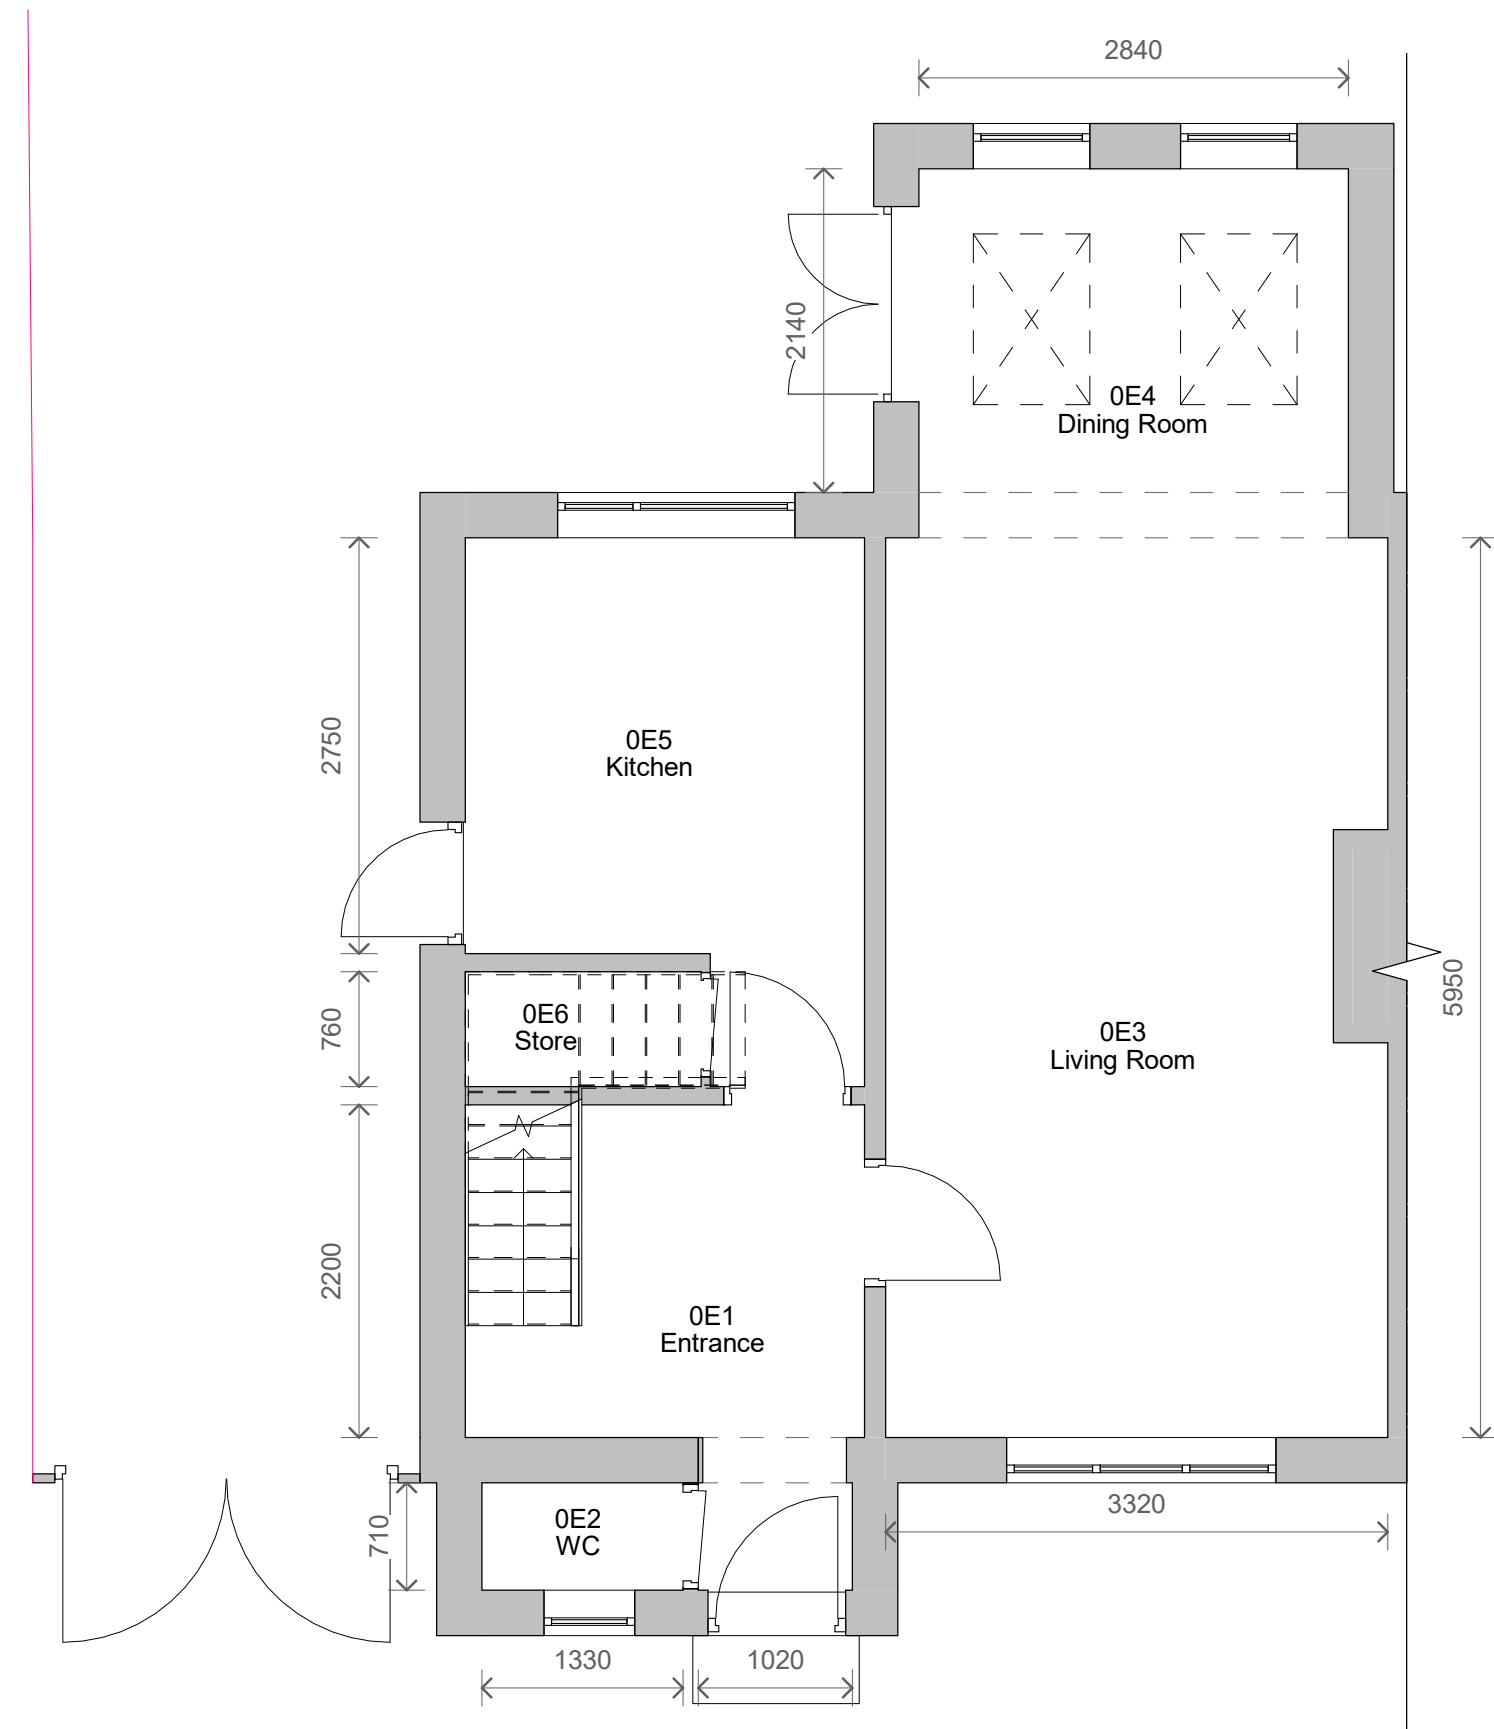


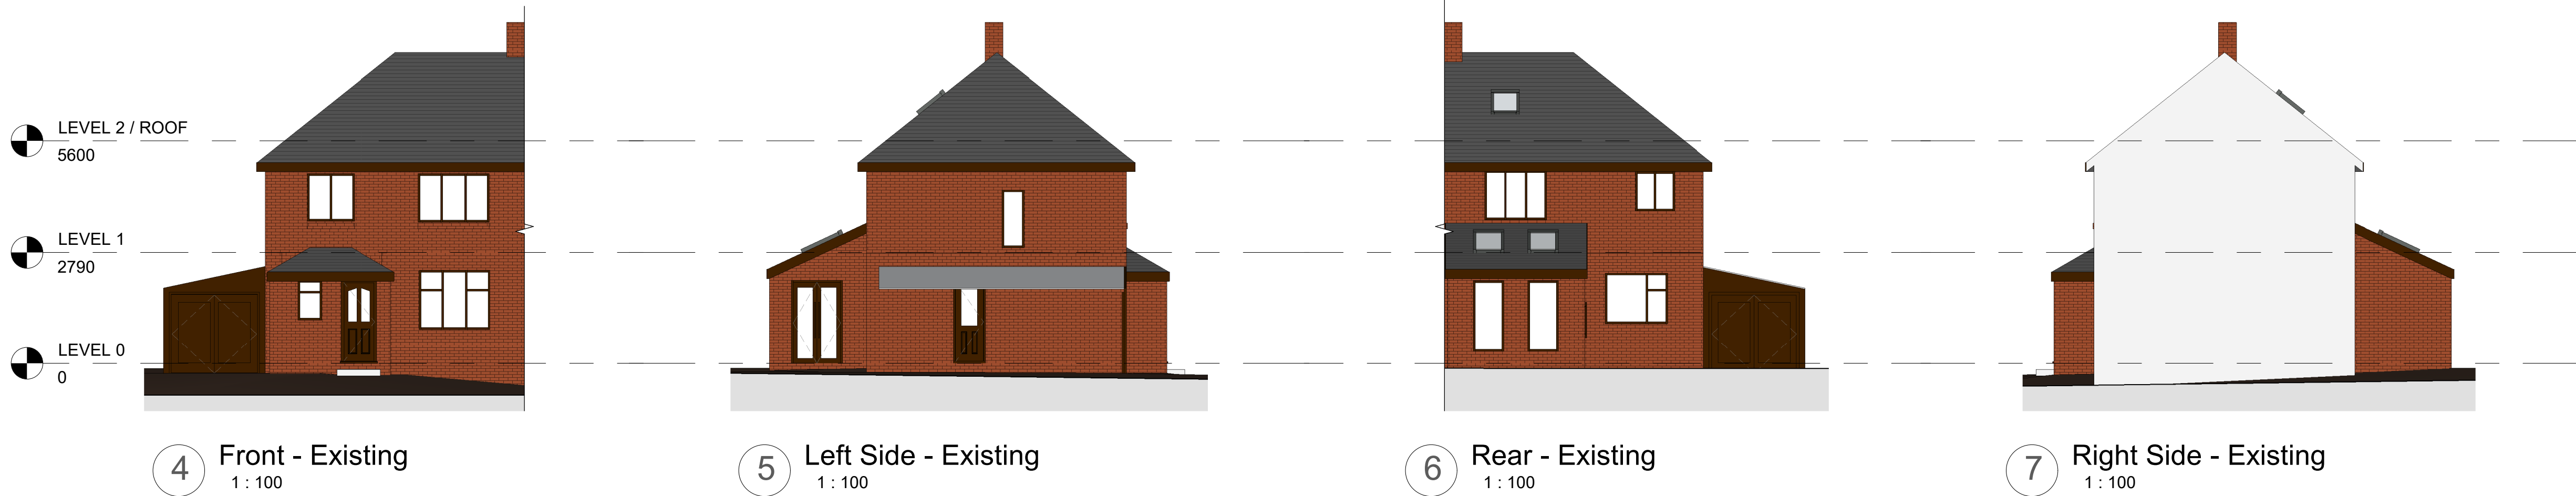


1 Level 0 - Existing
1 : 50

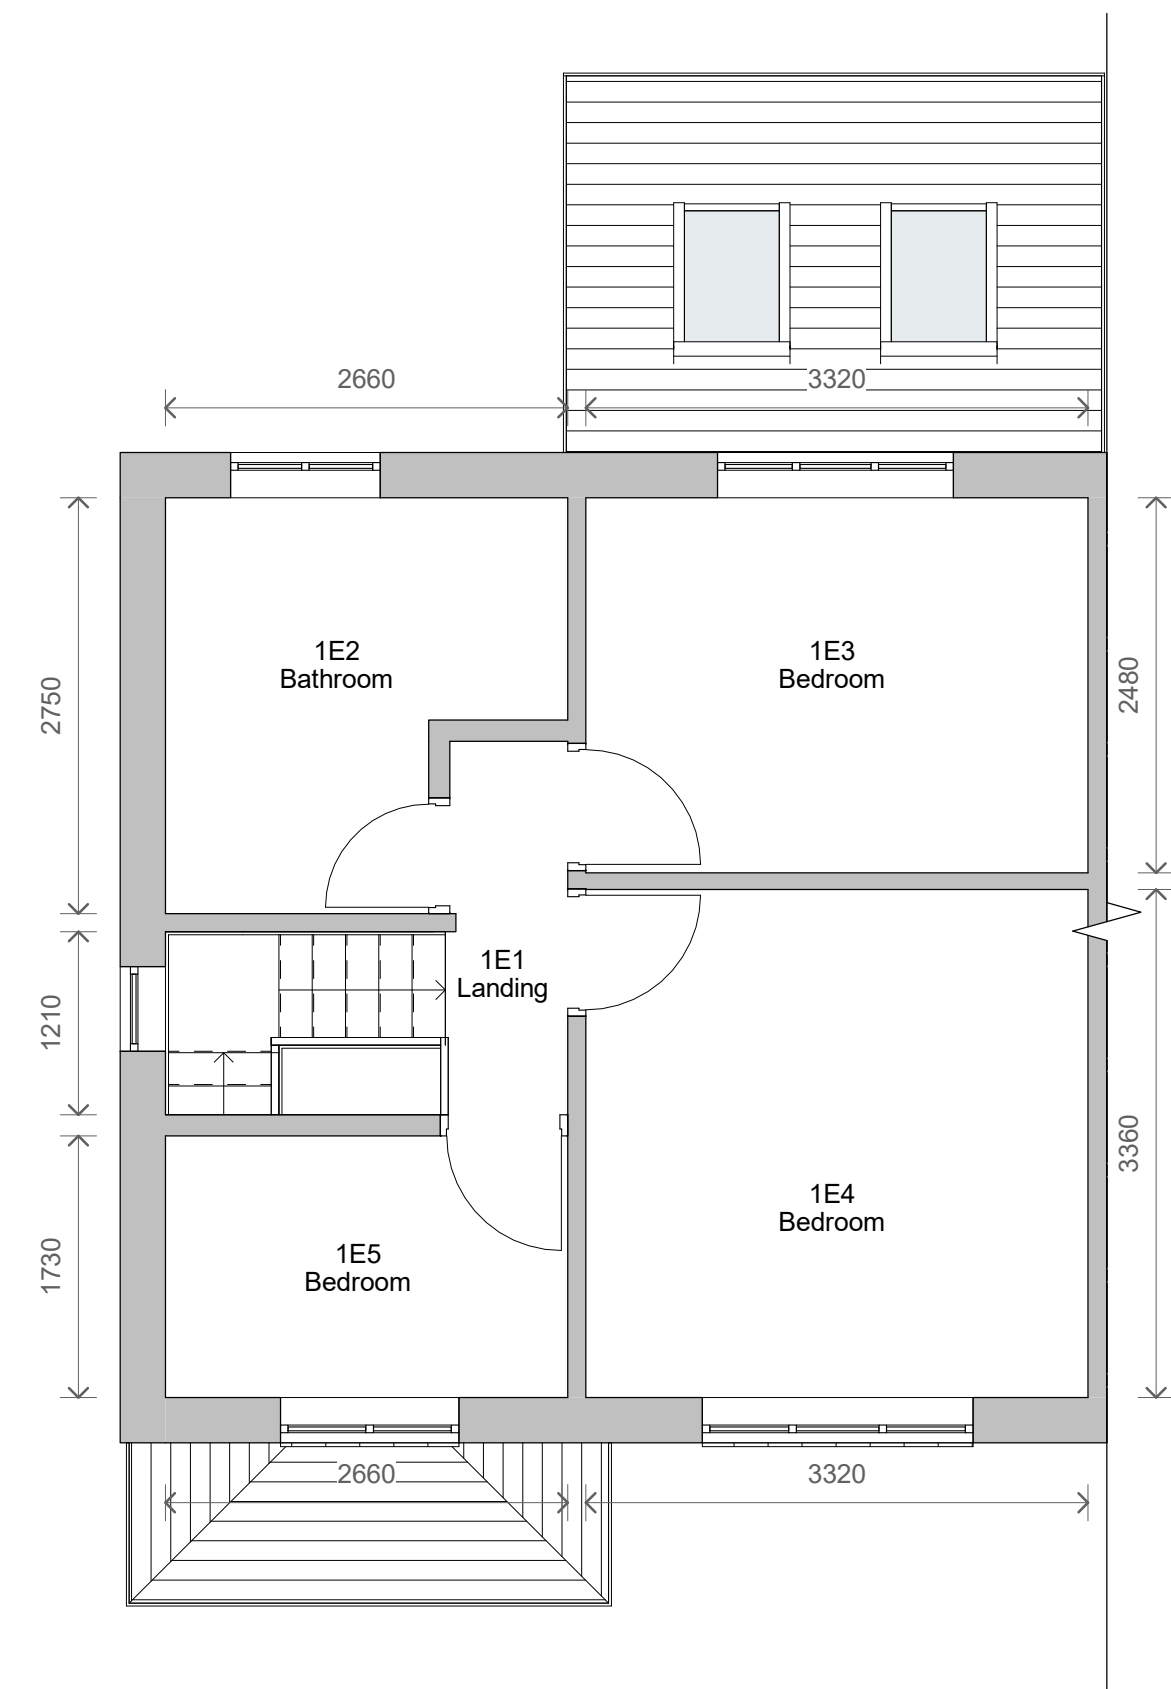

2 Level 1 - Existing
1 : 50

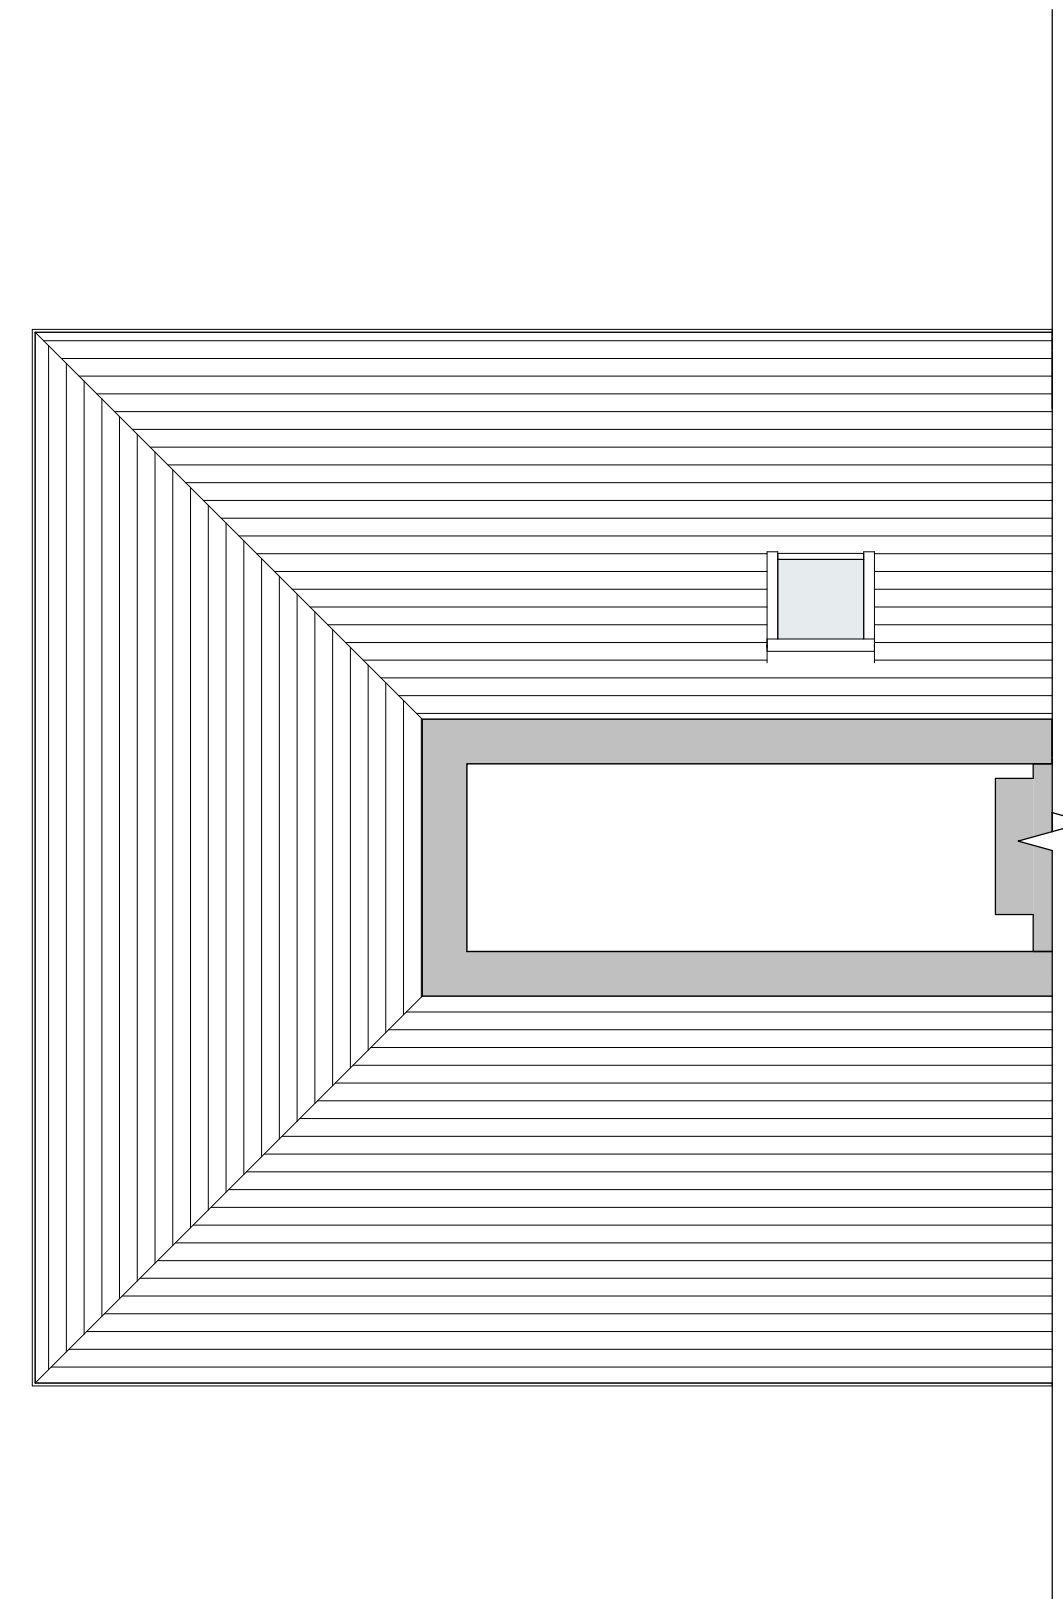

3 Level 2 / Roof - Existing
1 : 50

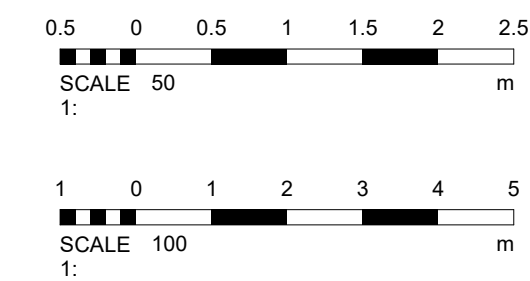

No.	Description	Date
PROJECT		
53 Bland Road		
TITLE		
Existing Plans and Elevations		
CLIENT		
Smus		
STATUS		
DESIGN		
DRAWN BY	DATE	SCALE (@ A1)
TP	24/11/2021	As indicated
PROJECT NUMBER	DRAWING NUMBER	REV
GSS21101	002	
GOLD SKETCH		
S T U D I O S		
www.goldsketch.co.uk info@goldsketch.co.uk 0161 792 9595		
NOTES		
© COPYRIGHT ALL RIGHTS RESERVED. NOT TO BE REPRODUCED WITHOUT WRITTEN CONSENT. DRAWING TO BE USED FOR THE STATUS INDICATED ONLY. ALL DIMENSIONS AND SETTING OUT SHALL BE PROVIDED AND CO-ORDINATED ON SITE. ANY DISCREPANCIES TO BE REPORTED TO THE CLIENT PRIOR TO THE COMMENCEMENT OF ANY WORK. ALL WORK AND MATERIALS TO BE IN ACCORDANCE WITH CURRENT BUILDING REGULATIONS AND LOCAL CODES OF PRACTICE AND BRITISH STANDARDS. ALL DIMENSIONS ON THIS DRAWING ARE UNLESS OTHERWISE STATED.		