




- ① RED MULTI FACING BRICK
② DARK RED MULTI FACING BRICK
③ WHITE THRU COLOUR RENDER
④ LOW PROFILE GREY ROOF TILE
⑤ WHITE UPVC WINDOWS
⑥ COLOURED COMPOSITE DOOR
⑦ BLACK ALUMINIUM SLIDING DOORS
⑧ BLACK ALUMINIUM ROOFING TRIM
⑨ WHITE UPVC FASCIA
⑩ BLACK UPVC HALF ROUND GUTTER
⑪ SATIN GLASS
⑫ RECESSED ROOF TERRACE
⑬ VELUX ROOF LIGHT

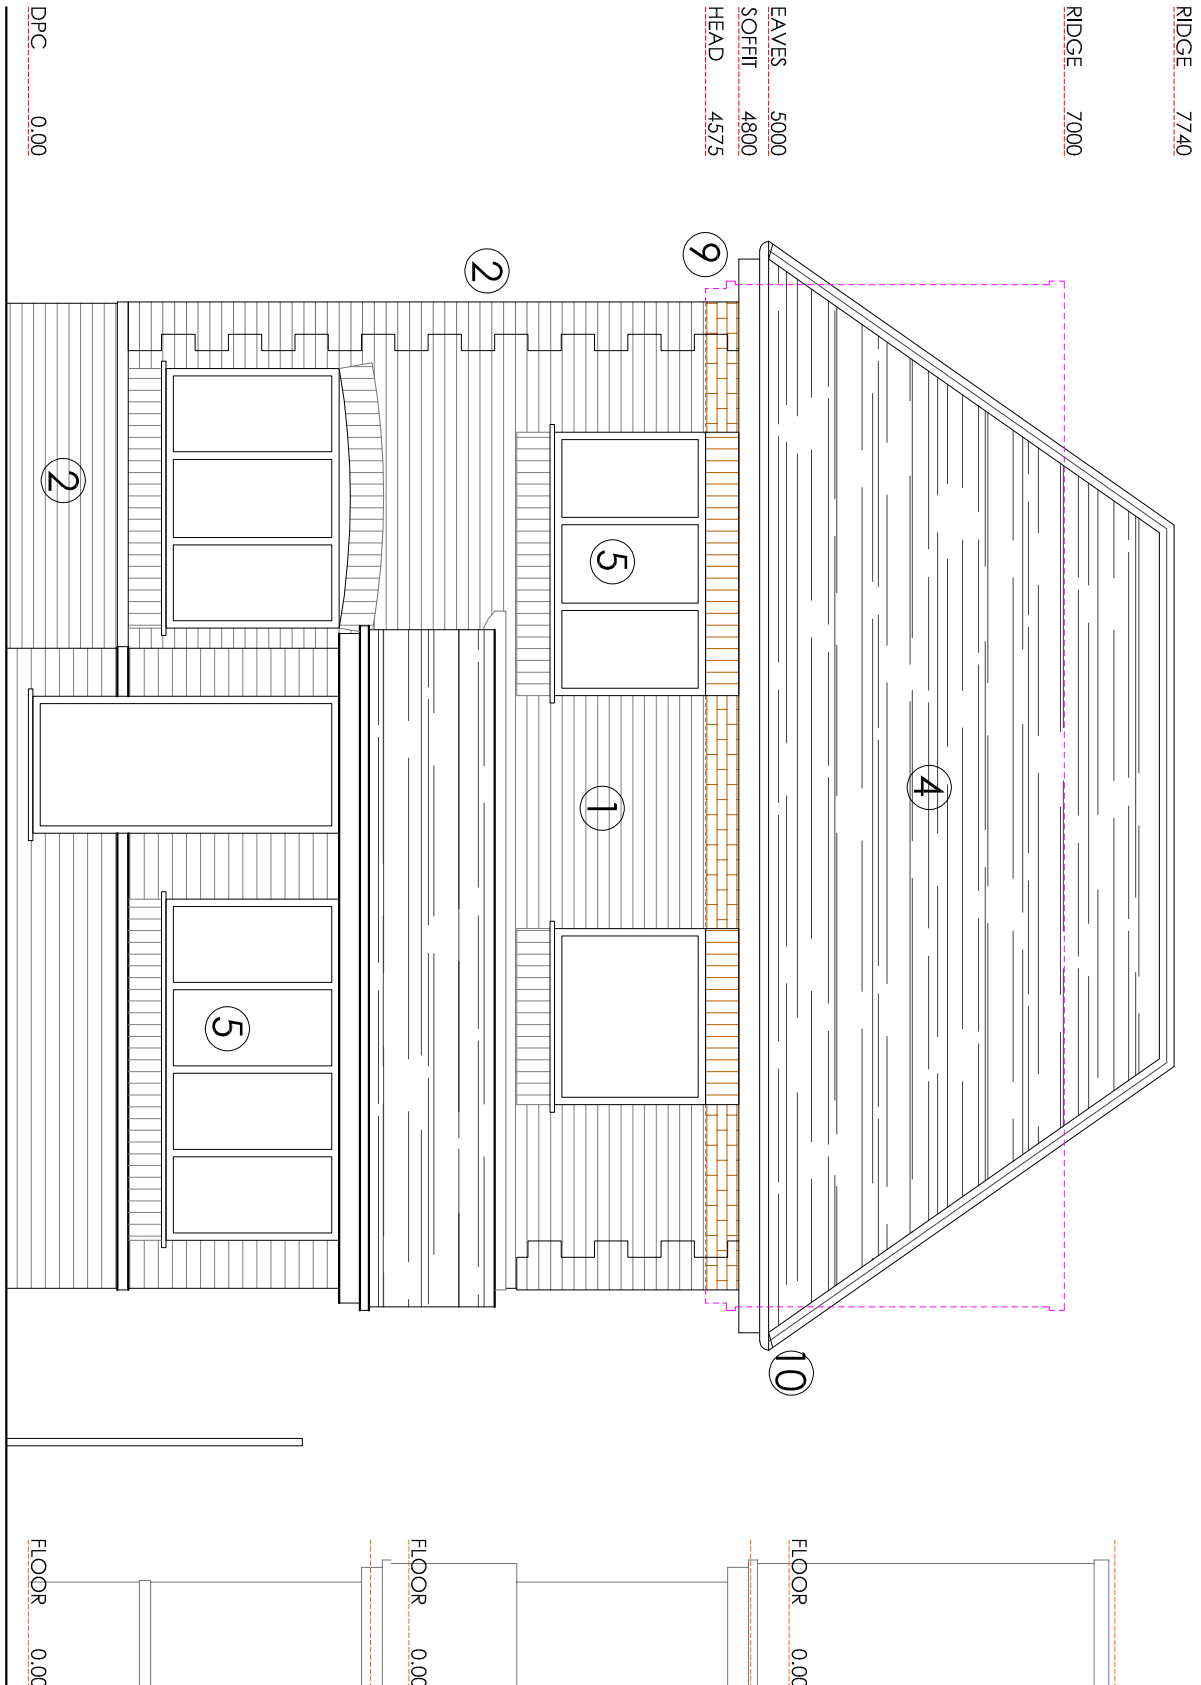


FRONT ELEVATION (NNW)

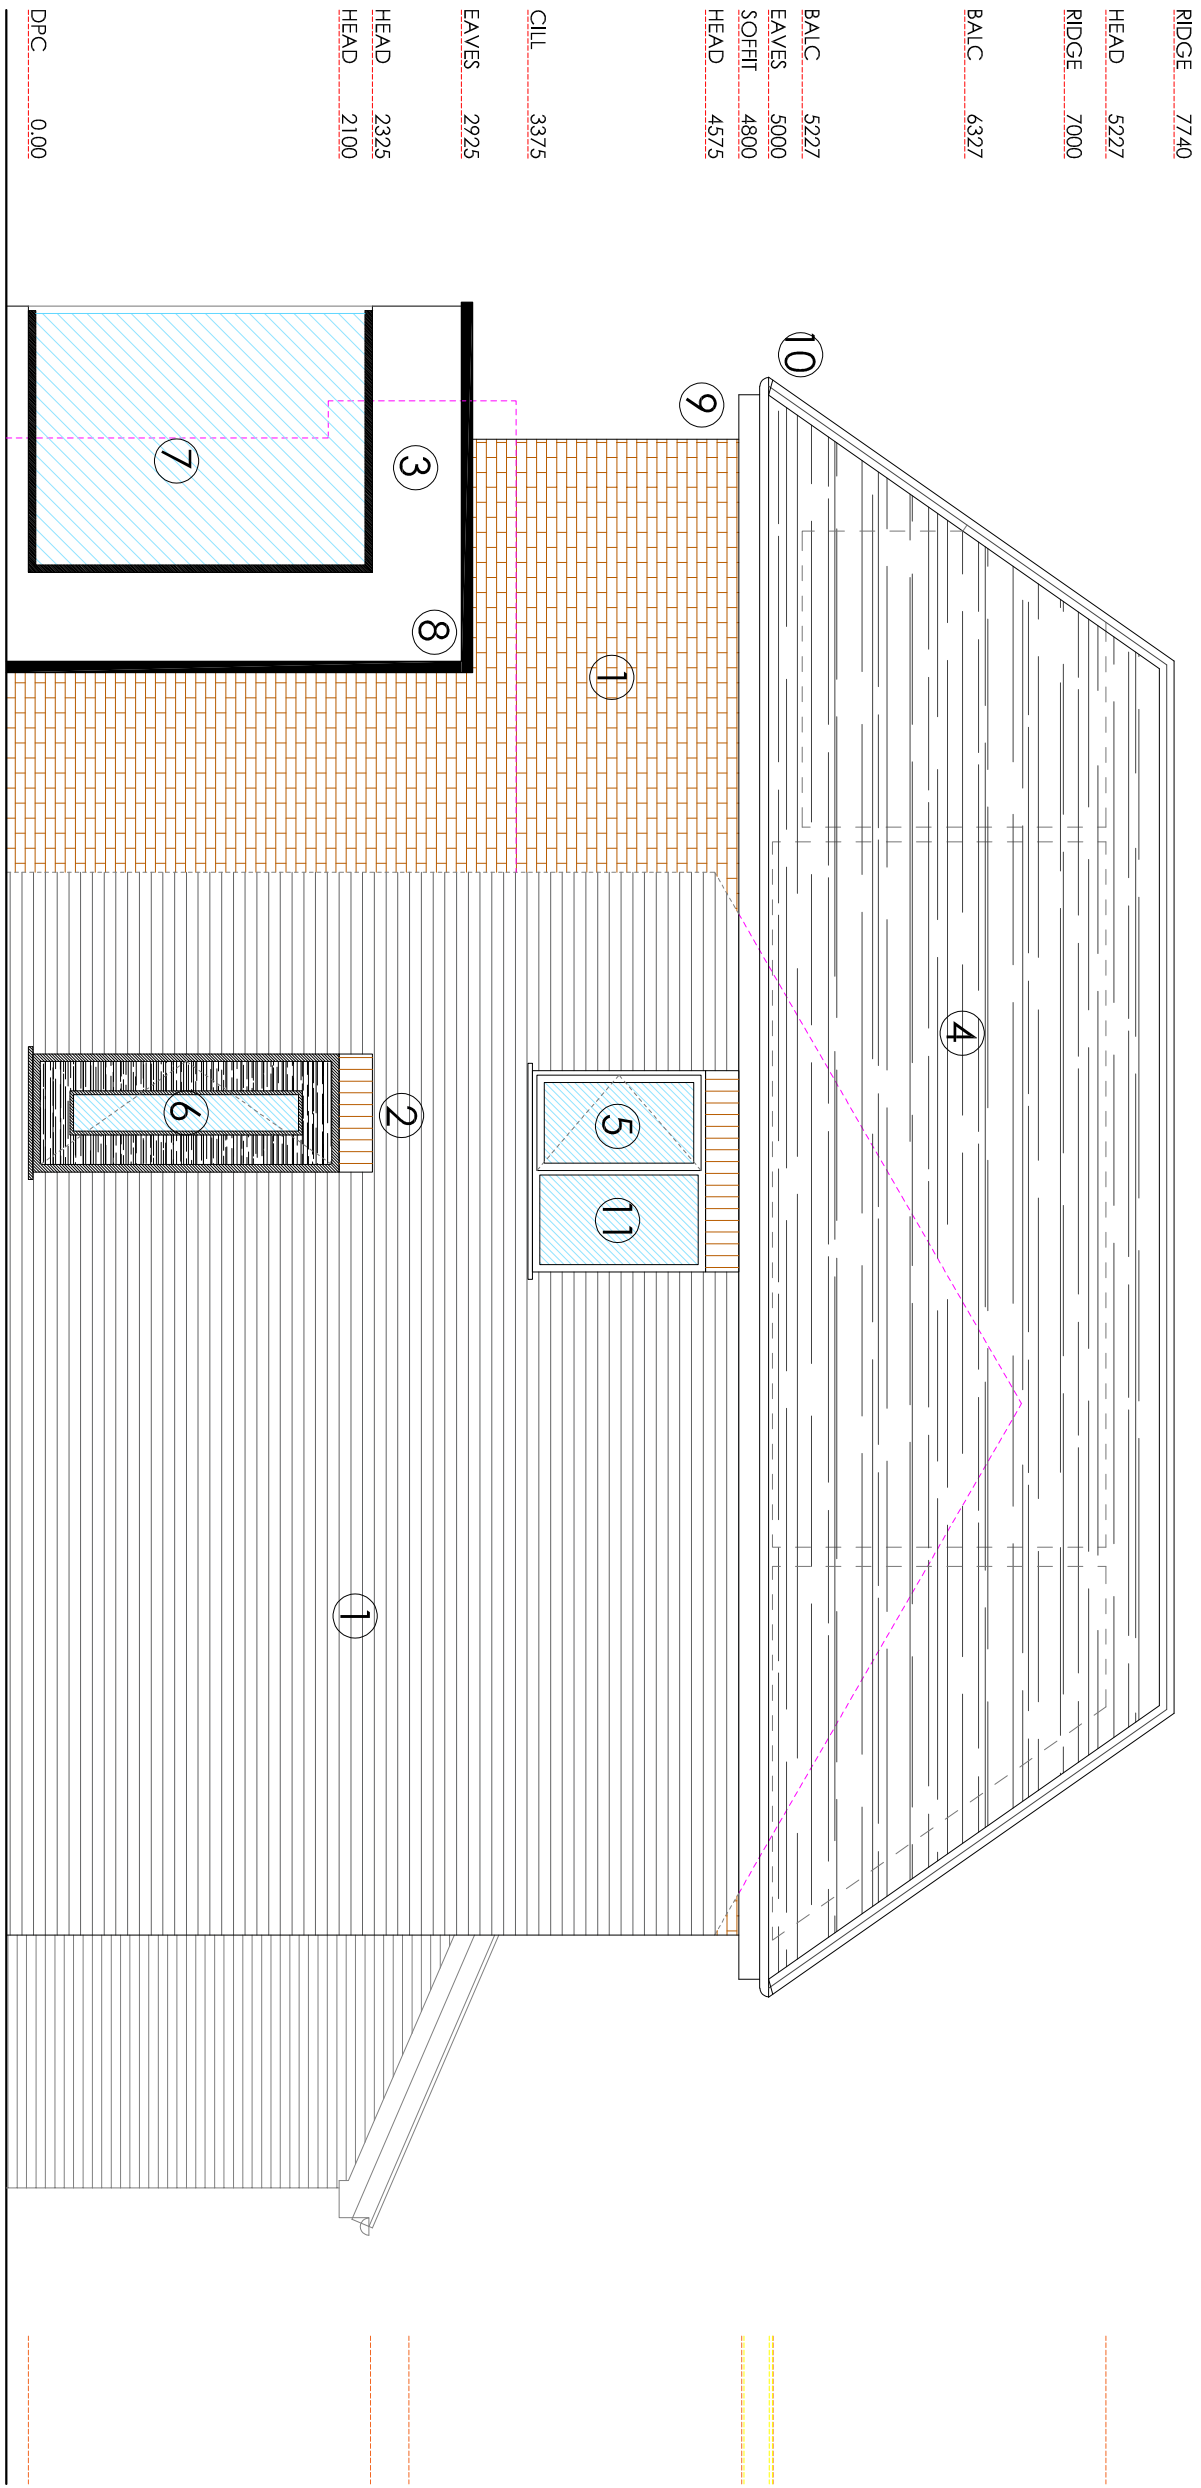

SIDE ELEVATION (NNE)

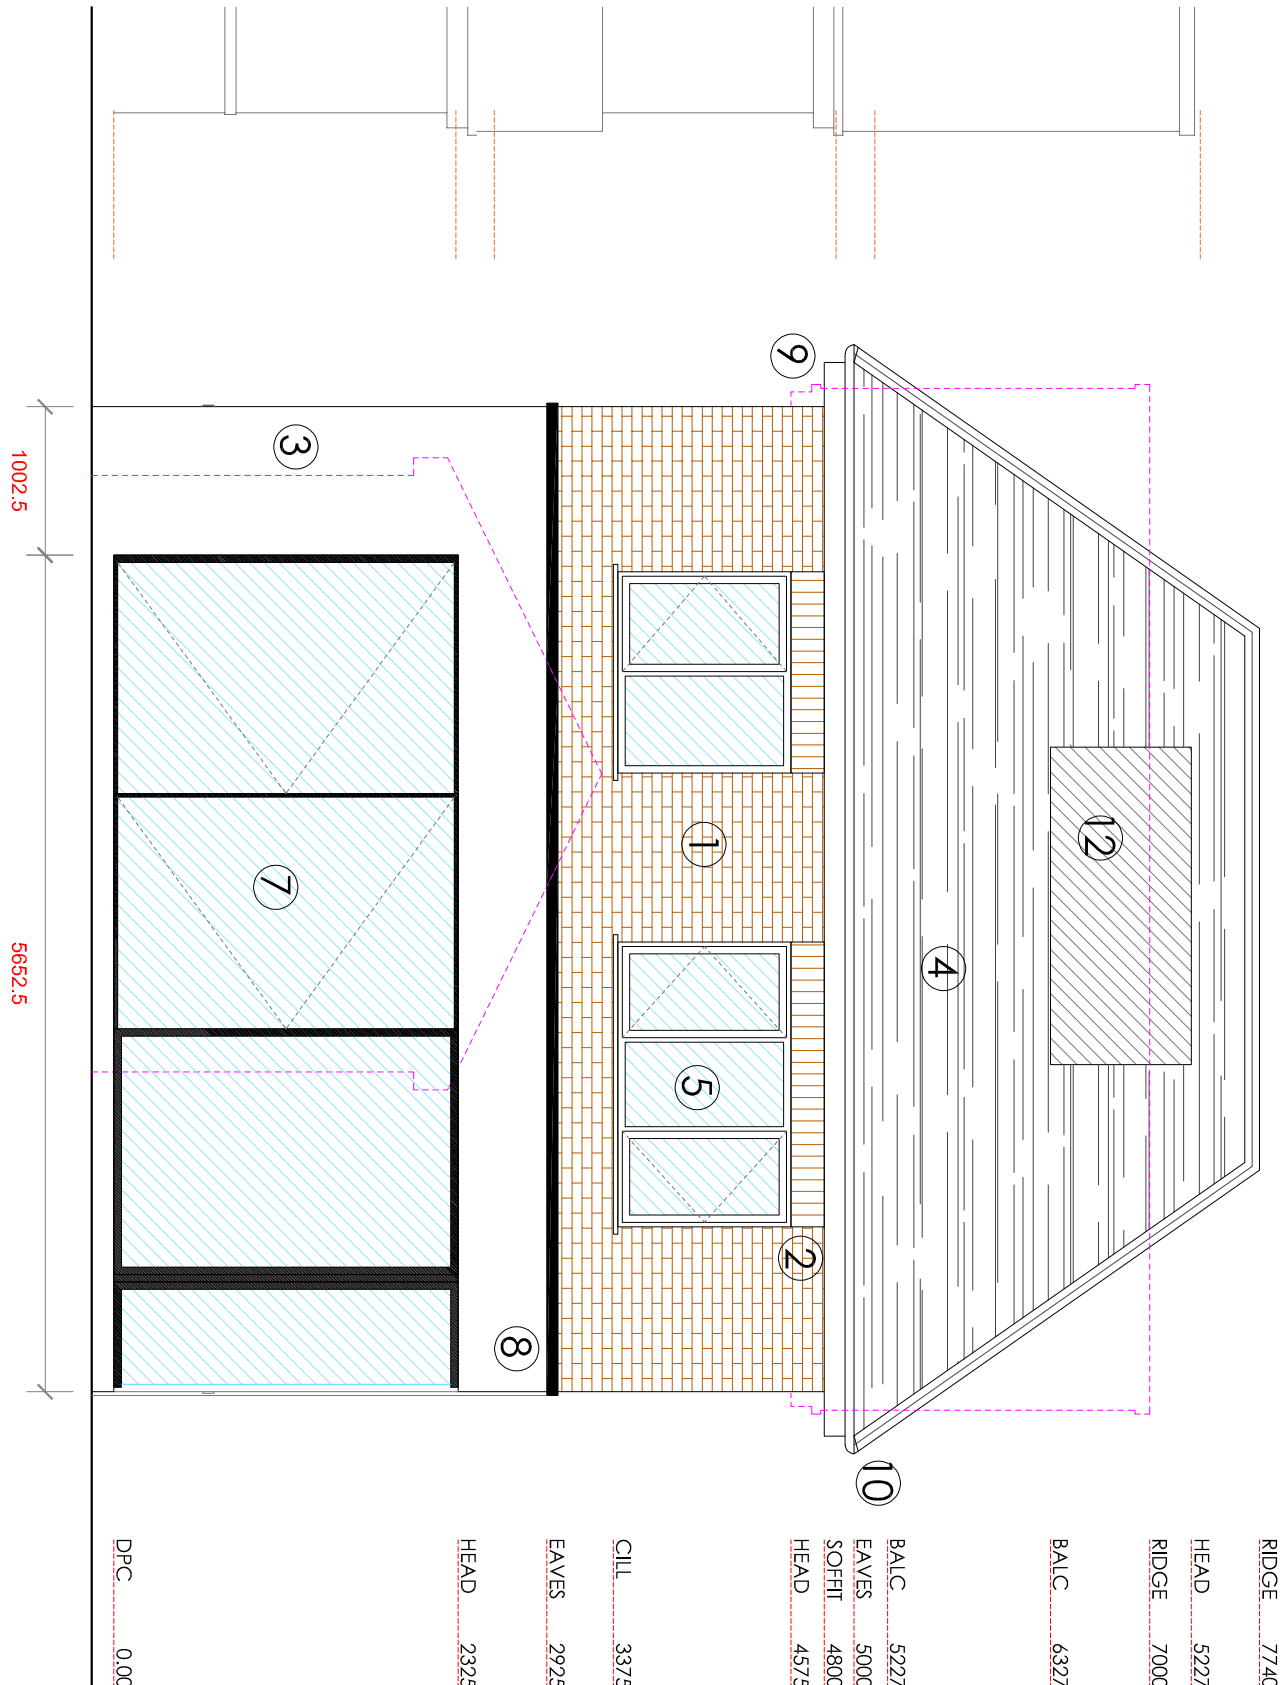

REAR ELEVATION (SSE)

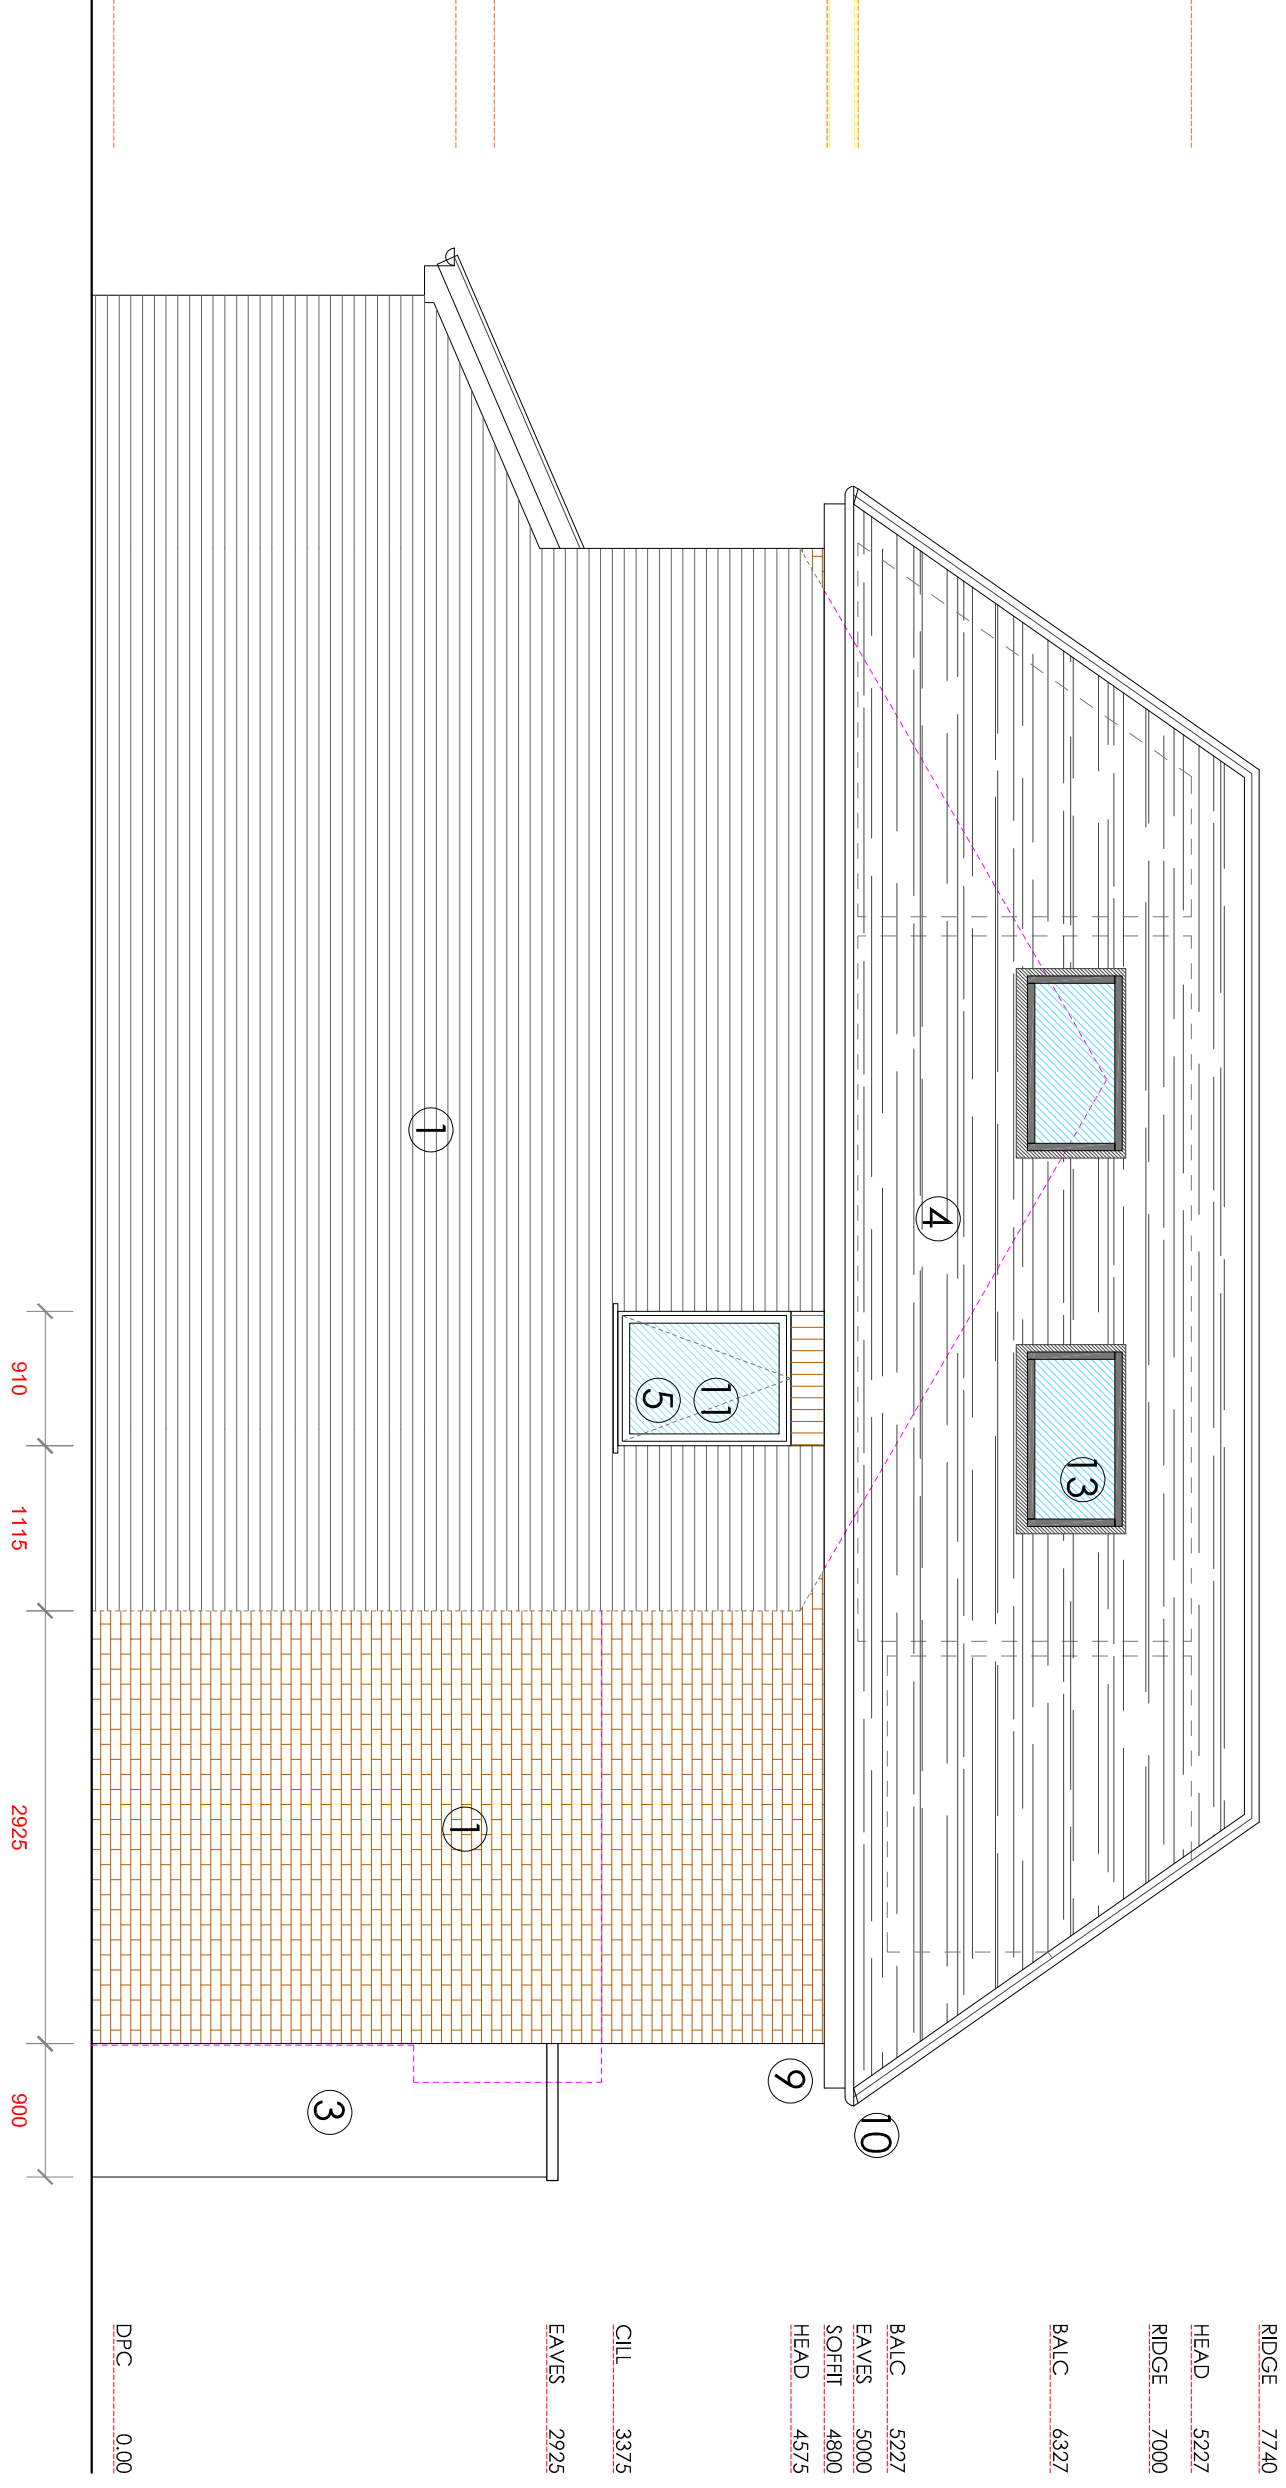

SIDE ELEVATION (SSW)