


7 Right Side - Proposed
1 : 100

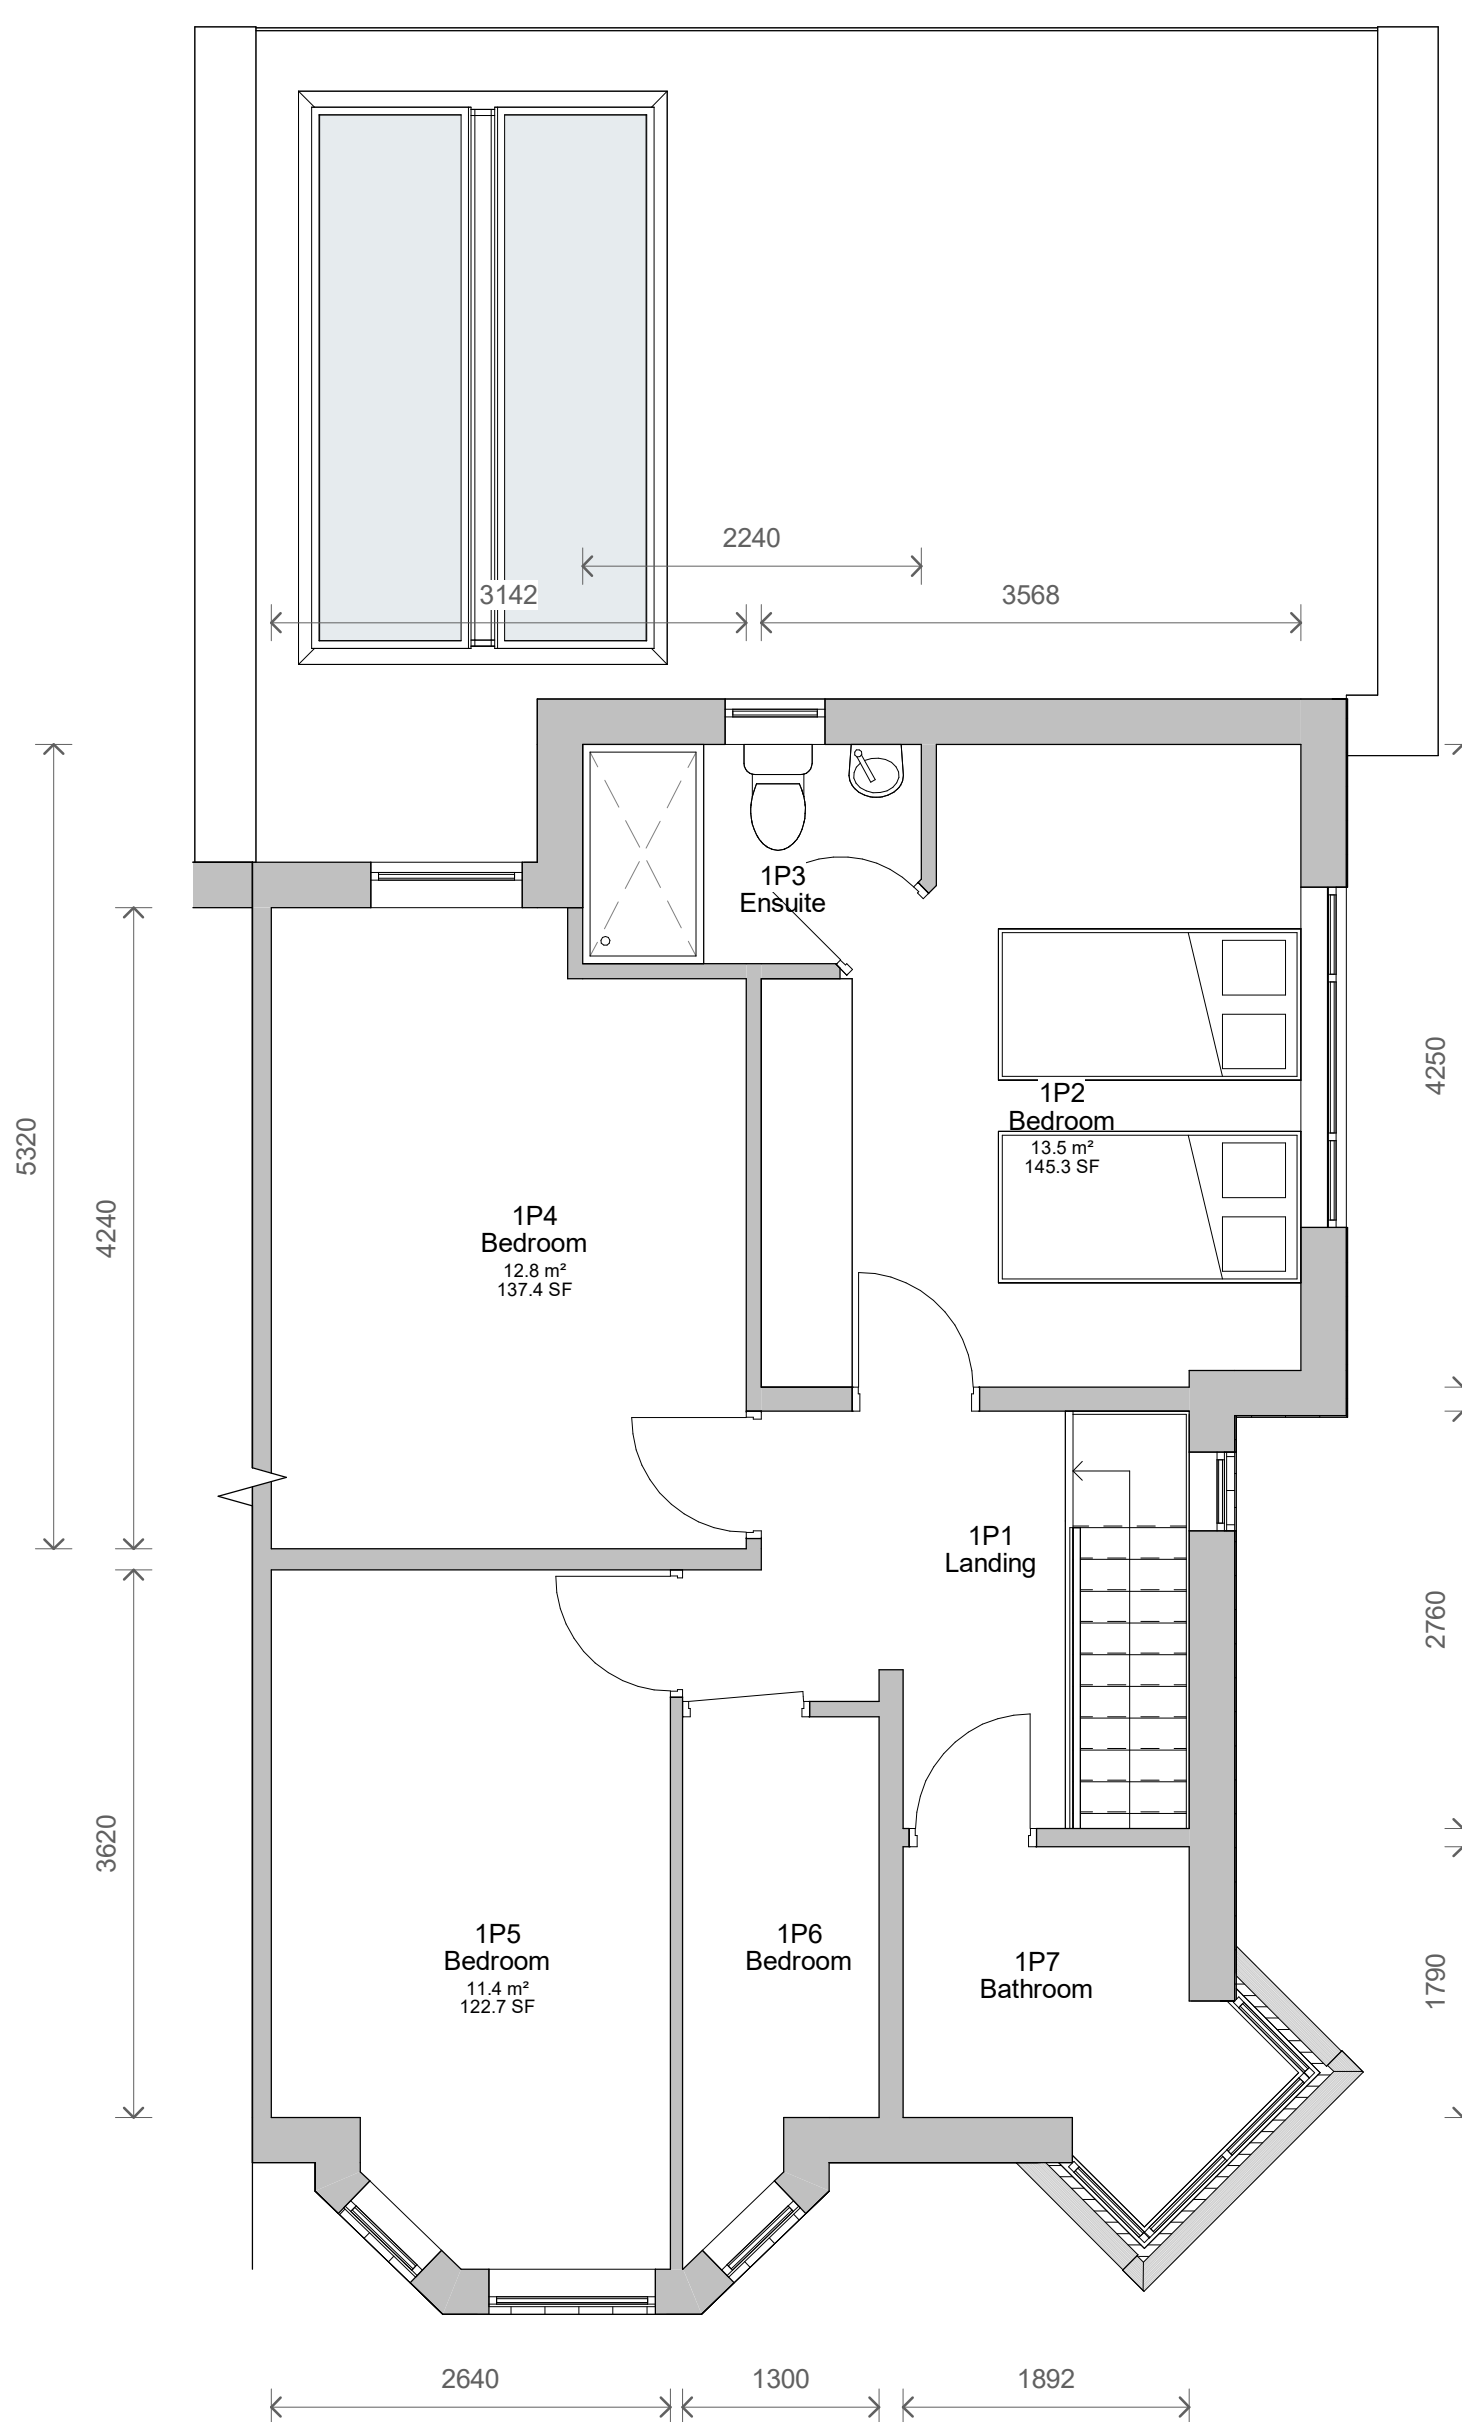

2 Level 1 - Proposed
1 : 50

No.	Description	Date
PROJECT	69 Richmond Avenue	
TITLE	Proposed Plans and Elevations	
CLIENT	Jacobs	
STATUS	PLANNING	
DRAWN BY	DATE	SCALE (@ A1)
TP	12/08/2017	As indicated
DRAWING NUMBER		REV
GSS21064.3		003
		
www.goldsketch.co.uk info@goldsketch.co.uk 0161 792 9595		
NOTES: © COPYRIGHT. ALL RIGHTS RESERVED. NO DRAWING AND NOT BE REPRODUCED WITHOUT PRIOR WRITTEN CONSENT. DRAWINGS TO BE USED FOR THE EXACT INDICATED ONLY. ALL DIMENSIONS AND TITLES ON THIS DRAWING ARE TO BE CHECKED AND CONFIRMED ON SITE. ANY DISCREPANCIES TO BE REPORTED TO THE DESIGNER IMMEDIATELY. THIS DRAWING IS THE PROPERTY OF GOLD SKETCH. ALL DRAWING MATERIALS TO BE IN A RESPONSIBLE MANNER CARRIED THE LATEST LEGISLATION. RELEVANT CODES OF PRACTICE AND WRITTEN STANDARDS. ALL DIMENSIONS ON THIS DRAWING ARE IN MILLIMETERS (UNLESS OTHERWISE SPECIFIED)		