




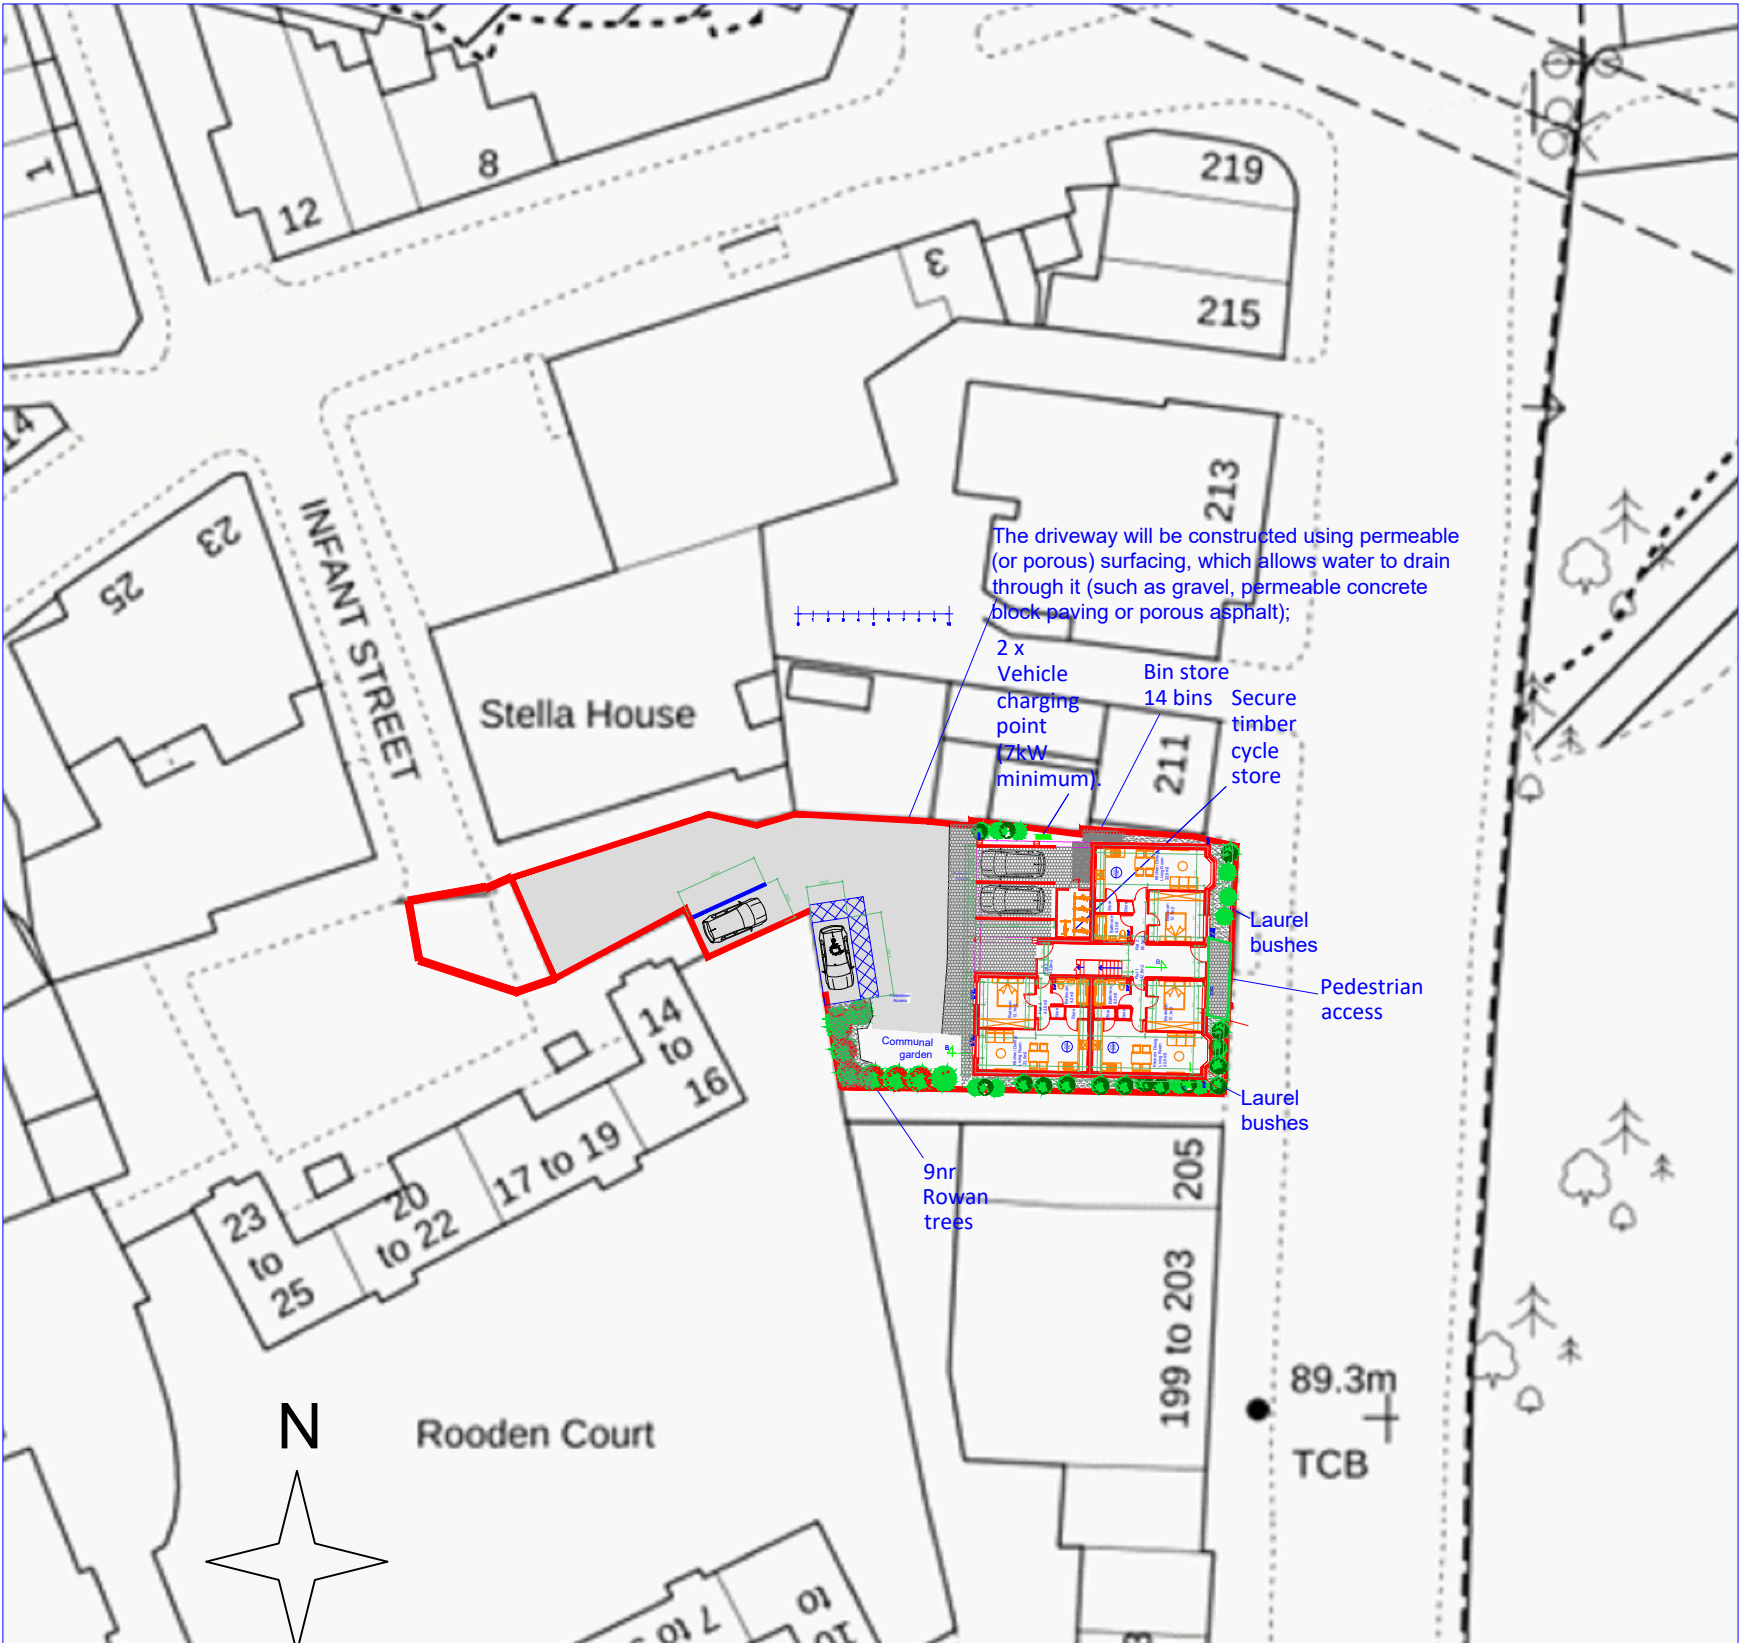

Proposed OS Map
Scale 1:500

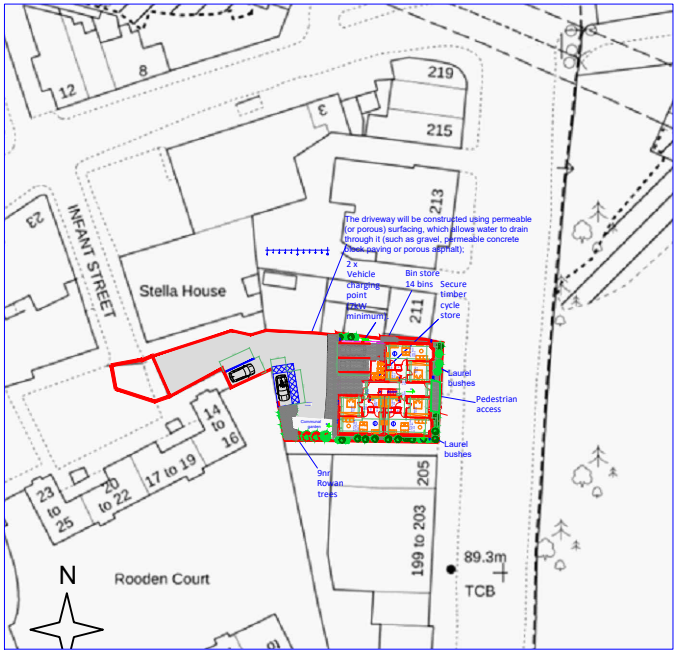

Proposed OS Map
Scale 1:1250

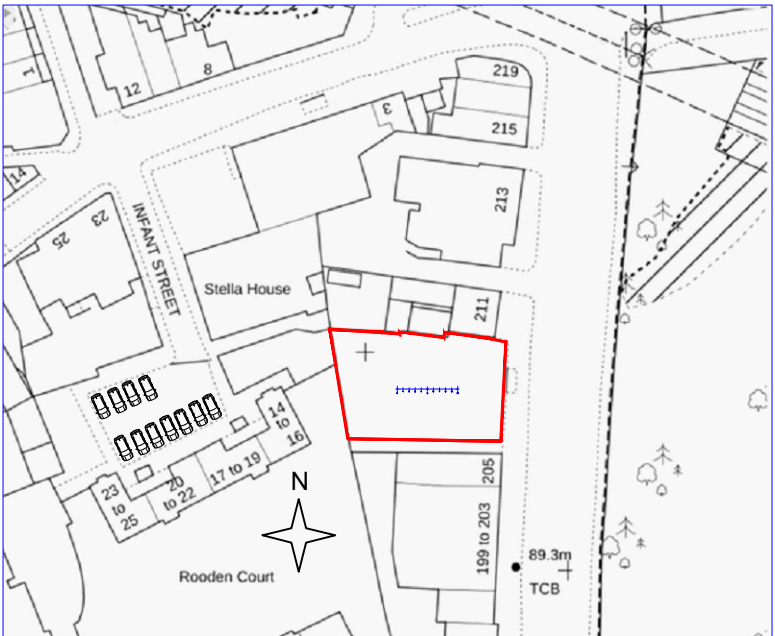

Existing OS Map
Scale 1:1250

Rev	Date	Description
Issued For : INFORMATION PURPOSES ONLY		

Client
Mr. Hassen Lakhel

Project
207 to 209 Bury Old Rd, Prestwich. Bury. M25
1JFProposed new build apartments.
4 x two bedroom and 3 x one bedroom

Scheme - Drawing Title
Existing and Proposed OS Map

03	Date	29.11.23
Drawing No.	Revision	Scale
		Various @A2