



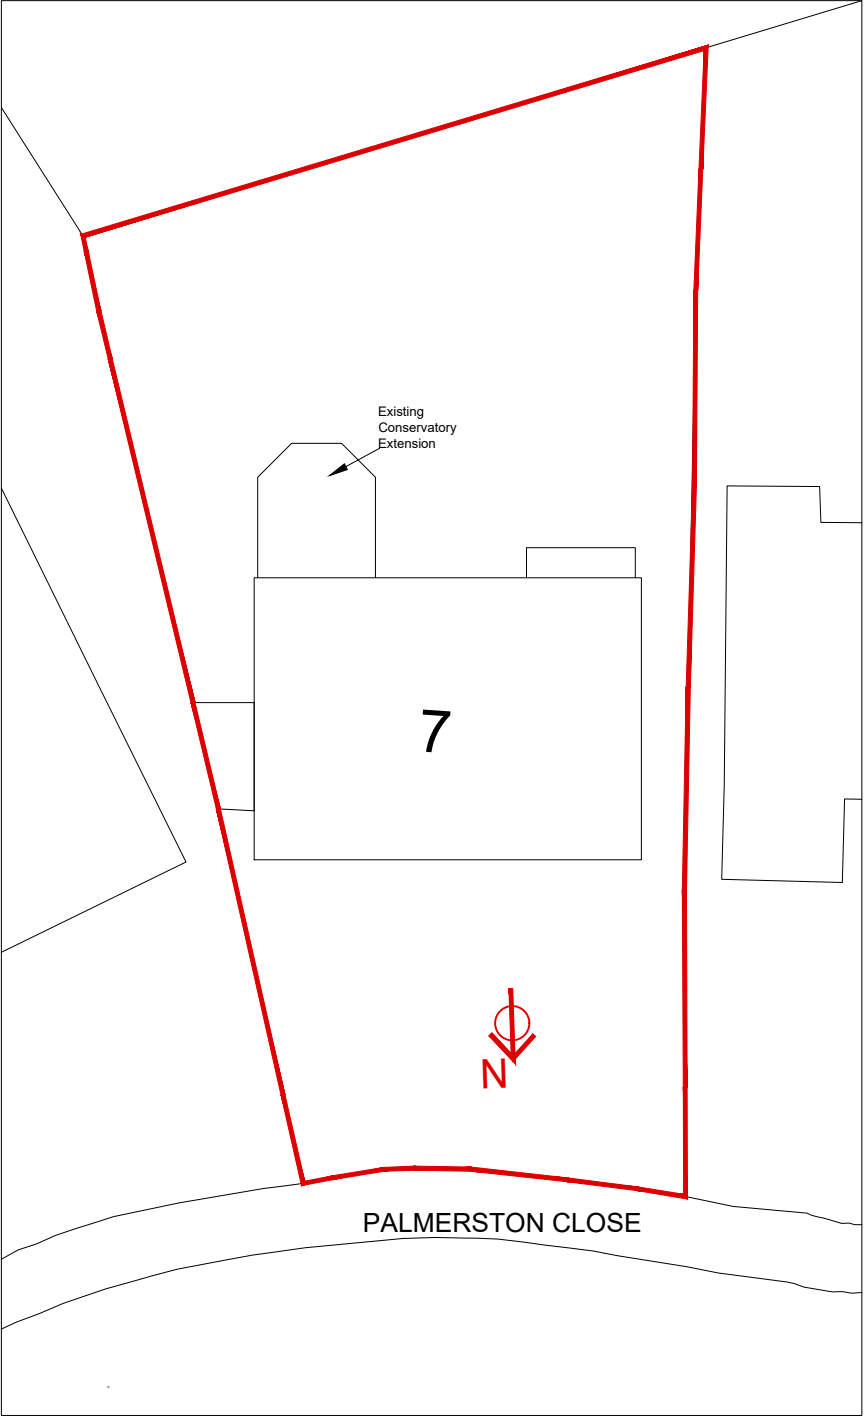

EXISTING SITE PLAN

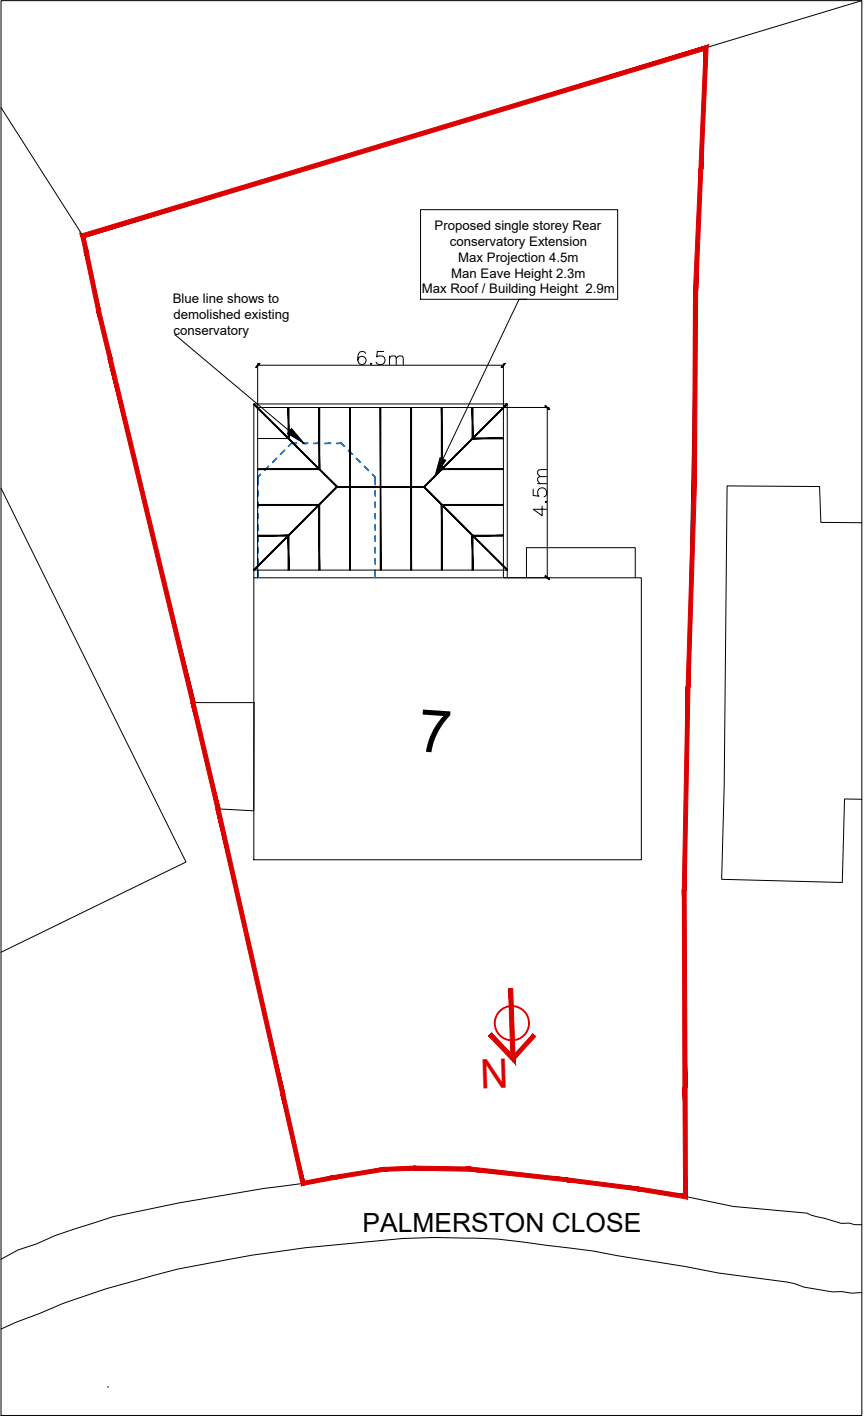

PROPOSED SITE PLAN



NOTES
This drawing is subject to a detailed building and site survey, therefore no guarantee of its accuracy can be given.
This drawing has been draughted in accordance with the clients design requirements.
All areas are approximate and are subject to a detailed building and site survey and further design development.
All dimensions should be checked prior to commencement of construction on site. Measurements should not be taken off the drawing.

Rev	Revision	Date
JOB REF: 103714		
JOB PROPOSED SINGLE STOREY REAR CONSERVATORY EXTENSION EXTENSION		
ADDRESS 7 Palmerston Close, Ramsbottom, BURY, BL0 9YN		
Mr & Mrs Anderson		
DATE	SCALE	SHEET
07.04.26	1:200 / 1:1250	1@A3