
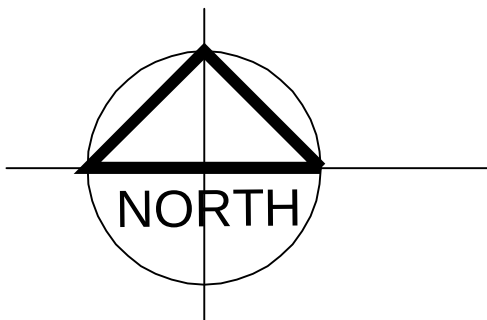
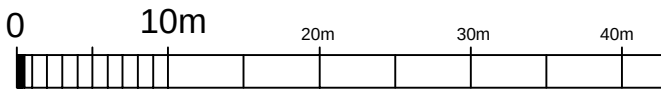


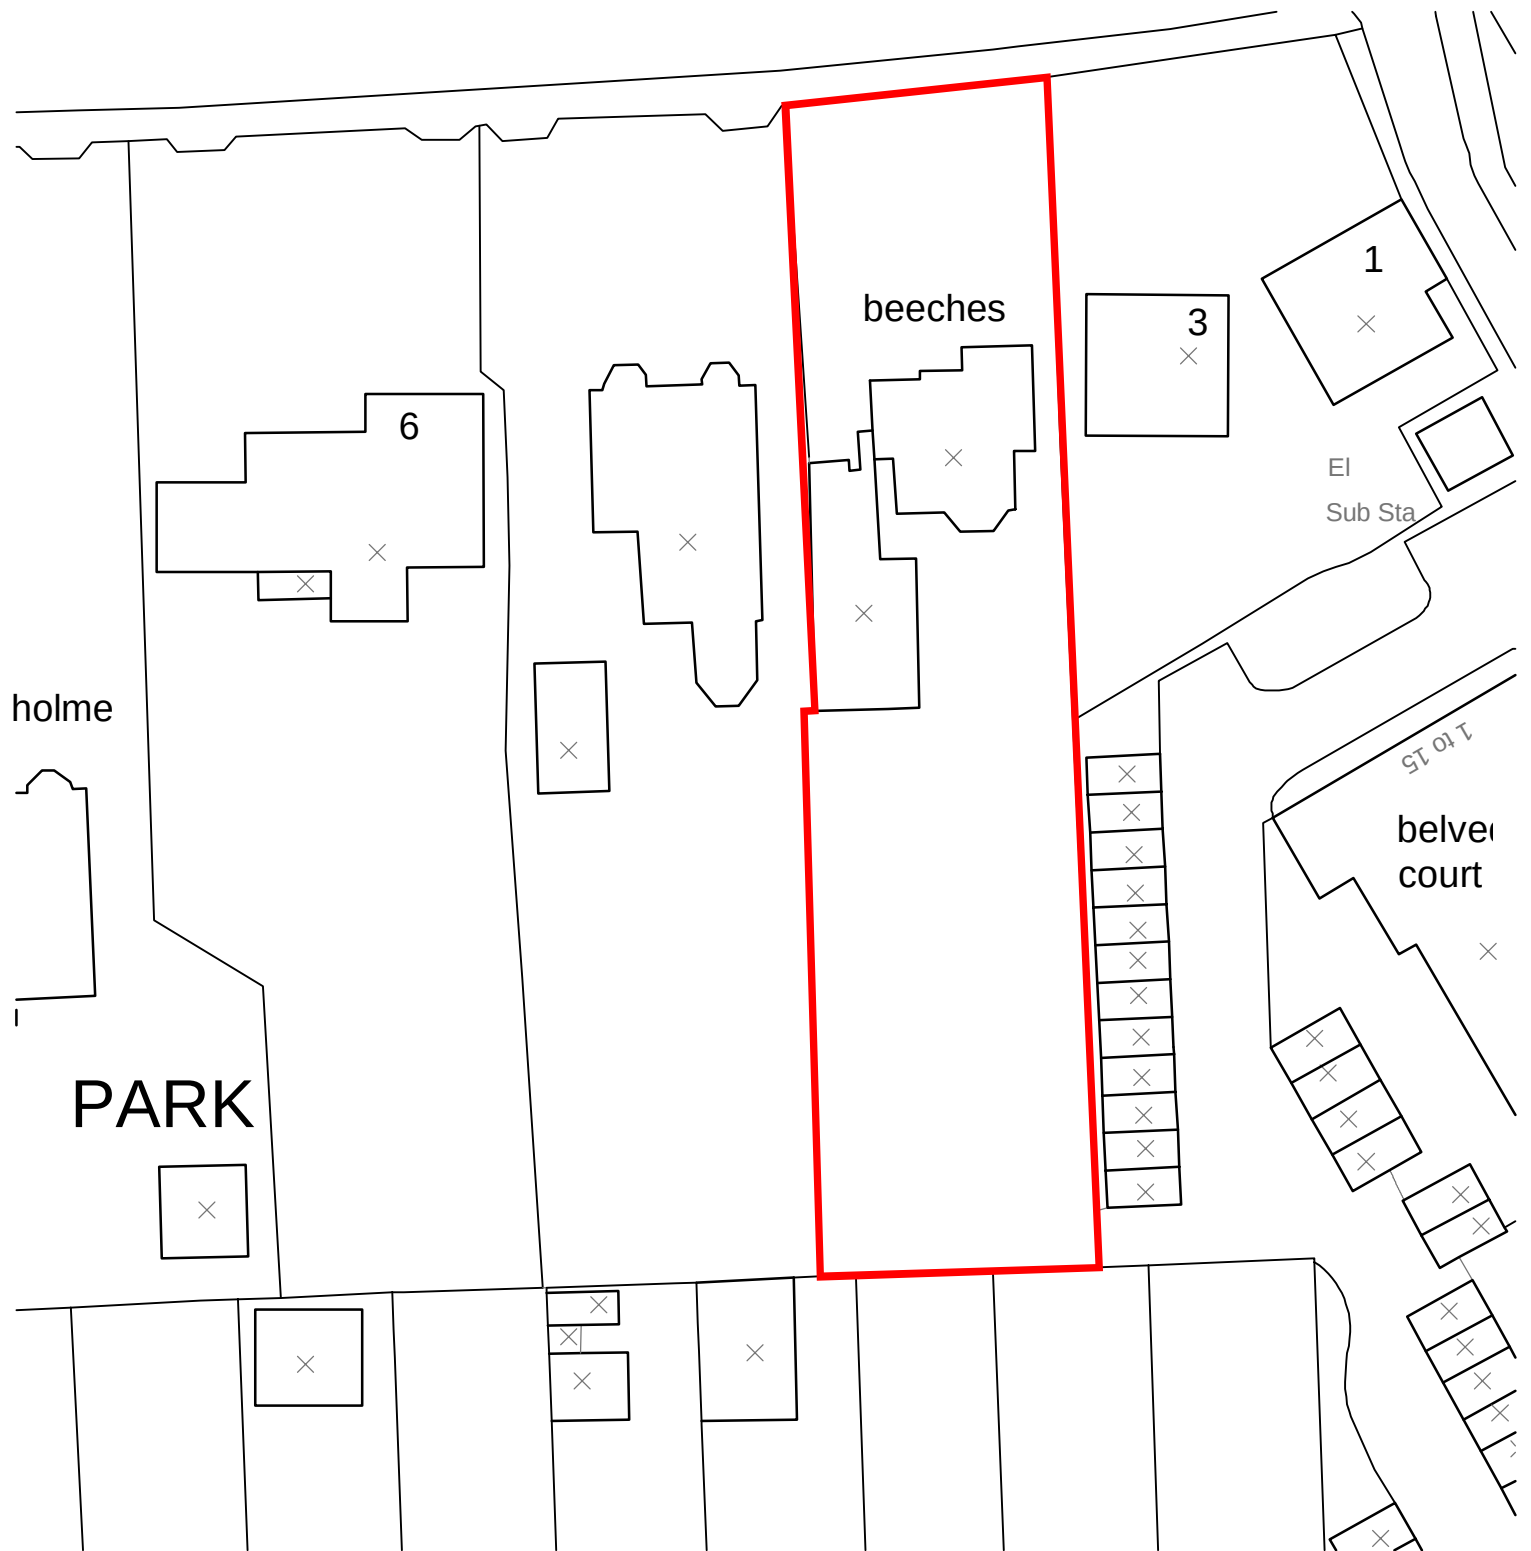

A RED LINE AMENDED
revisions

26.04.23

block plan
beeches nursery
st anns road prestwich

date: march 2023

scale 1:500 @a4

status: preliminary

dwg. d458/03 rev A

DO NOT SCALE - IF DIMENSIONS ARE NOT GIVEN PLEASE ASK

architectural designworks limited

designworks



BUILDINGS



SPACES



PLACES

studio nro 17 hinnen nortanc hammond 01 10 2016 t: 0161 922 1043 e: architects@architecturaldesignworks.co.uk