



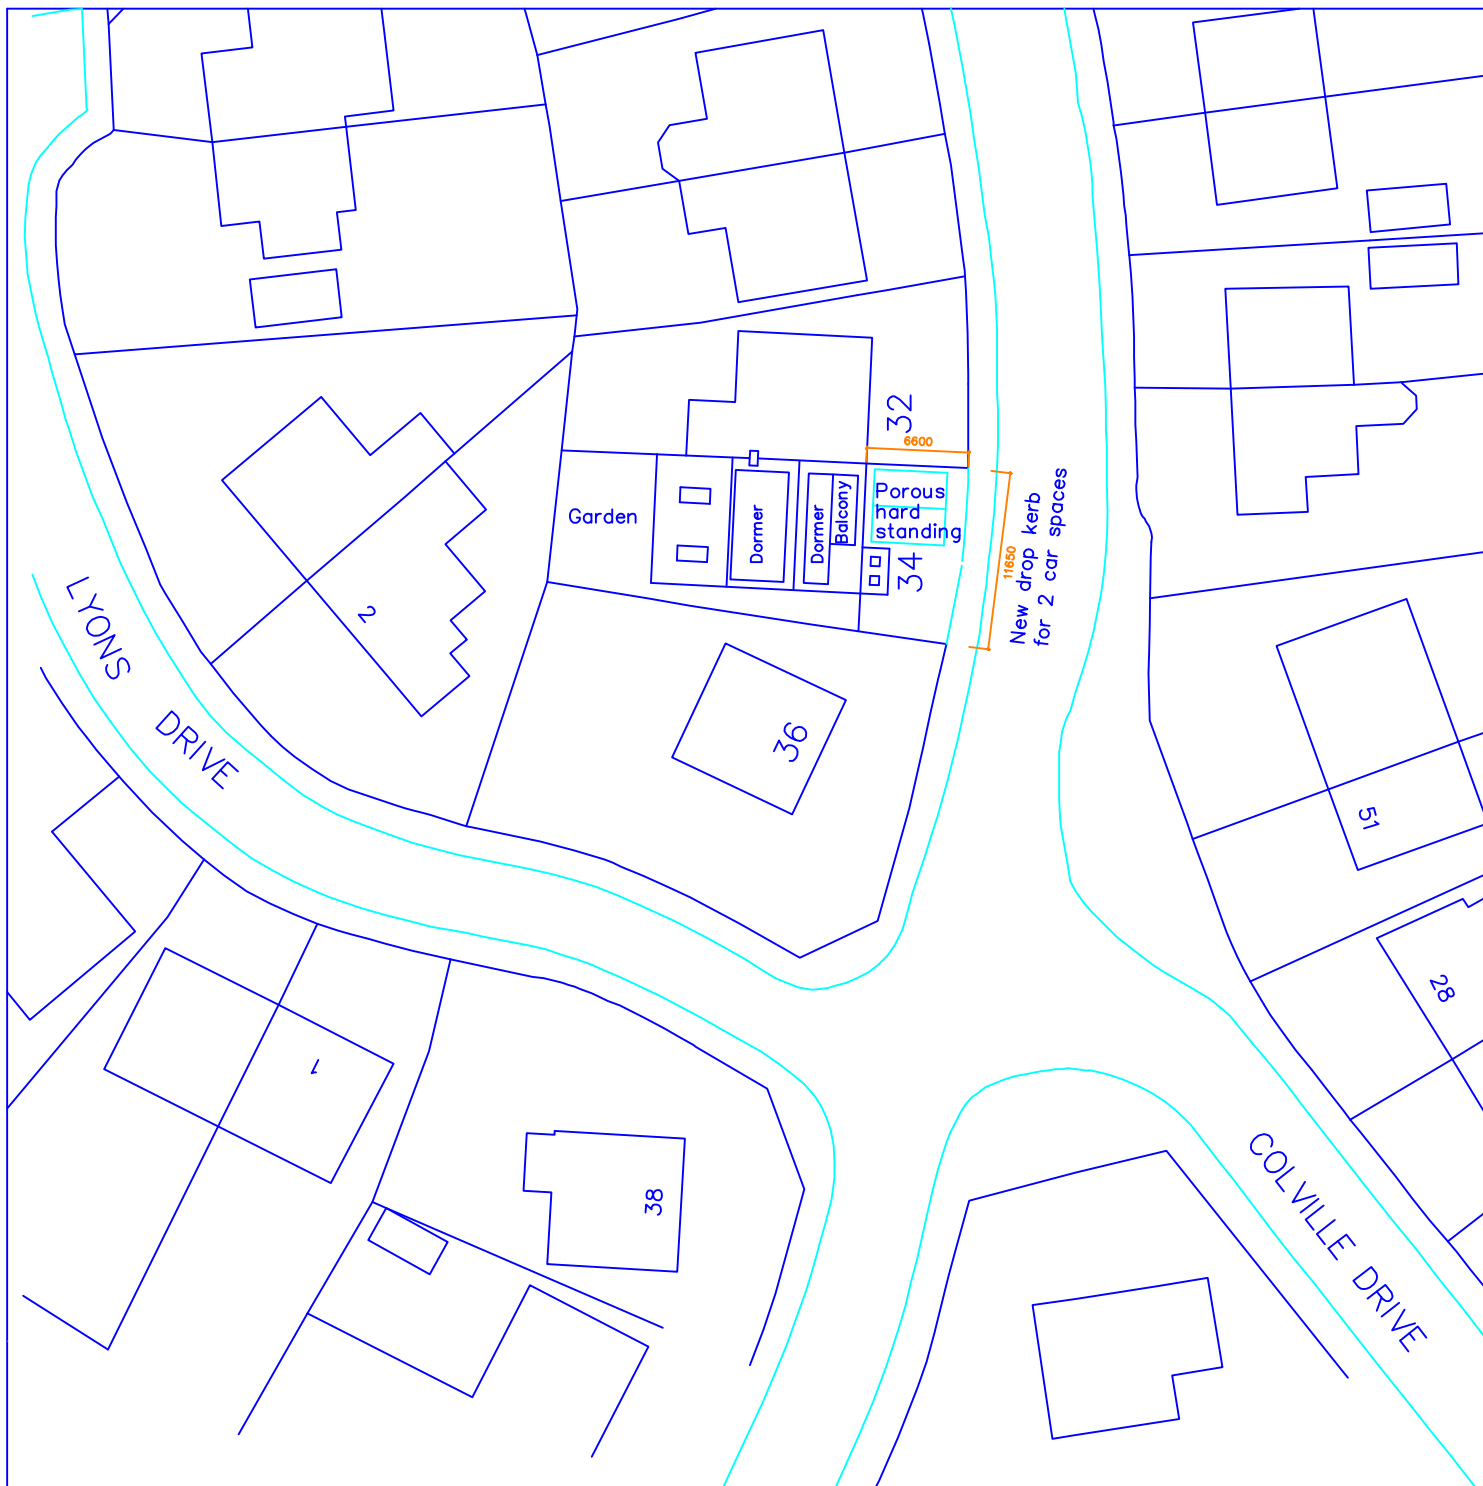

A Porch added and hardstanding extended 23.07.2023

0 10 20 30 m

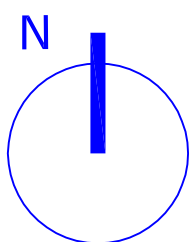

34 Newington Drive Bury BL8 2NE	
scale 1:500 at A4 June 2023	
SS1-04A	
Proposed Block Plan	
PPY design Ltd	