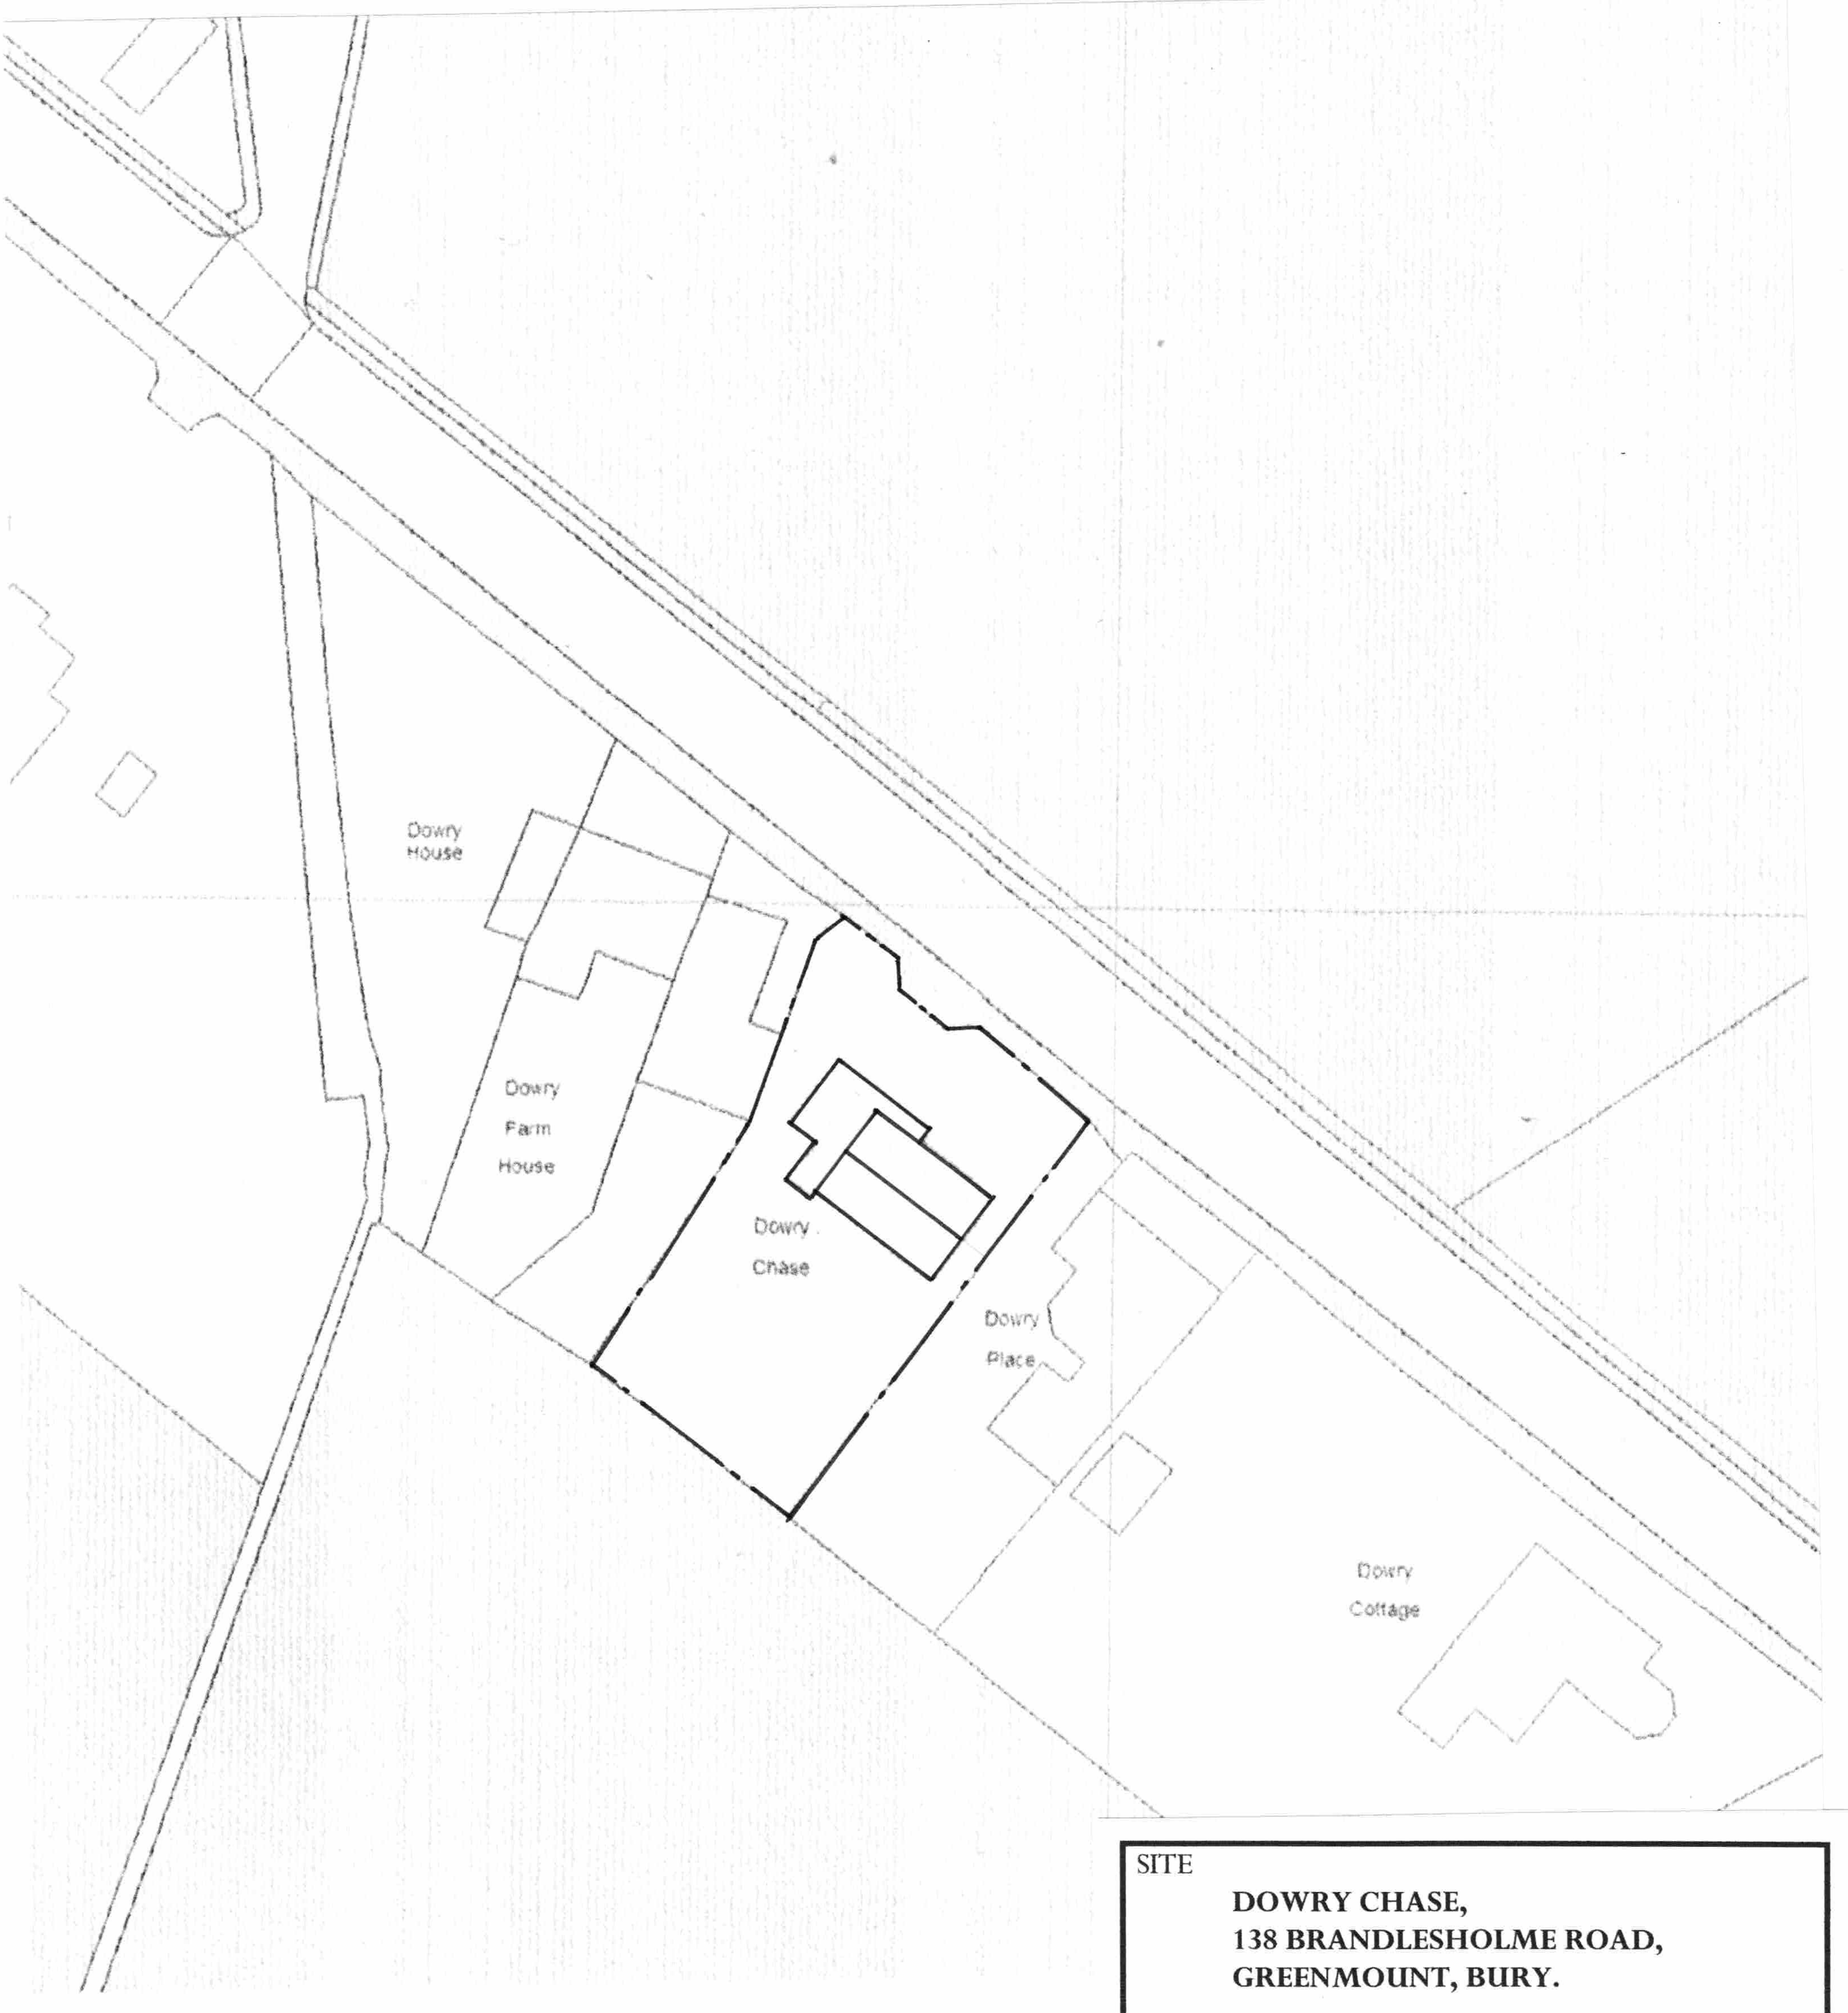
Dowry House
Dowry Farm House
Dowry Chase
Dowry Place
Dowry Cottage

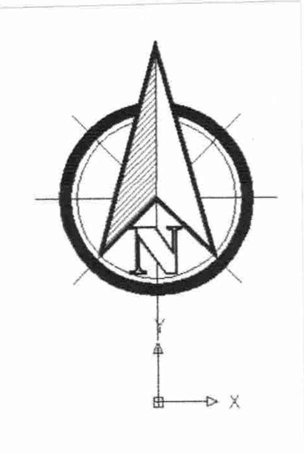

SITE

DOWRY CHASE,
138 BRANDLESHOLME ROAD,
GREENMOUNT, BURY.

PROJECT

PROPOSED SIDE EXTENSION TO GARAGE
WITH FIRST FLOOR SIDE EXTENSION
AND SINGLE STOREY REAR EXTENSION

TITLE

EXISTING SITE LAYOUT

SCALE	DATE	DRAWN	DRAWING NO
1:500 @A3	**MAR 2026**	**AJL**	**DC/PL/26/003**

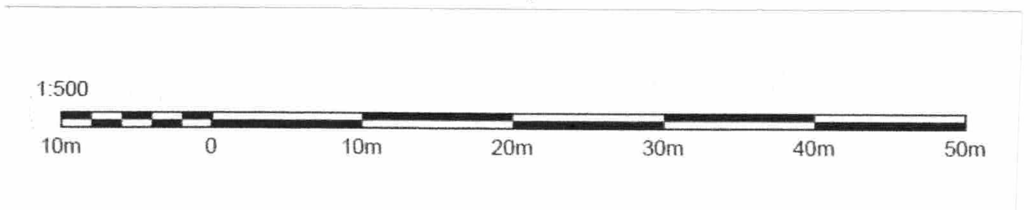
1:500
10m
0
10m
20m
30m
40m
50m

R T DESIGN
Architectural and Surveying Services

25 Seymour Drive,
Bradshaw,
Bolton.
BL2 3HB
Tel : 07970 636772