



PLANTING SCHEDULE


CAR PARK PLANTING - 288m2					
Code	Species - Latin	Specification	Pot size (Ltr)	No/m2	Number:
Ar	Ajuga reptans 'Atropurpurea'	Full Pot	3L	9	247
Cm	Carex elata 'Aurea'	Full Pot	5L	6	175
Cf	Cyrtomium falcatum	Full Pot	5L	4	94
Gp	Geranium phaeum	Full Pot	3L	5	145
Hm	Hakonechloa macra	Full Pot	3L	5	145
Lm	Liriope muscari	Full Pot	3L	9	247
Nr	Nepeta racemosa 'Walker's Low'	Full Pot	3L	7	203
Pte	Pachysandra terminalis	Full Pot	3L	5	145
Pse	Polystichum setiferum	Full Pot	3L	4	116
Sc	Sarcococca hookeriana	Full Pot	5L	3	71

PLANTING NOTES

1. Plant handling at the nursery, and during transit up to delivery , shall be in accordance with 'Plant Handling' the booklet published by the Committee for Plant Supply and Establishment (CPSE). The contractor shall comply with clauses 3 & 4 of the above booklet (obtained from the Horticulture Trades Association) which refers to the receipt, unloading and temporary storage of plants.
2. Plants shall be first class examples of their species or variety, free from all pests and diseases with good fibrous root systems and materially undamaged.
(Refer to relevant sections of BS3936 Parts 1-10 'Specification of Nursery Stock')
3. All planting is to be in general compliance with BS4428: 1989 'Code of Practice for general landscape operations (excluding hard surfaces)'.
4. All trees are to be staked and secured as followed:
i) All semi-mature trees are to be underground guyed using approved anchor fixing system
5. The contractor must ascertain for himself the exact location of any underground services and maintenance points.
6. Species to be installed in groups of 3-5 unless indicated otherwise. Planting to be in a random pattern throughout all planting area.
7. Water as necessary to ensure the establishment and continued thriving of planted and grassed matter.
8. Carry out all work when soil and weather conditions are suitable:
i) Do not plant during periods of frost or strong winds. Plant only during the following periods
- Bare root deciduous trees and shrubs: Late October to late March
- Container grown plants: At any time if ground water and weather conditions are favourable. Ensure that adequate watering and weed control is available.
- Bulbs- autumn.
- Wildflower- Spring.
9. All planting areas are to be mulched to a consolidated depth of 75mm using approved Grade A Amenity Bark.

NOTES:

1. Do not scale from this drawing.
2. Always work to noted dimensions.
3. All dimensions are in millimetres unless otherwise stated.
4. All setting out, levels and dimensions to be agreed on site.
5. The dimensions of all materials must be checked on site before being laid out.
6. This drawing must be read with the relevant specification clauses and detail drawings.
7. Order of construction and setting out to be agreed on site.

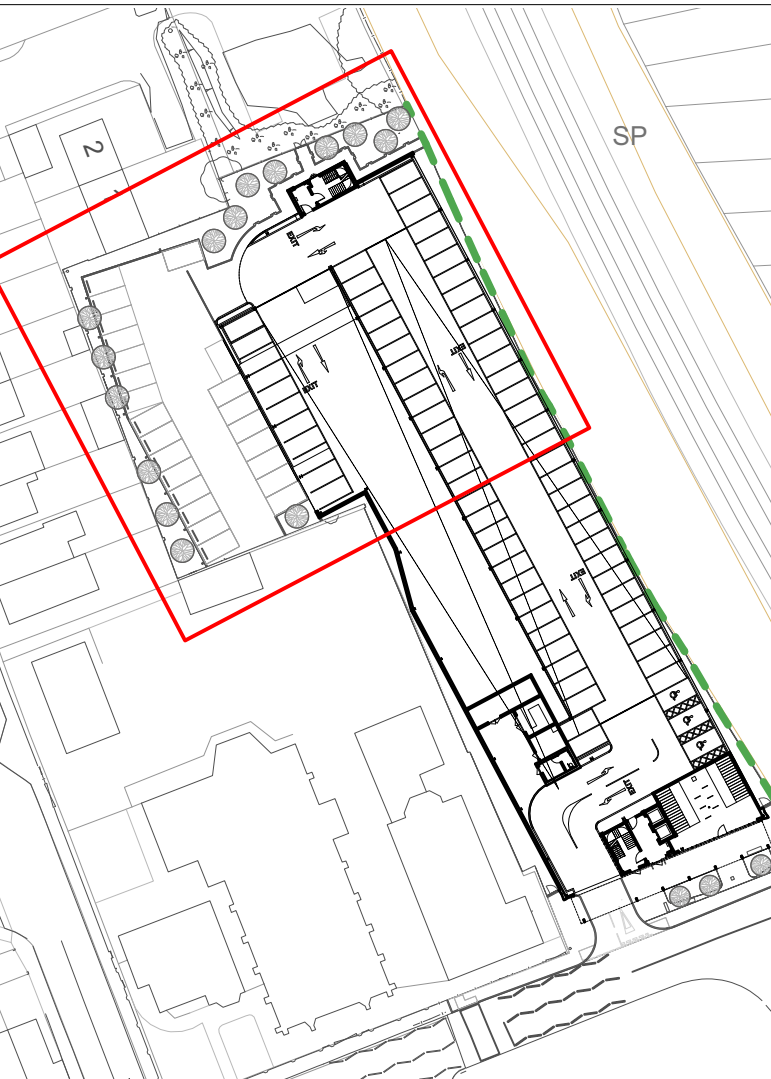

Location Plan (scale 1:1000)

KEY

Cyrtomium falcatum

Sarcococca hookeriana

Tree planting
refer to drawing
17300-PLA-P1-XX-D-L-002000

C01 25/04/25 Construction SAS LH		
Revision	Date	Description

PLANIT

Manchester | London | Liverpool | Leeds | Standish

Manchester

2 Back Grafton Street,
Altrincham,
Cheshire,
WA14 1DY,

W:

plant-it.com

E:

info@plant-it.com

T:

0151 363 1230

Client

Prestwich Regeneration LLP

Project

Pretwich MSCP

Drg Title

Planting Plan - Sheet 1

Created on

25-04-25

Created by

SAS

Approved by

LH

Scale

1:100

Size

A1

Workstage

Stage 5

Status

Drg No.

17300-PLA-P1-XX-D-L-002001

Suitability

S4

Revision

C01

© Plantit L.E. Limited