




PLANTING SCHEDULE

RAIN GARDEN PLANTING - 27m2				
Code	Species - Latin	Habit	Size: Pot (Ltr)	Number
At	Achillea 'Terracotta'	Container grown	2L	24
Ar	Ajuga reptans 'Catlin's Giant'	Container grown	2L	70
Am	Alchemilla mollis®	Container grown	2L	22
Ba	Bistorta affinis 'Superba'	Container grown	2L	28
Cb	Calamagrostis brachytricha	Container grown	5L	8
Ce	Carex elata 'Aurea'	Container grown	5L	38
Dc	Deschampsia cespitosa	Container grown	5L	11
Lm	Liriope muscari 'Monroe White'	Container grown	2L	44
Rg	Rudbeckia fulgida var. sullivantii 'Goldsturm'	Container grown	2L	13

This drawing is copyright protected and may not be reproduced in whole or part without written authority from the owner.


- NOTES:**
- Do not scale from this drawing.
 - Always work to noted dimensions.
 - All dimensions are in millimetres unless otherwise stated.
 - All setting out, levels and dimensions to be agreed on site.
 - The dimensions of all materials must be checked on site before being laid out.
 - This drawing must be read with the relevant specification clauses and detail drawings.
 - Order of construction and setting out to be agreed on site.

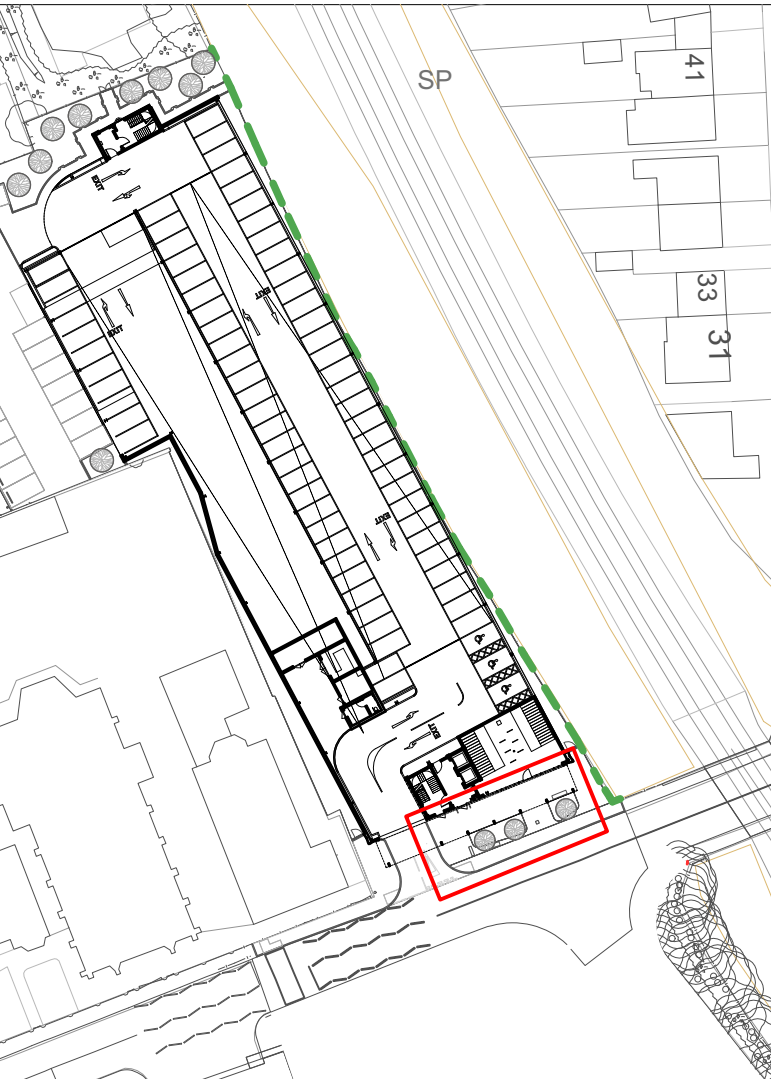

Location Plan (scale 1:1000)

KEY

Tree planting
refer to drawing
17300-PLA-P1-XX-D-L-002000

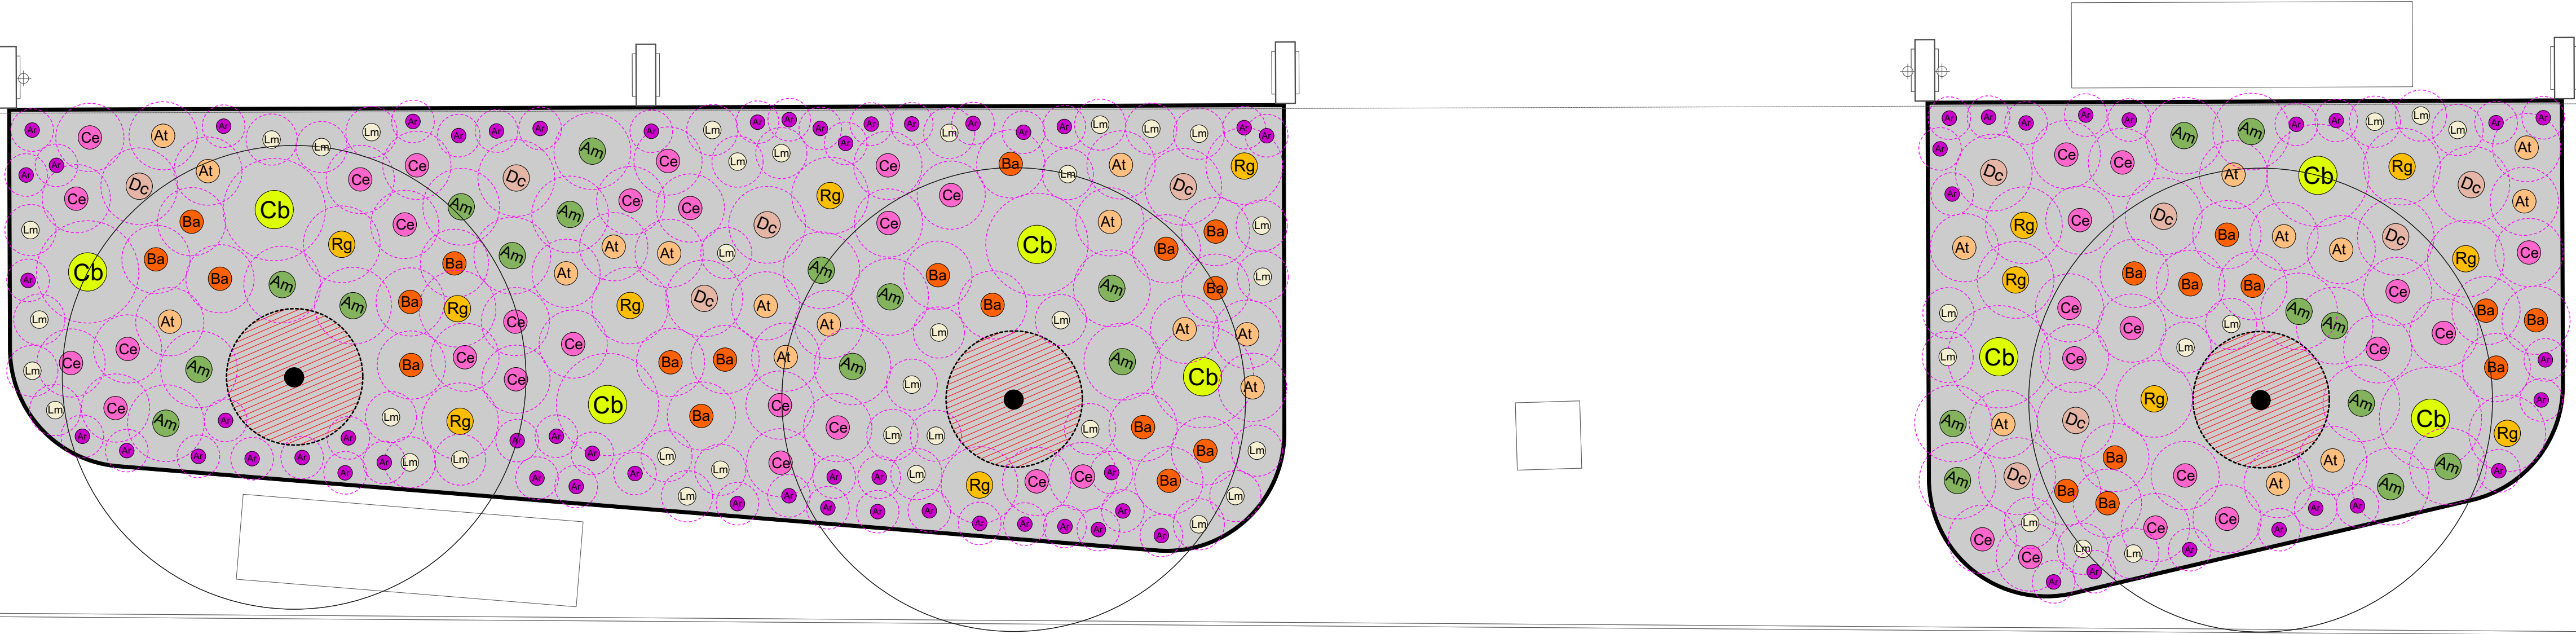

C01	25/04/25	Construction	SAS	LH
Revision	Date	Description	Drawn	Apprvd.

PLANIT

Manchester | London | Liverpool | Leeds | Standish

Manchester
2 Back Grafton Street,
Altrincham,
Cheshire,
WA14 1DY,

W: plant-it.com
E: info@plant-it.com
T: 0151 363 1230

Client Prestwich Regeneration LLP

Project Pretwich MSCP

Drg Title Planting Plan - Sheet 2

Created on 25-04-25

Created by SAS

Approved by LH

Scale 1:25

Size A1

Workstage Stage 5

Status

Drg No. 17300-PLA-P1-XX-D-L-002002

Suitability

Revision S4 C01

© Plantit I.E. Limited

PLANTING NOTES

- Plant handling at the nursery, and during transit up to delivery , shall be in accordance with 'Plant Handling' the booklet published by the Committee for Plant Supply and Establishment (CPSE). The contractor shall comply with clauses 3 & 4 of the above booklet (obtained from the Horticulture Trades Association) which refers to the receipt, unloading and temporary storage of plants.
- Plants shall be first class examples of their species or variety, free from all pests and diseases with good fibrous root systems and materially undamaged.
(Refer to relevant sections of BS3936 Parts 1-10 'Specification of Nursery Stock')
- All planting is to be in general compliance with BS4428: 1989 'Code of Practice for general landscape operations (excluding hard surfaces)'.
- All trees are to be staked and secured as followed:
i) All semi-mature trees are to be underground guyed using approved anchor fixing system
- The contractor must ascertain for himself the exact location of any underground services and maintenance points.

- Species to be installed in groups of 3-5 unless indicated otherwise. Planting to be in a random pattern throughout all planting area.
- Water as necessary to ensure the establishment and continued thriving of planted and grassed matter.
- Carry out all work when soil and weather conditions are suitable:
i) Do not plant during periods of frost or strong winds. Plant only during the following periods
- Bare root deciduous trees and shrubs: Late October to late March
- Container grown plants: At any time if ground water and weather conditions are favourable.
Ensure that adequate watering and weed control is available.
- Bulbs- autumn.
- Wildflower- spring.
- All planting areas are to be mulched to a consolidated depth of 75mm using approved Grade A Amenity Bark.