



NOTES:
1. Do not scale from this drawing.
2. Always work to noted dimensions.
3. All dimensions are in millimetres unless otherwise stated.
4. All setting out, levels and dimensions to be agreed on site.
5. The dimensions of all materials must be checked on site before being laid out.
6. This drawing must be read with the relevant specification clauses and detail drawings.
7. Order of construction and setting out to be agreed on site.

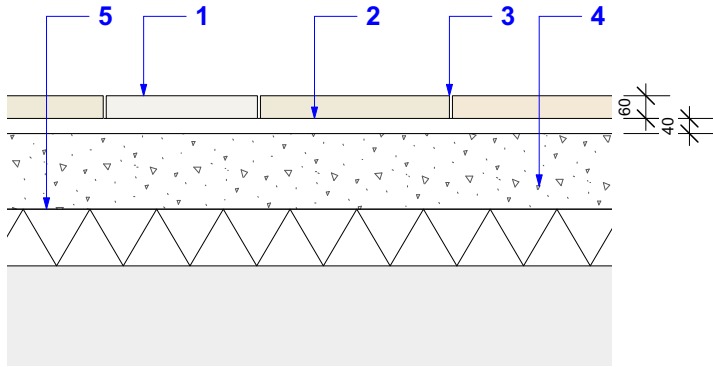


D1 Granite Paving P1
Scale: 1:20

- 1- Granite Paving P1**
Refer to hardworks plan 17300-PLA-P1-XX-D-L-001000
Laid: Stretcher bond
- 2 -Laying Course**
40mm depth mortar bedding to engineer's specification
- 3 - Jointing**
10mm joints - to engineer's specification
- 4 - Concrete Base**
To engineer's specification
- 5 - Sub-base**
MOT Type 1 sub-base to engineer's specification

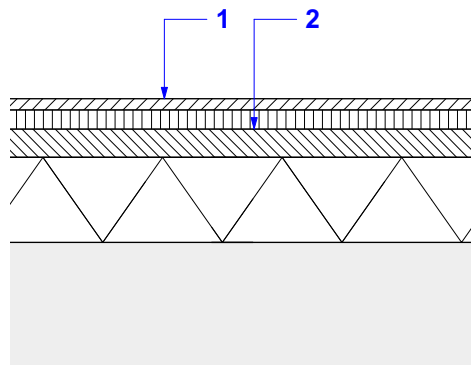


D2 HRA surfacing P2
Scale: 1:20

- 1. HRA surfacing**
to access roads and car park to engineer's specification
- 2. Base Course**
to engineer's detail.

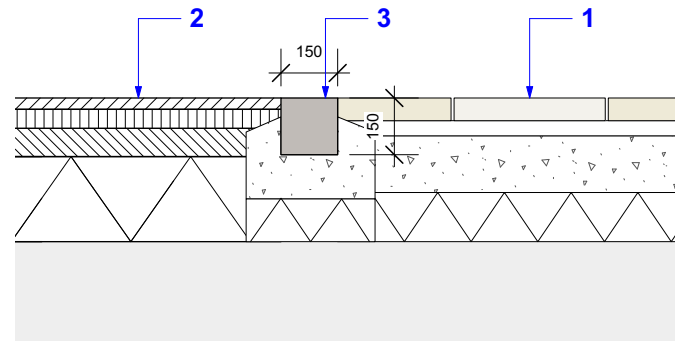


D3 Granite channel interface
Scale: 1:20

- 1- Granite Paving P1**
Refer to hardworks plan 17300-PLA-P1-XX-D-L-001000
- 2. HRA surfacing**
to access roads and car park to engineer's specification
- 3. Granite channel E3**
Refer to edgings plan 17300-PLA-P1-XX-D-L-1001

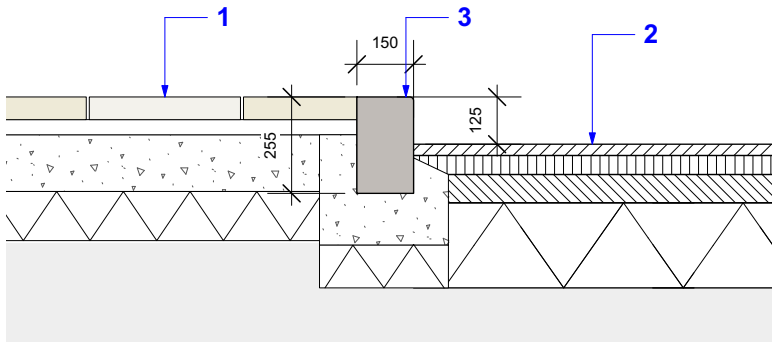

D4 Granite kerb interface
Scale: 1:20

- 1- Granite Paving P1**
Refer to hardworks plan 17300-PLA-P1-XX-D-L-001000
- 2. HRA surfacing**
to access roads and car park to engineer's specification
- 3. Granite kerb E2**
Refer to edgings plan 17300-PLA-P1-XX-D-L-1001

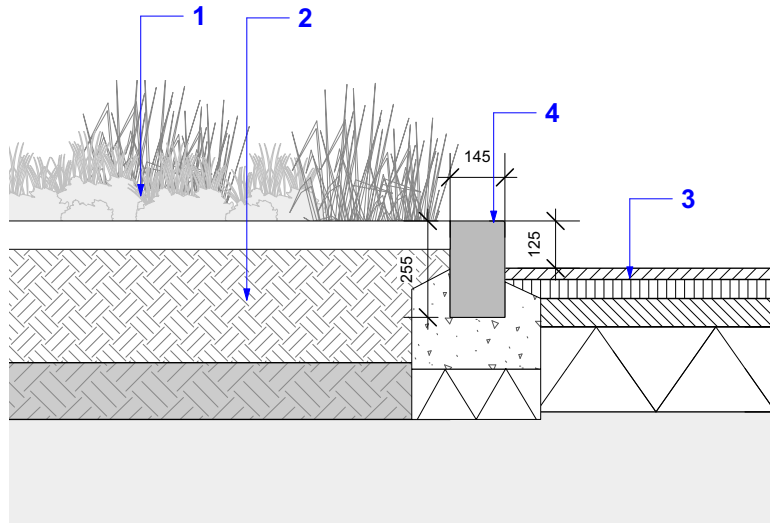

D5 Conservation kerb interface
Scale: 1:20

- 1- Ornamental planting**
Refer to softworks schedule for further information
- 2. 300mm Topsoil/ 150mm subsoil to planting**
- 3. HRA surfacing**
to access roads and car park to engineer's specification
- 4. Conservation Kerb Edging E4**
Refer to edgings plan 17300-PLA-P1-XX-D-L-001001

C01	23/04/25	Construction	SAB	LH
Revision	Date	Description	Drawn	Apprvd.

Planit I.E. Limited
Manchester | London | Liverpool | Leeds | Standish
E: info@planit-ie.com W: planit-ie.com

MANCHESTER
2 Back Grafton St
Altrincham
WA14 1DY
T: 0161 928 9281

Client Prestwich Regeneration LLP

Project Prestwich MSCP

Drg Title Typical Hardworks Details

Created on 14-06-24 **Created by** SAB **Approved by** LH

Scale	Size	Workstage	Status
VARIES	A3	Stage 5	

Drg No.	Suitability	Revision
17300-PLA-P1-XX-D-L-005001	S4	C01