




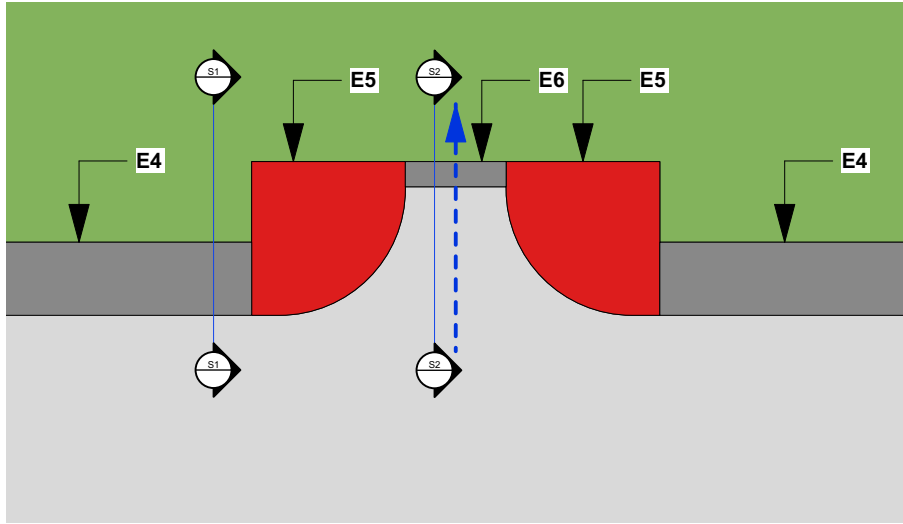


P1 Plan - planter inlet
Scale: 1:15

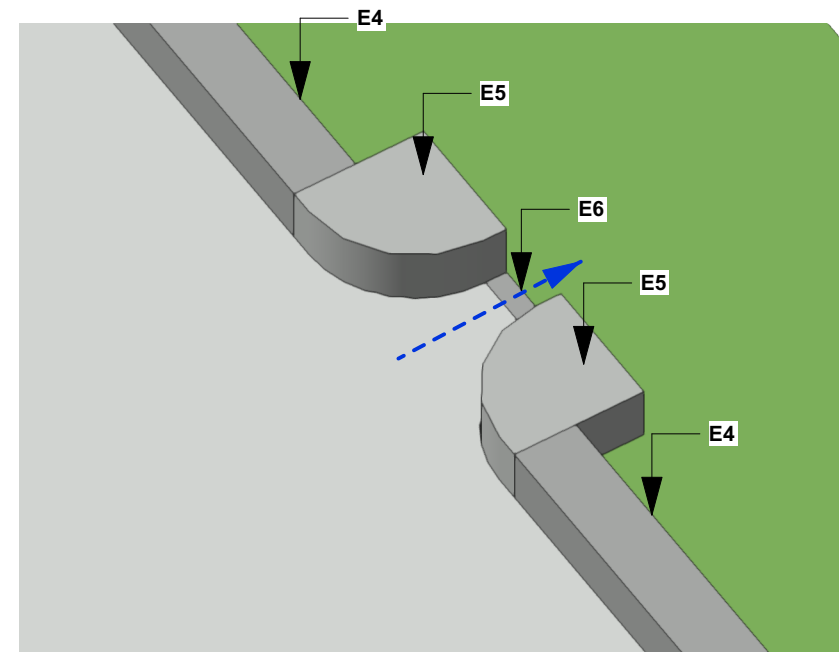


P2 Illustrative Axo - planter inlet
Scale: 1:15

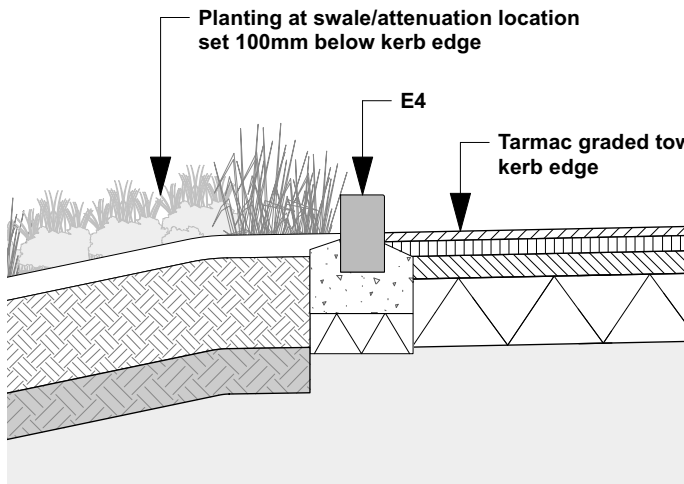

S1 Section - Kerb edge to swale
Scale: 1:25

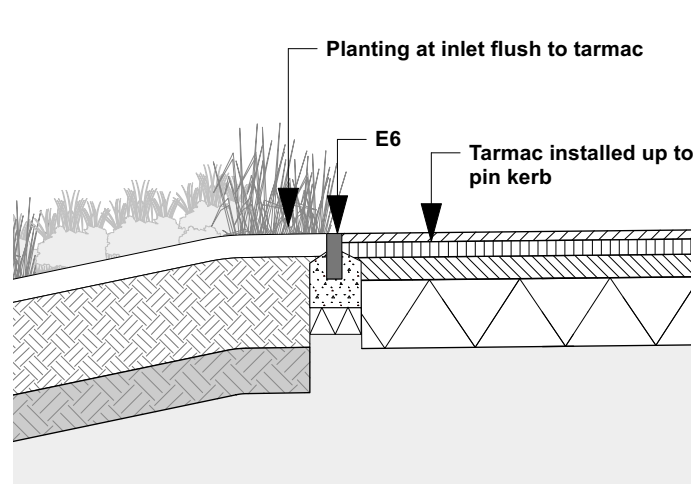

S2 Section - Inlet points
Scale: 1:25

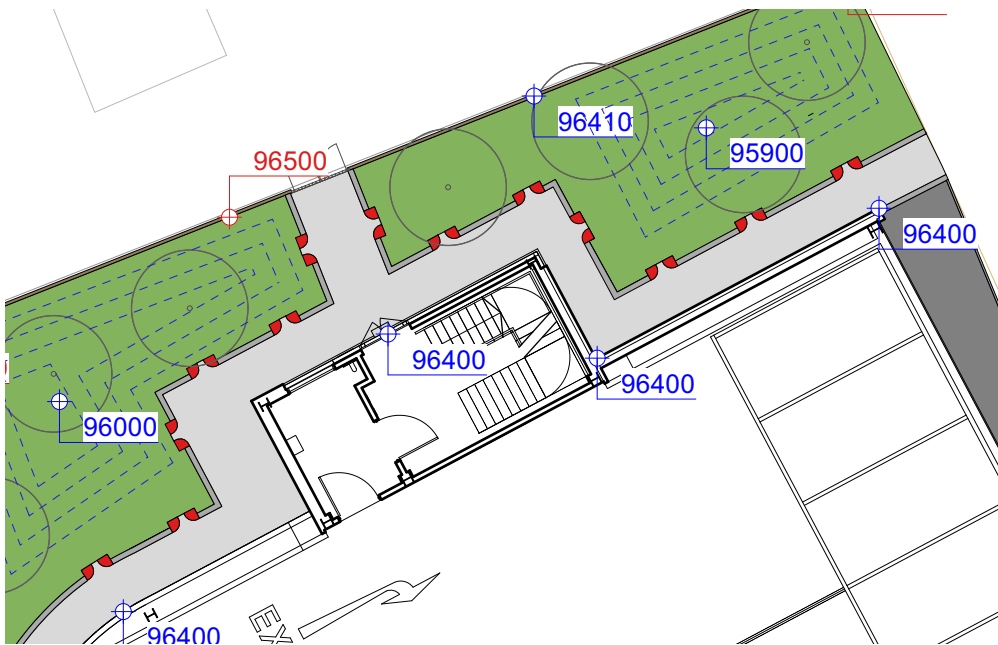

P3 Quadrant locations
Scale: 1:200

Refer to
**17300-PLA-P1-XX-D-L-001001 -
Edgings in conjunction with this
drawing**


**E4 - CONSERVATION KERB
PLANTING EDGE**

**E5 - CONSERVATION KERB
QUADRANT INLETS**

E6 - PCC PIN KERB

THIS DRAWING IS COPYRIGHT PROTECTED AND
MAY NOT BE REPRODUCED IN WHOLE OR PART
WITHOUT WRITTEN AUTHORITY FROM THE
OWNER.

- NOTES:**
1. Do not scale from this drawing.
 2. Always work to noted dimensions.
 3. All dimensions are in millimetres unless otherwise stated.
 4. All setting out, levels and dimensions to be agreed on site.
 5. The dimensions of all materials must be checked on site before being laid out.
 6. This drawing must be read with the relevant specification clauses and detail drawings.
 7. Order of construction and setting out to be agreed on site.

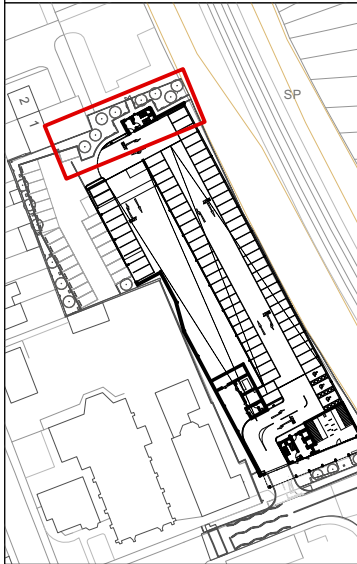

LOCATION PLAN (scale 1:2000)

Revision	Date	Description	Drawn	Apprvd.
----------	------	-------------	-------	---------

Planit I.E. Limited
Manchester | London | Liverpool | Leeds | Standish
E: info@planit-ie.com W: planit-ie.com

MANCHESTER
2 Back Grafton St
Altrincham
WA14 1DY
T: 0161 928 9281

Client Prestwich Regeneration LLP

Project Prestwich MSCP

Drg Title SUDs inlet Kerb Detail

Created on 23-04-25 **Created by** SAB **Approved by** LH

Scale VARIES **Size** A3 **Workstage** Stage 5 **Status**

Drg No. 17300-PLA-P1-XX-D-L-005003 **Suitability** S4 **Revision** C01

© Planit I.E. Limited