



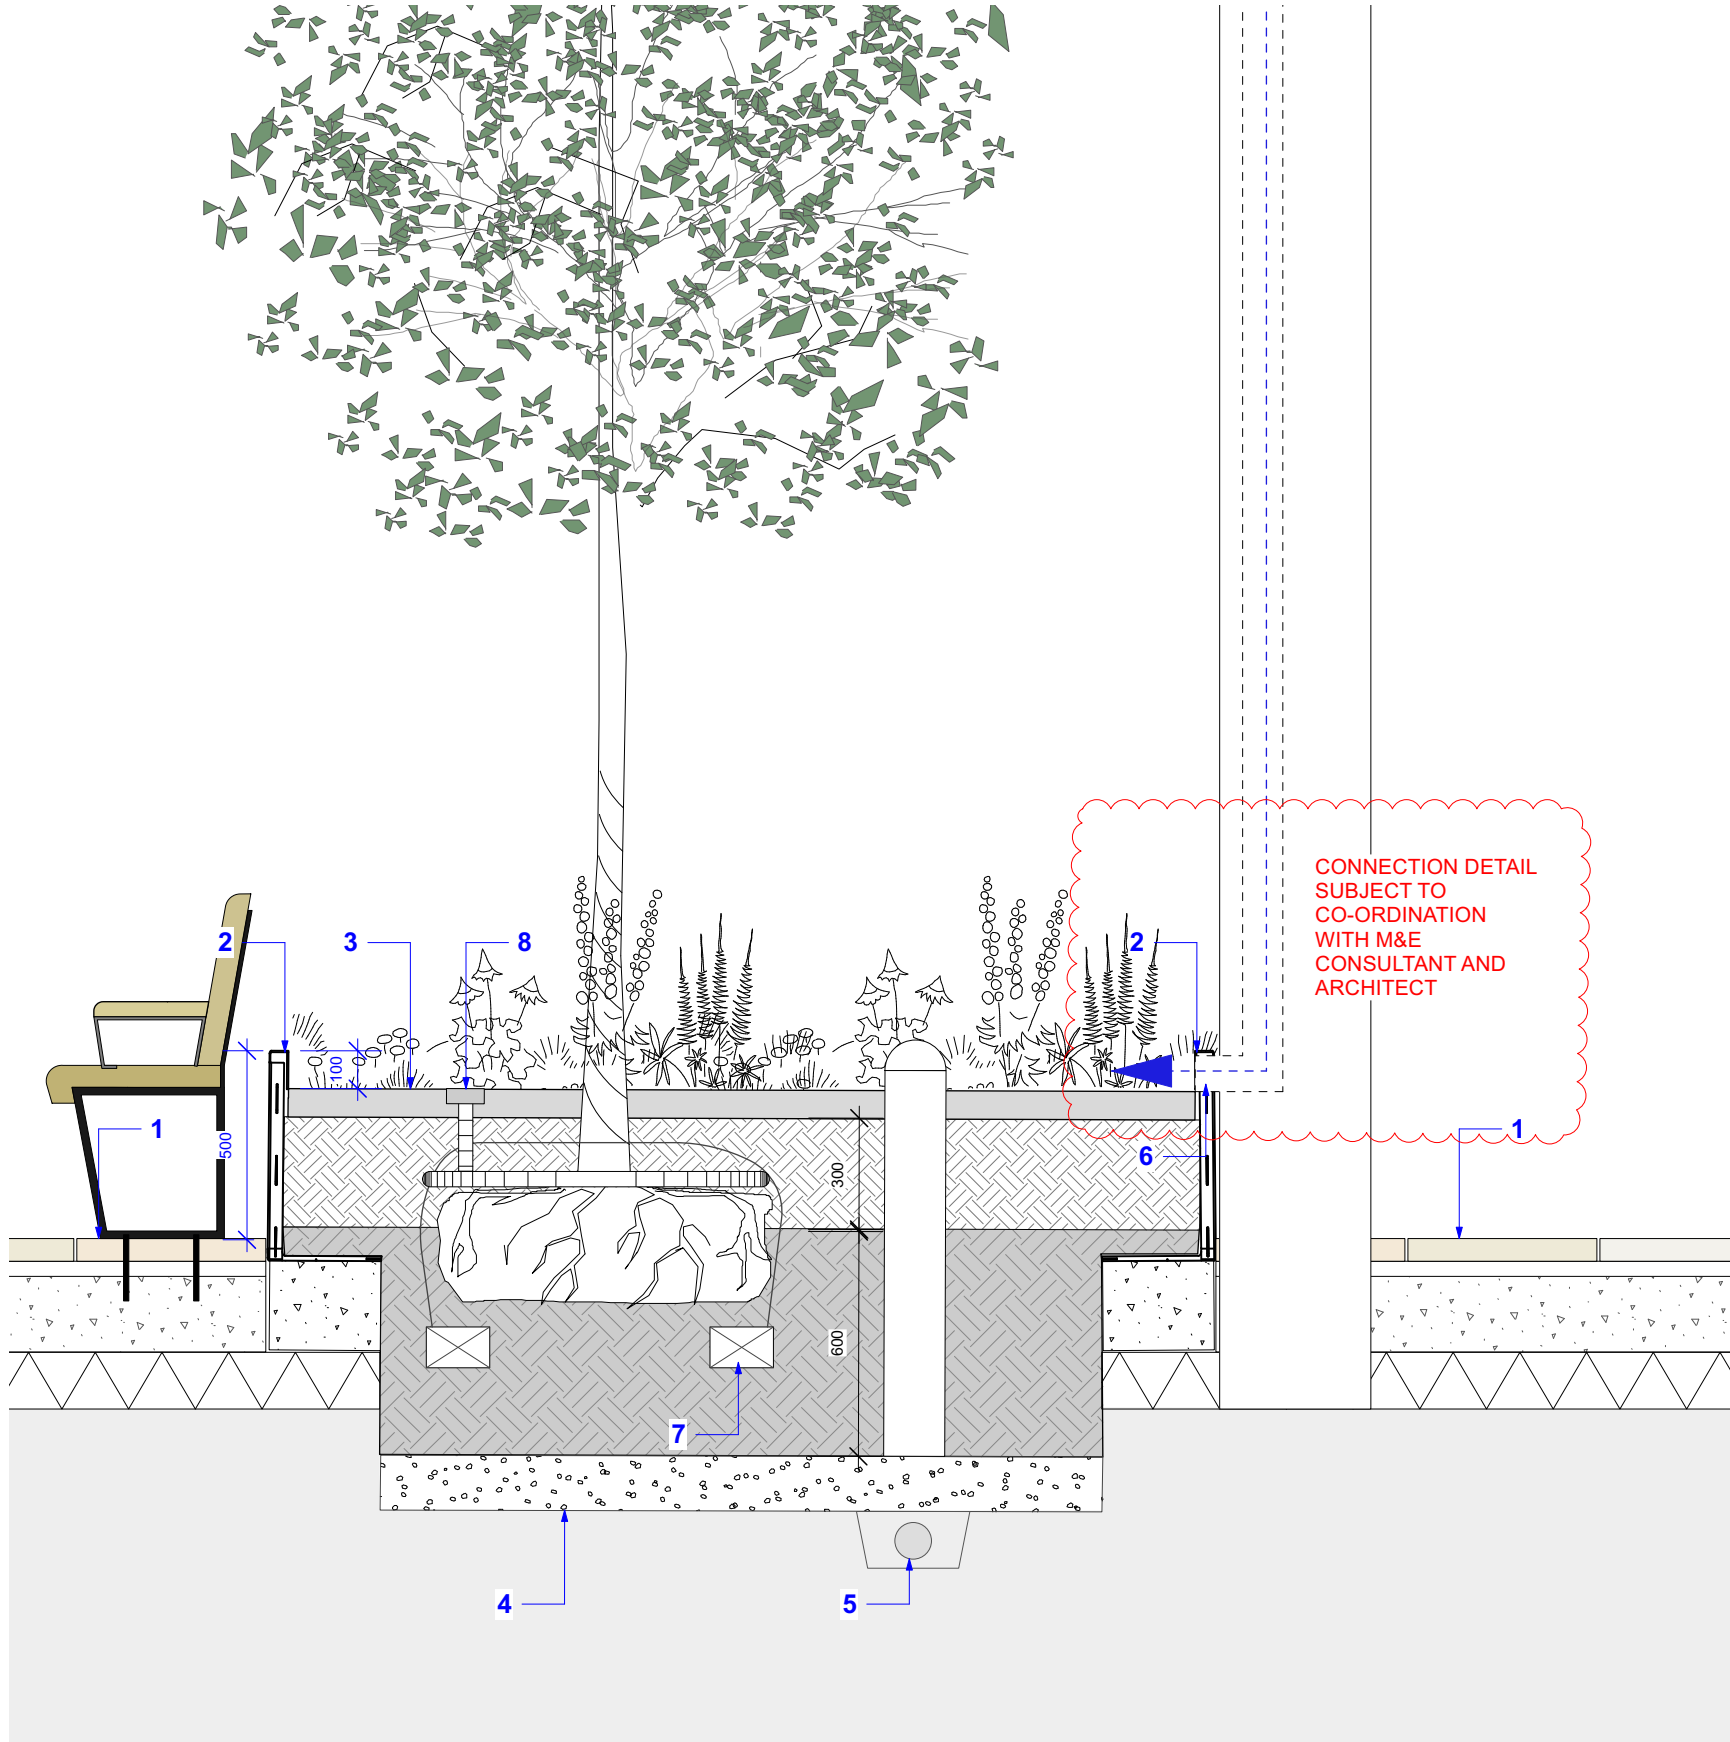

D1 Typical section through rain garden planter  
Scale: 1:20

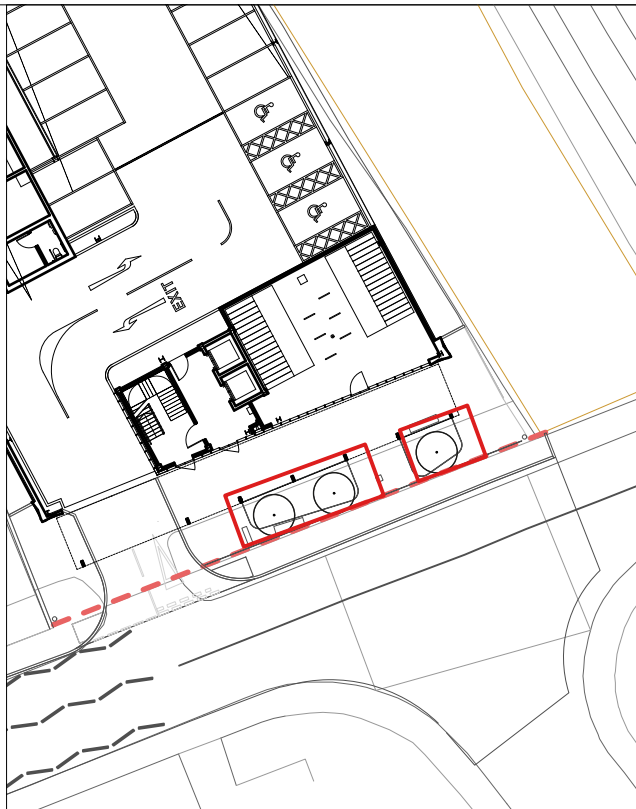

LOCATION PLAN

KEY

- 1- Granite Paving P1**  
Refer to hardworks plan 17300-PLA-P1-XX-D-L-1000
- 2 - Steel edging E1**  
Refer to edging plan 17300-PLA-P1-XX-D-L-1000  
To include folded top with 100mm overlap on inside faces.
- 3 - 75mm stone mulch layer**  
Silver grey granite mulch to rain gardens
- 4 - 150mm clean stone drainage layer to bottom of planter**  
To engineer's specification
- 5 - Overflow and active drainage connection**  
To engineer's specification
- 6 - Gap within steel edging connected to overhang/roof drainage pipe**  
To engineer's specification
- 7 - Tree anchoring deadman anchoring system**  
Deadman Fixing Kit - Plati-Mat® - RF2RDMP or equal and approved.
- 8 - Water and air pipe system**
- 9 - 300mm bioretention topsoil/ 600mm subsoil to rain gardens**

THIS DRAWING IS COPYRIGHT PROTECTED AND MAY NOT BE REPRODUCED IN WHOLE OR PART WITHOUT WRITTEN AUTHORITY FROM THE OWNER.

**NOTES:**

1. Do not scale from this drawing.
2. Always work to noted dimensions.
3. All dimensions are in millimetres unless otherwise stated.
4. All setting out, levels and dimensions to be agreed on site.
5. The dimensions of all materials must be checked on site before being laid out.
6. This drawing must be read with the relevant specification clauses and detail drawings.
7. Order of construction and setting out to be agreed on site.

**DESIGN INTENT ONLY**

Foundations to engineers specification.  
subject to approval of manufacturers drawings,  
all measurements to be checked on site prior to  
ordering and fabrication.

| C01   |      | 23/04/25                   | Construction      | SAB                | LH                 |
|---|------|----------------------------|-------------------|--------------------|--------------------|
| Revision   | Date | Description                | Drawn             | Apprvd.            |                    |
| <b>Planit I.E. Limited</b><br>Manchester   London   Liverpool   Leeds   Standish<br>E: info@planit-ie.com W: planit-ie.com |      |                            |                   |                    |                    |
| <b>MANCHESTER</b><br>2 Back Grafton St<br>Altrincham<br>WA14 1DY<br>T: 0161 928 9281                                       |      |                            |                   |                    |                    |
| <b>Client</b>   |      | Prestwich Regeneration LLP |                   |                    |                    |
| <b>Project</b>   |      | Prestwich MSCP             |                   |                    |                    |
| <b>Drg Title</b>   |      | Rain Garden Planters       |                   |                    |                    |
| <b>Created on</b>   |      | 14-06-24                   | <b>Created by</b> | SAB                | <b>Approved by</b> |
| <b>Scale</b>   |      | VARIES                     | <b>Size</b>       | A3                 | <b>Workstage</b>   |
|   |      |                            |                   |                    | Stage 5            |
| <b>Drg No.</b>   |      | 17300-PLA-P1-XX-D-L-006001 |                   | <b>Suitability</b> | <b>Revision</b>    |
|   |      |                            |                   | S4                 | C01                |