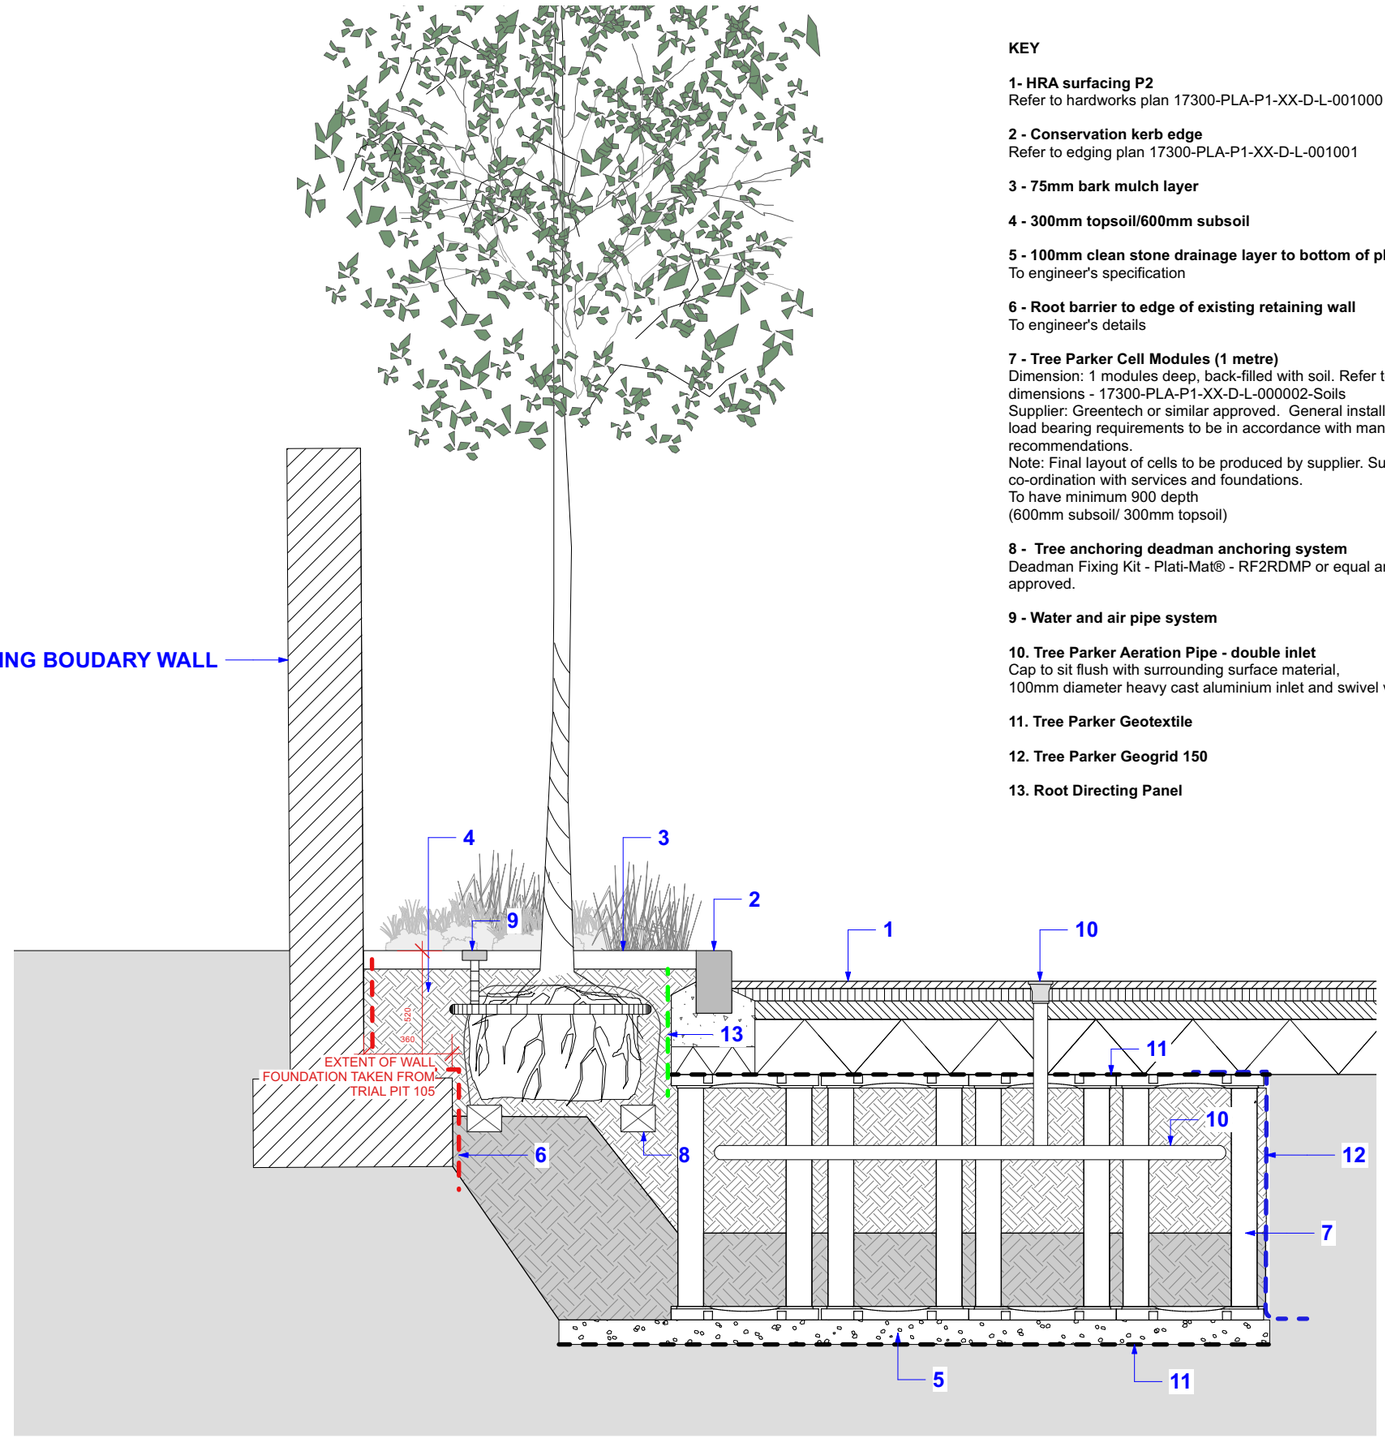


D1 Typical section through tree pit in partial hard
Scale: 1:25

KEY

1- HRA surfacing P2
Refer to hardworks plan 17300-PLA-P1-XX-D-L-001000

2 - Conservation kerb edge
Refer to edging plan 17300-PLA-P1-XX-D-L-001001

3 - 75mm bark mulch layer

4 - 300mm topsoil/600mm subsoil

5 - 100mm clean stone drainage layer to bottom of planter
To engineer's specification

6 - Root barrier to edge of existing retaining wall
To engineer's details

7 - Tree Parker Cell Modules (1 metre)
Dimension: 1 modules deep, back-filled with soil. Refer to plan for dimensions - 17300-PLA-P1-XX-D-L-000002-Soils
Supplier: Greentech or similar approved. General installation and load bearing requirements to be in accordance with manufacturer's recommendations.
Note: Final layout of cells to be produced by supplier. Subject to co-ordination with services and foundations.
To have minimum 900 depth
(600mm subsoil/ 300mm topsoil)

8 - Tree anchoring deadman anchoring system
Deadman Fixing Kit - Plati-Mat® - RF2RDMP or equal and approved.


9 - Water and air pipe system

10. Tree Parker Aeration Pipe - double inlet
Cap to sit flush with surrounding surface material,
100mm diameter heavy cast aluminium inlet and swivel vented lid.

11. Tree Parker Geotextile

12. Tree Parker Geogrid 150

13. Root Directing Panel

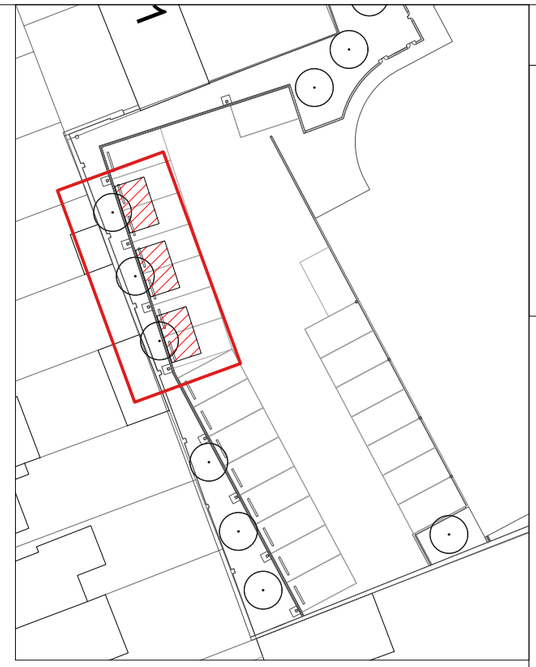

LOCATION PLAN (scale 1:500)

© THIS DRAWING IS COPYRIGHT PROTECTED AND MAY NOT BE REPRODUCED IN WHOLE OR PART WITHOUT WRITTEN AUTHORITY FROM THE OWNER.

NOTES:
1. Do not scale from this drawing.
2. Always work to noted dimensions.
3. All dimensions are in millimetres unless otherwise stated.
4. All setting out, levels and dimensions to be agreed on site.
5. The dimensions of all materials must be checked on site before being laid out.
6. This drawing must be read with the relevant specification clauses and detail drawings.
7. Order of construction and setting out to be agreed on site.

Revision	Date	Description	Drawn	Apprvd.
C01	23/04/25	Construction	SAS	LH

Planit I.E. Limited
Manchester | London | Liverpool | Leeds | Standish
E: info@planit-ie.com **W:** planit-ie.com

MANCHESTER
2 Back Grafton St
Altrincham
WA14 1DY
T:0161 928 9281

Client	Prestwich Regeneration LLP
Project	Prestwich MSCP
Drg Title	Tree Pit in Partial Hard

Created on	Created by	Approved by
14-06-24	SAB	LH

Scale	Size	Workstage	Status
VARIES	A3	Stage 5	

Drg No.	Suitability	Revision
17300-PLA-P1-XX-D-L-006002	S4	C01

© Planit I.E. Limited