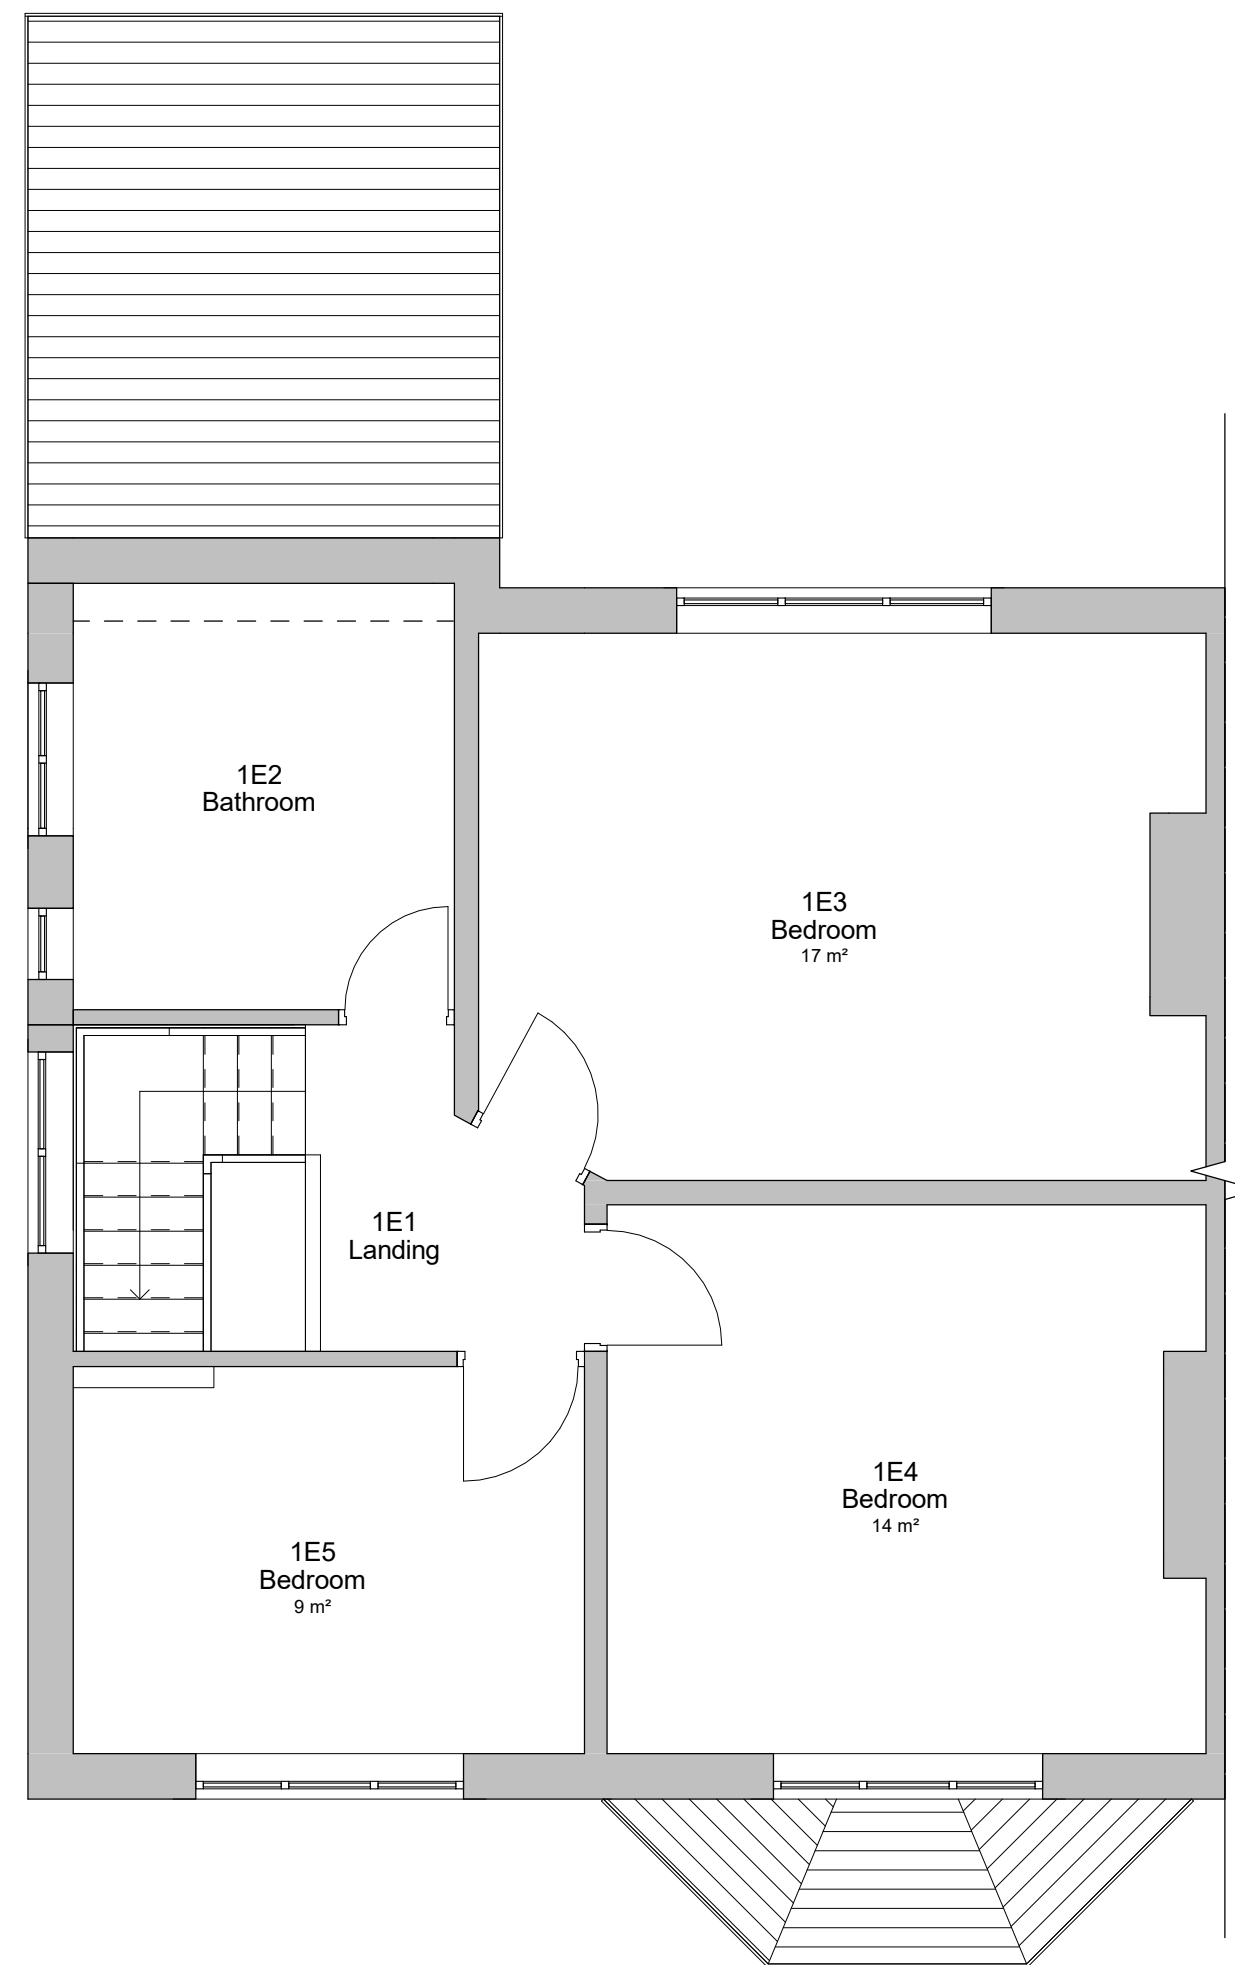
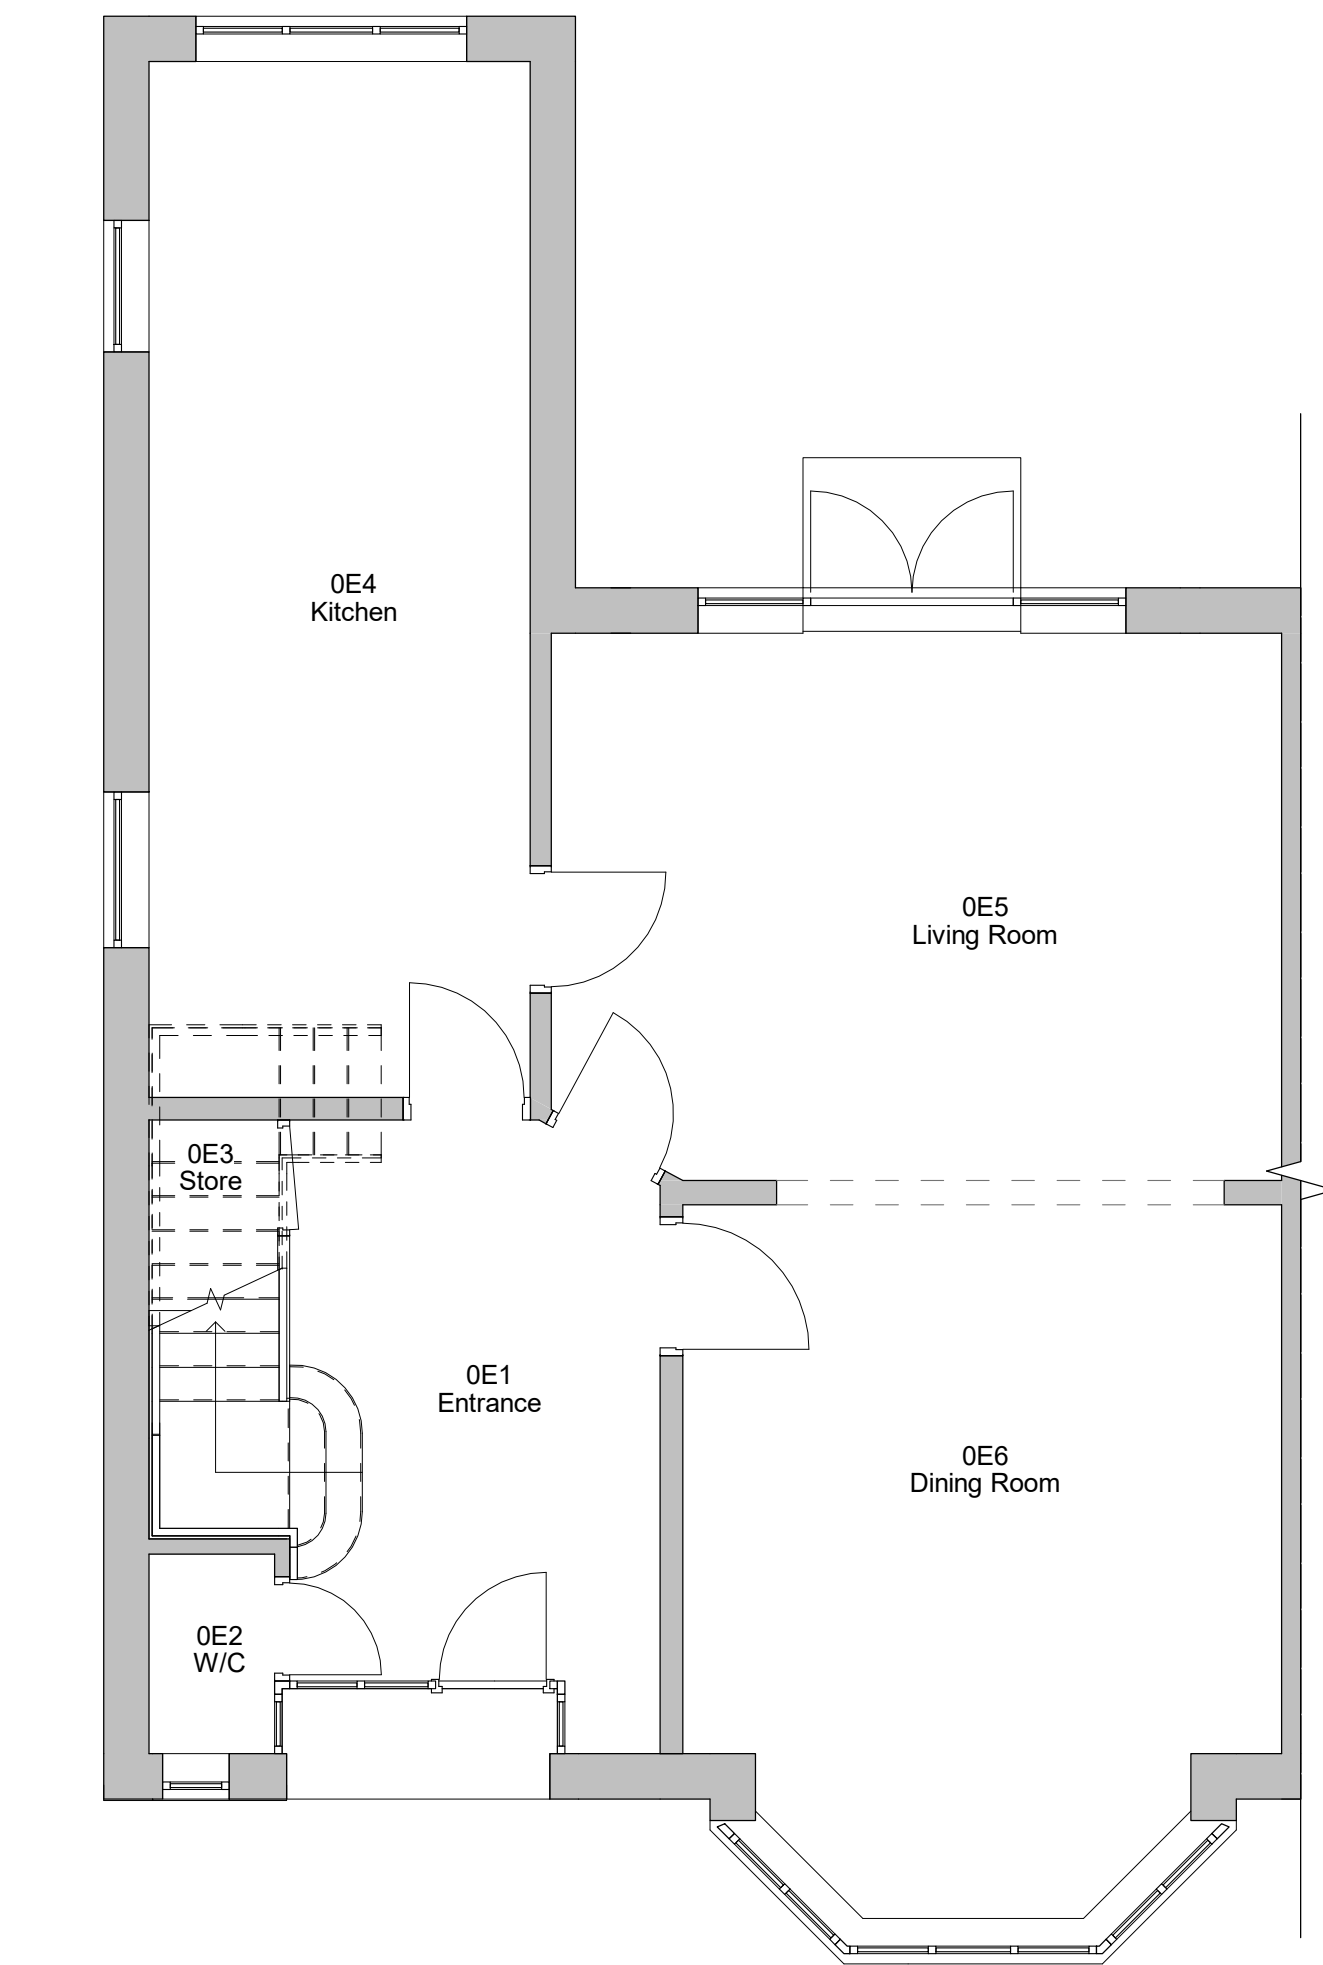
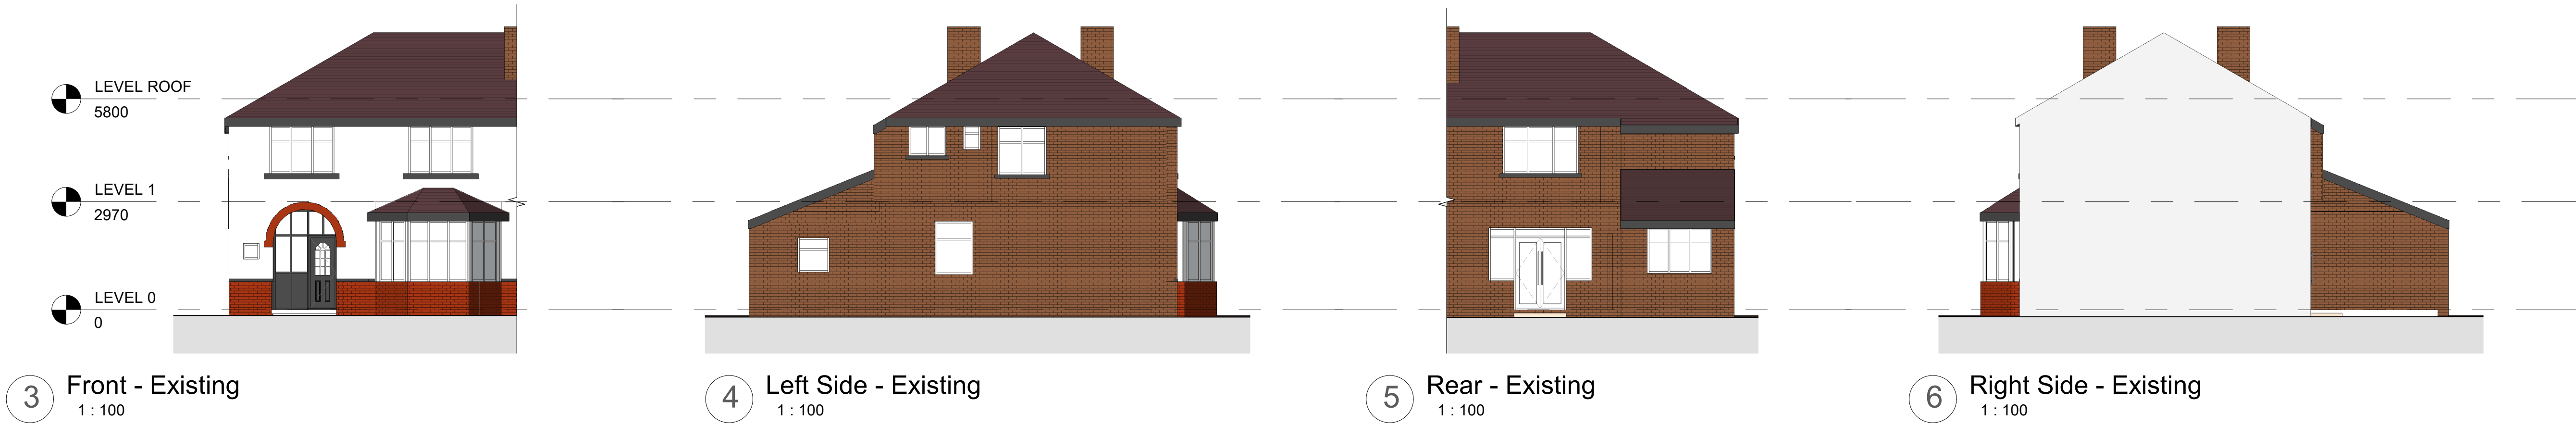


1	BUILDING REGS	14/12/2022
No.	Description	Date
PROJECT 32 Lichfield Drive		
TITLE Existing Plans and Elevations		
CLIENT Halter		
STATUS DESIGN		
DRAWN BY TP	DATE 07/03/2022	SCALE (@ A1) As indicated
PROJECT NUMBER GSS22007.4	DRAWING NUMBER 002	REV 1
GOLD SKETCH S T U D I O S www.goldsketch.co.uk info@goldsketch.co.uk 0161 792 9595		
NOTES © COPYRIGHT © ALL RIGHTS RESERVED. THIS DRAWING MUST NOT BE REPRODUCED WITHOUT WRITTEN CONSENT. DRAWING TO BE USED FOR THE STATUS INDICATED ONLY. ALL DIMENSIONS MUST BE TAKEN FROM THE INDICATED AND CO-ORDINATES ON SITE. ANY DISCREPANCIES TO BE REPORTED TO THE DESIGNER PRIOR TO THE COMMENCEMENT OF ANY WORK. ALL WORK AND MATERIALS TO BE IN ACCORDANCE WITH CURRENT BUILDING REGULATIONS AND LATEST CODES OF PRACTICE AND BRITISH STANDARDS. ALL DIMENSIONS ON THIS DRAWING ARE UNLESS NOTED (IN LINES OTHERWISE STATED).		