


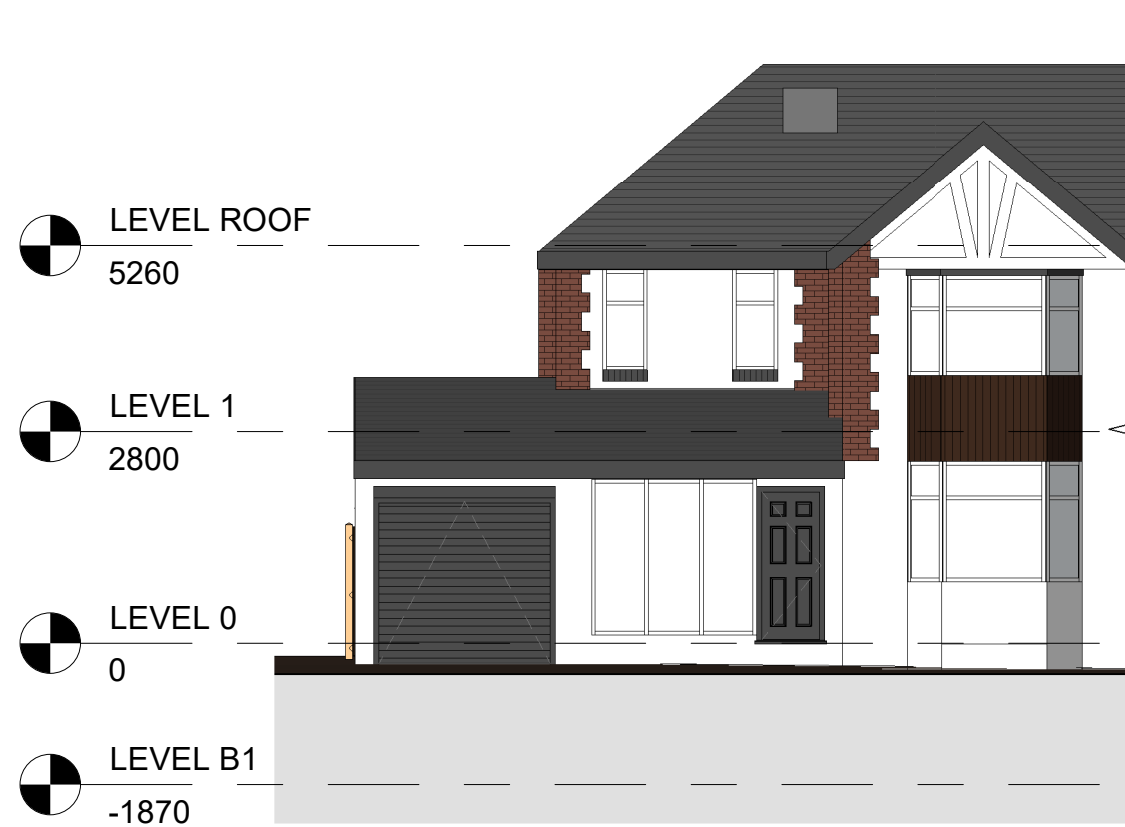


1 Front - Existing
1 : 100




2 Left Side - Existing
1 : 100




3 Rear - Existing
1 : 100

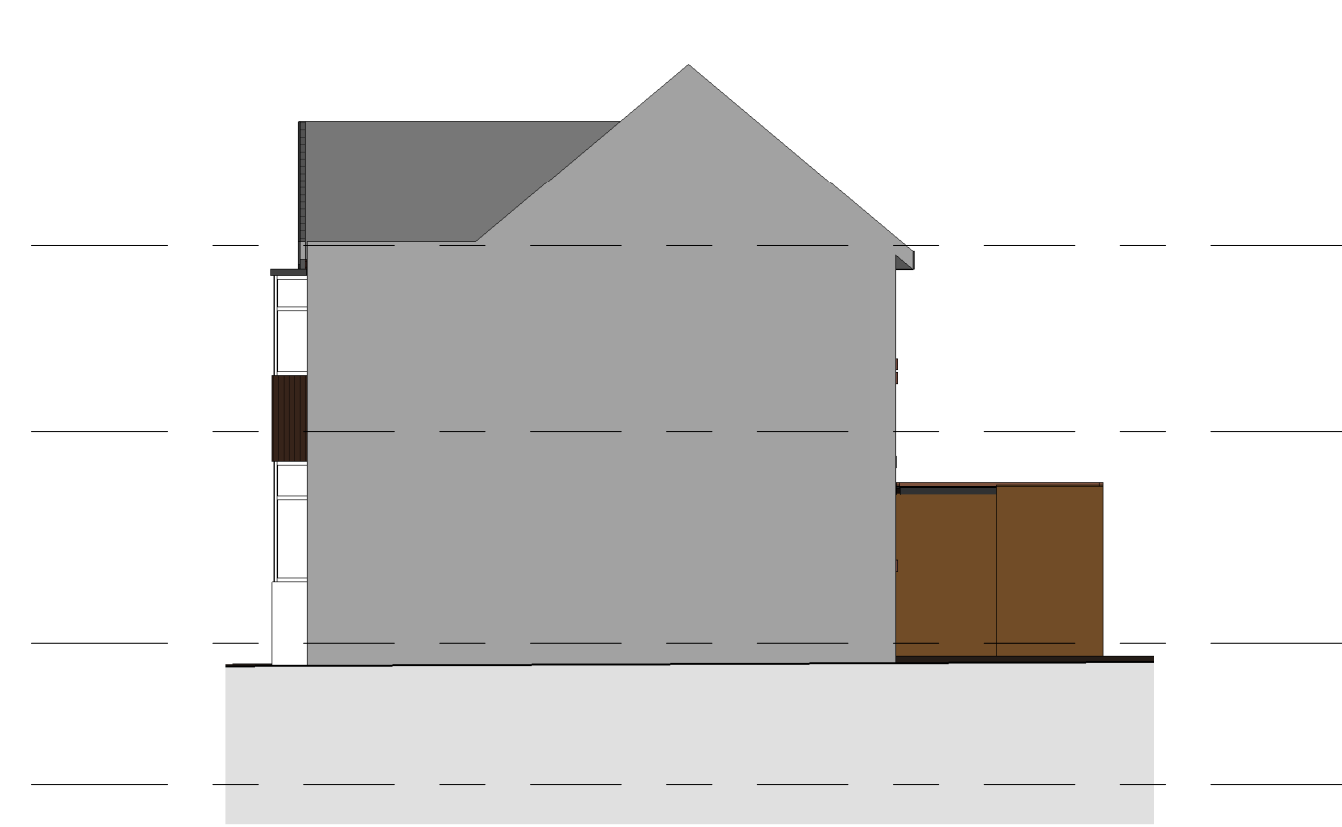


4 Right Side - Existing
1 : 100

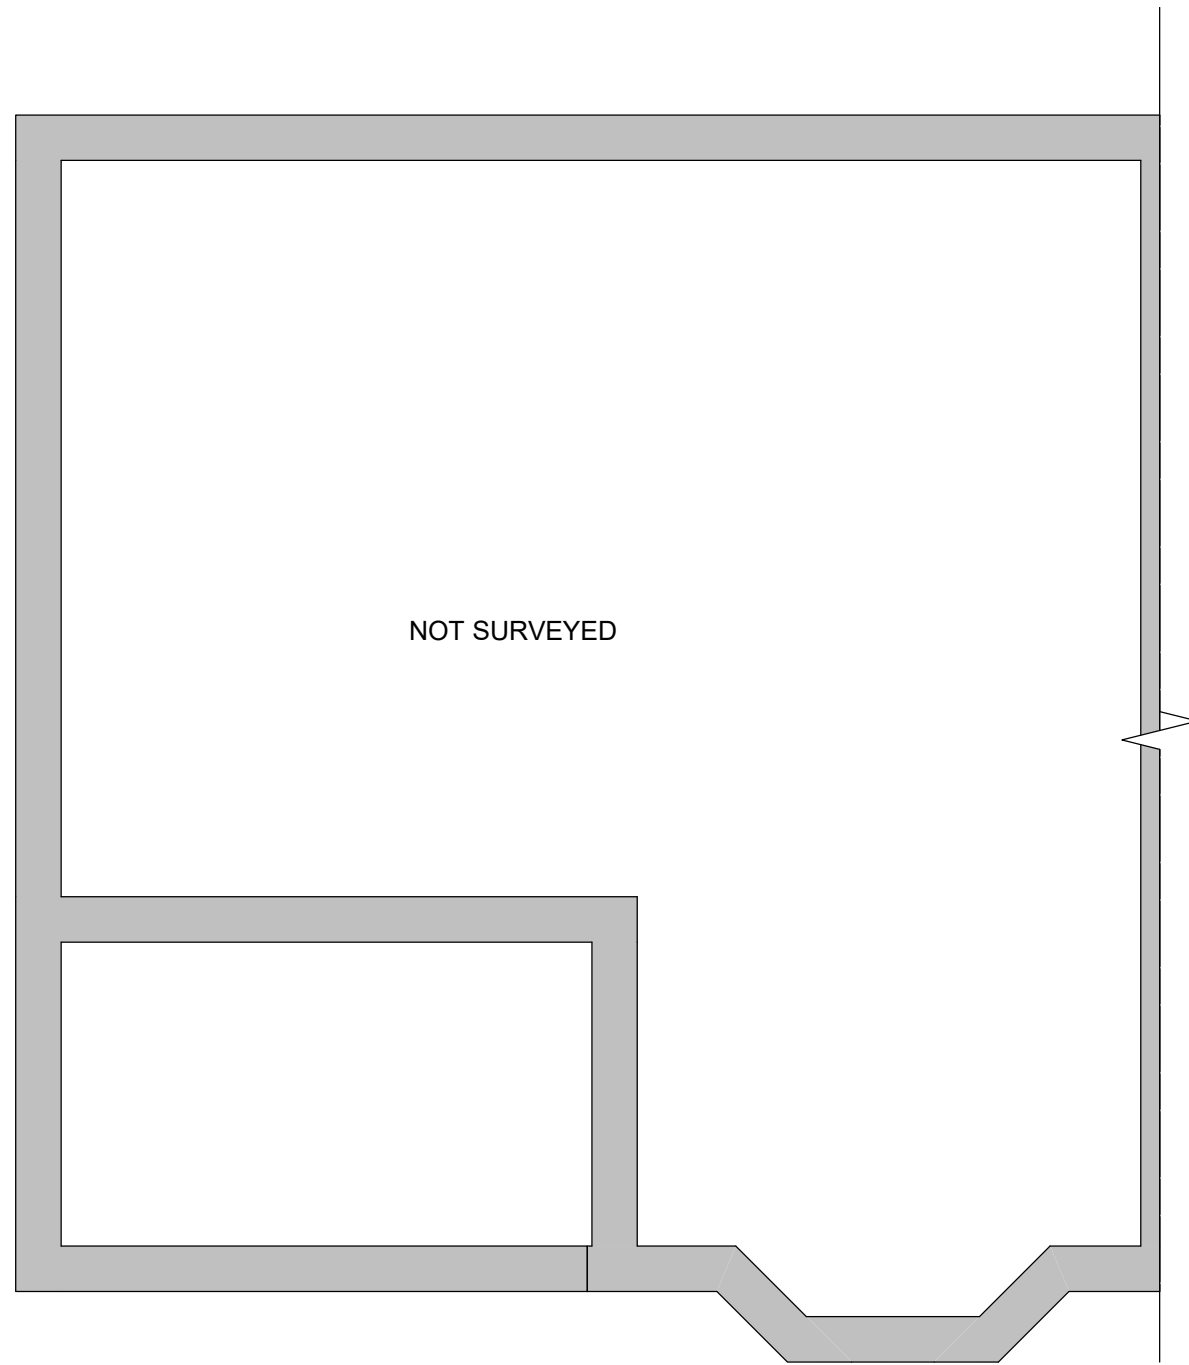


7 Level B1 - Existing
1 : 50

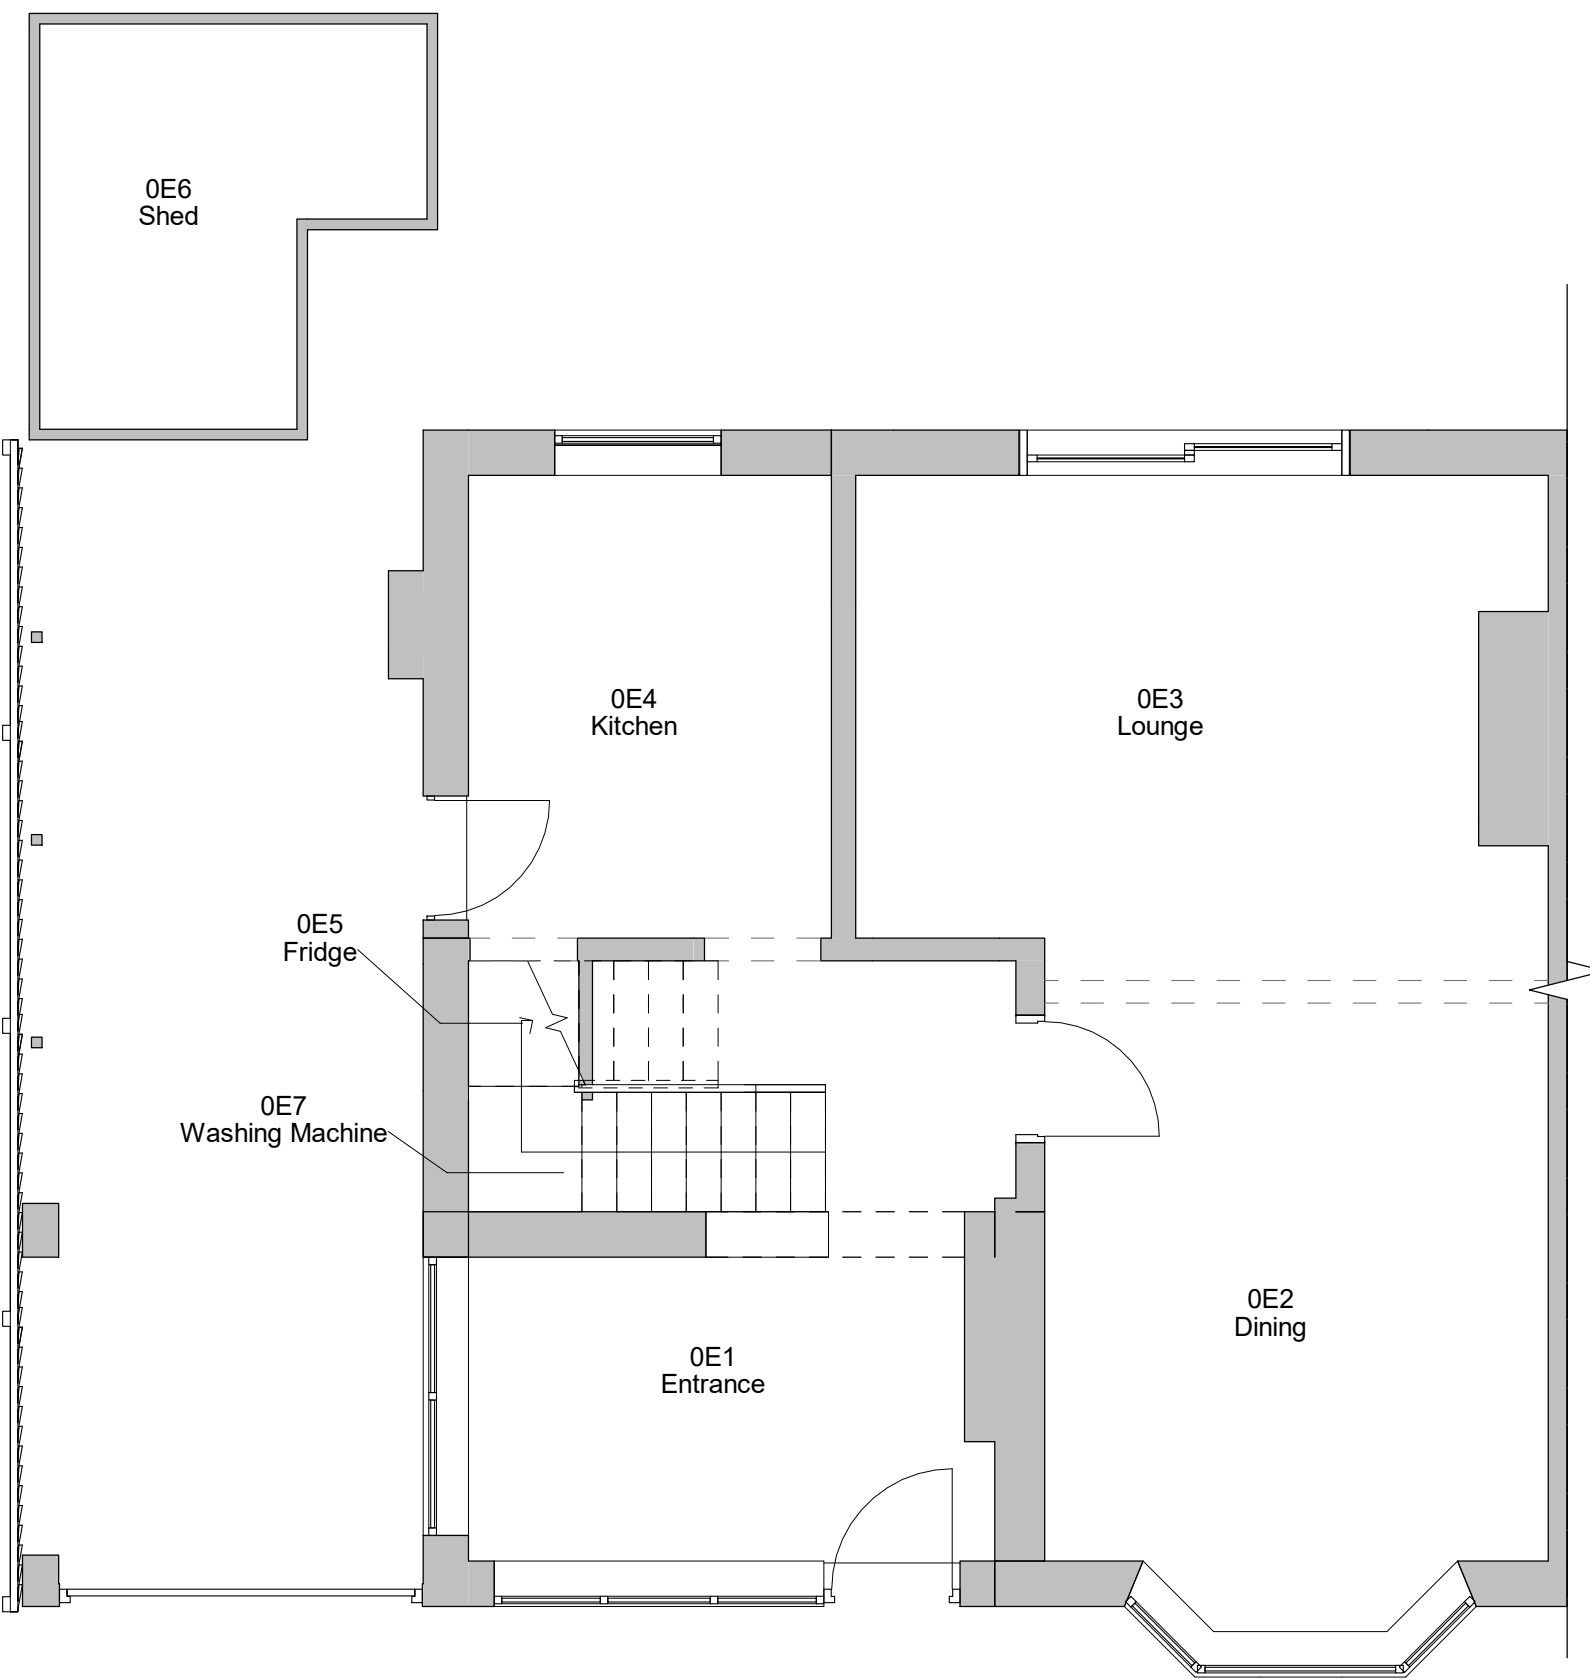

5 Level 0 - Existing
1 : 50

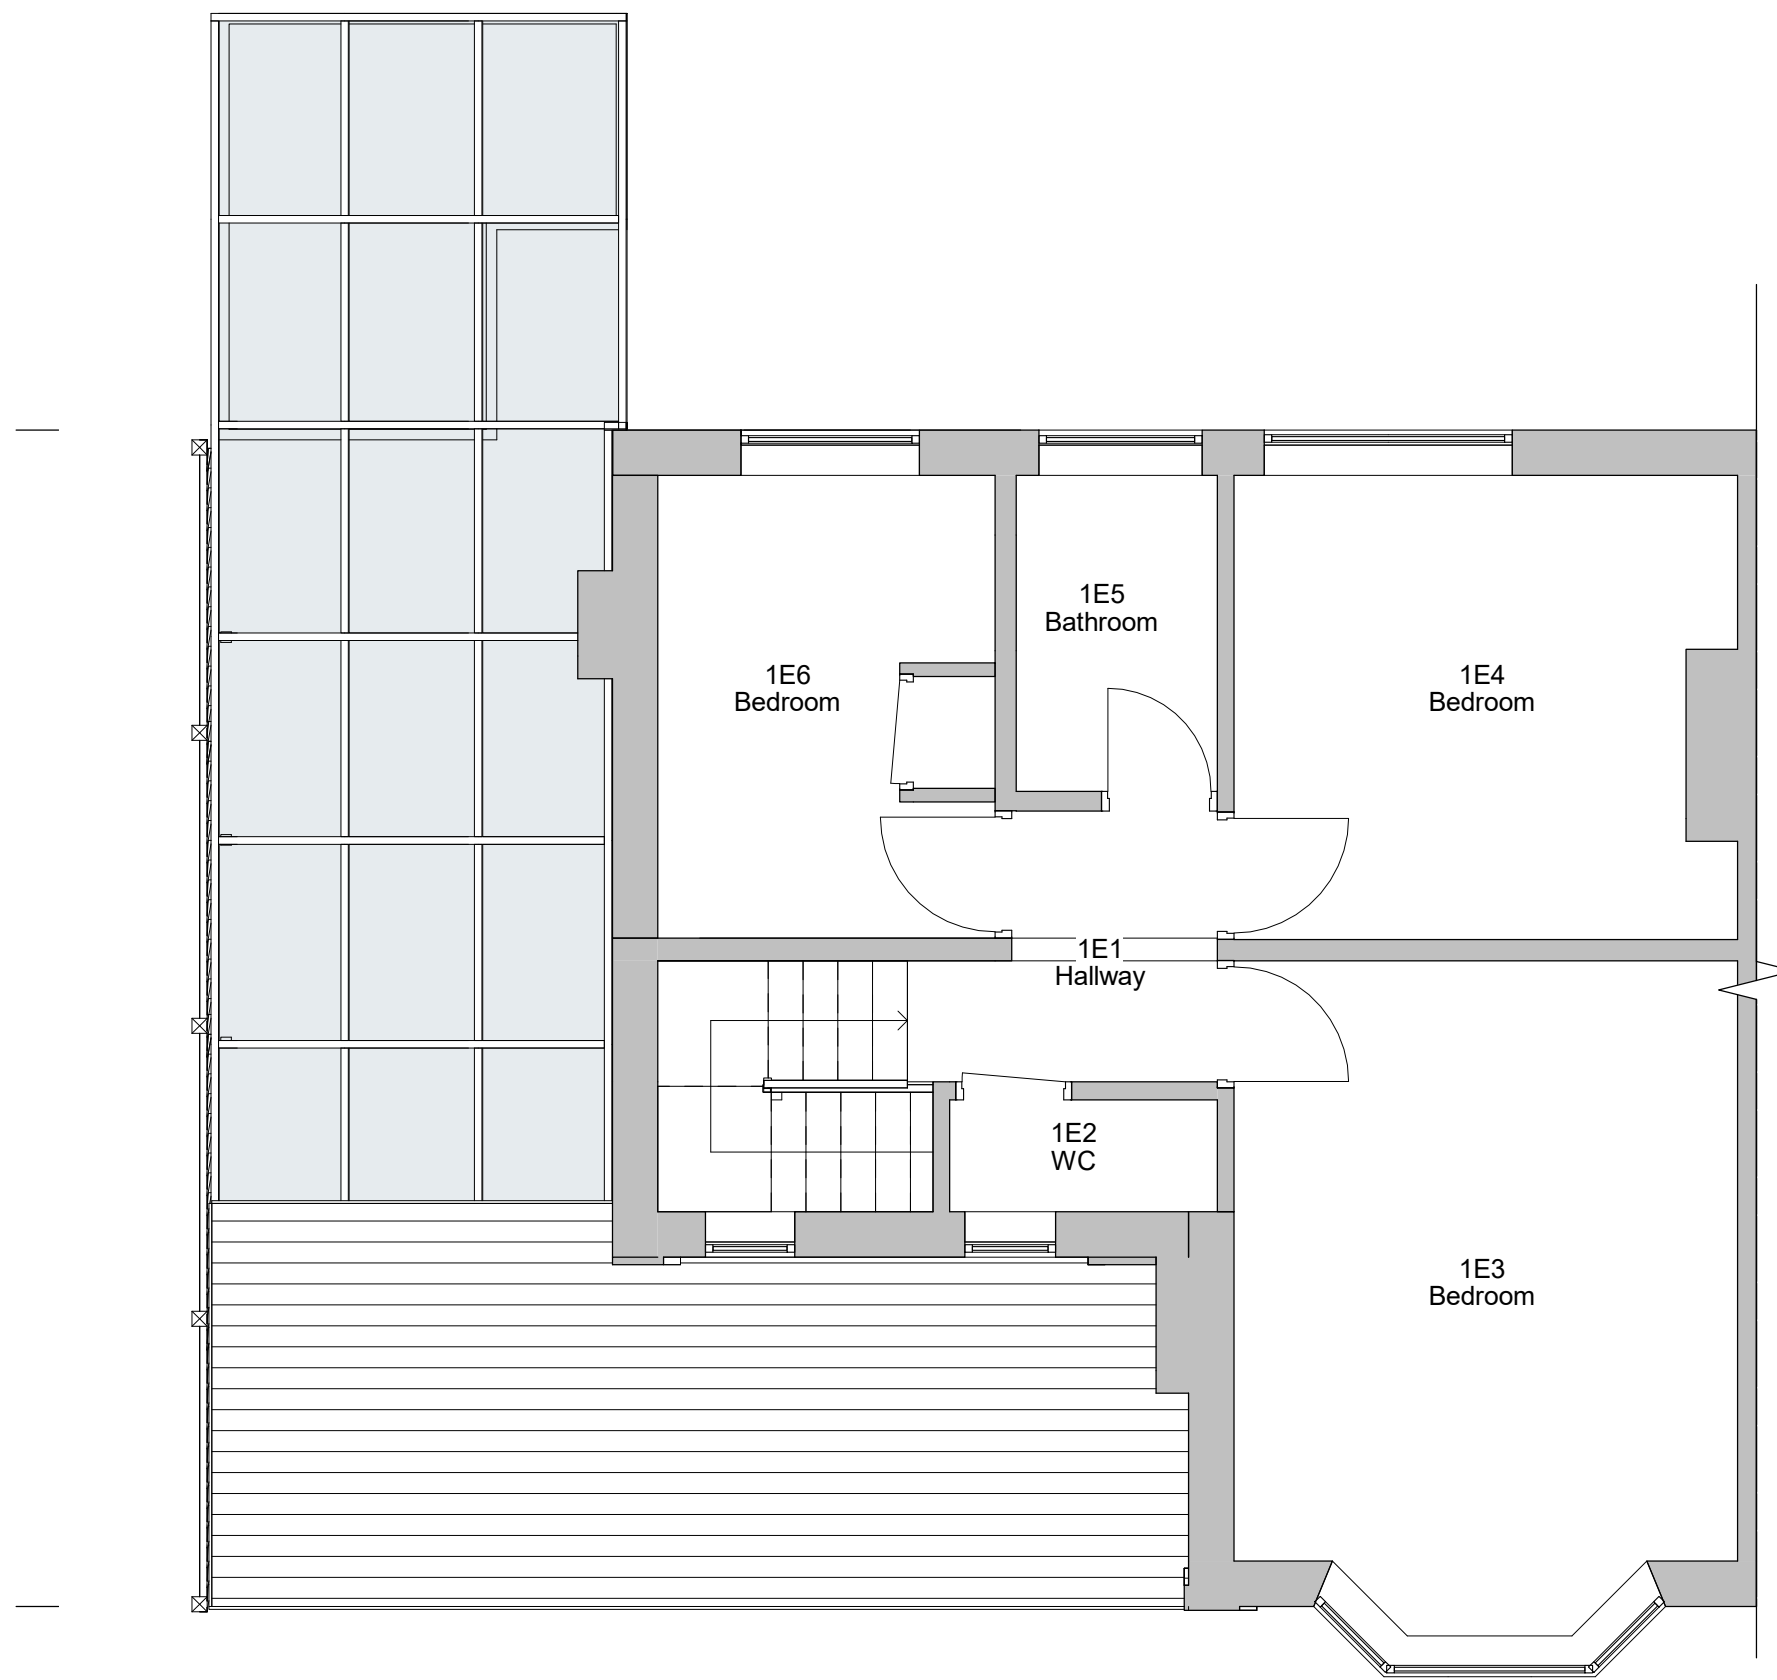

6 Level 1 - Existing
1 : 50

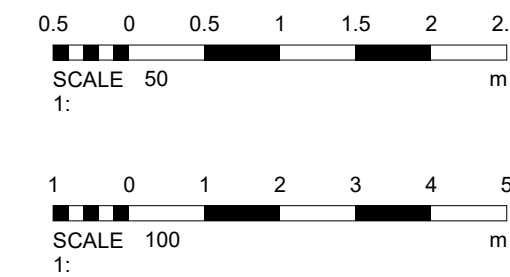

No.	Description	Date
PROJECT		
33 Bland Road		
TITLE		
Existing Plans and Elevations		
CLIENT		
Mr and Mrs Litke		
STATUS		
DESIGN		
DRAWN BY	DATE	SCALE (@ A1)
SG	17/09/2020	As indicated
PROJECT NUMBER	DRAWING NUMBER	REV
GGs20055	002	
GOLD SKETCH		
S T U D I O S		
www.golds sketch.co.uk info@golds sketch.co.uk 0161 792 9595		
NOTES		
© COPYRIGHT ALL RIGHTS RESERVED. NOT BE REPRODUCED WITHOUT WRITTEN CONSENT. DRAWING TO BE USED FOR THE STATUS INDICATED ONLY. ALL DIMENSIONS AND SETTING SHALL BE INDICATED ON SITE. ANY DISCREPANCIES TO BE REPORTED TO THE CLIENT. THE CLIENT SHALL BE RESPONSIBLE FOR THE CORRECTNESS OF THE INFORMATION PROVIDED. ALL DIMENSIONS ON THIS DRAWING ARE IN METERS UNLESS OTHERWISE STATED.		