


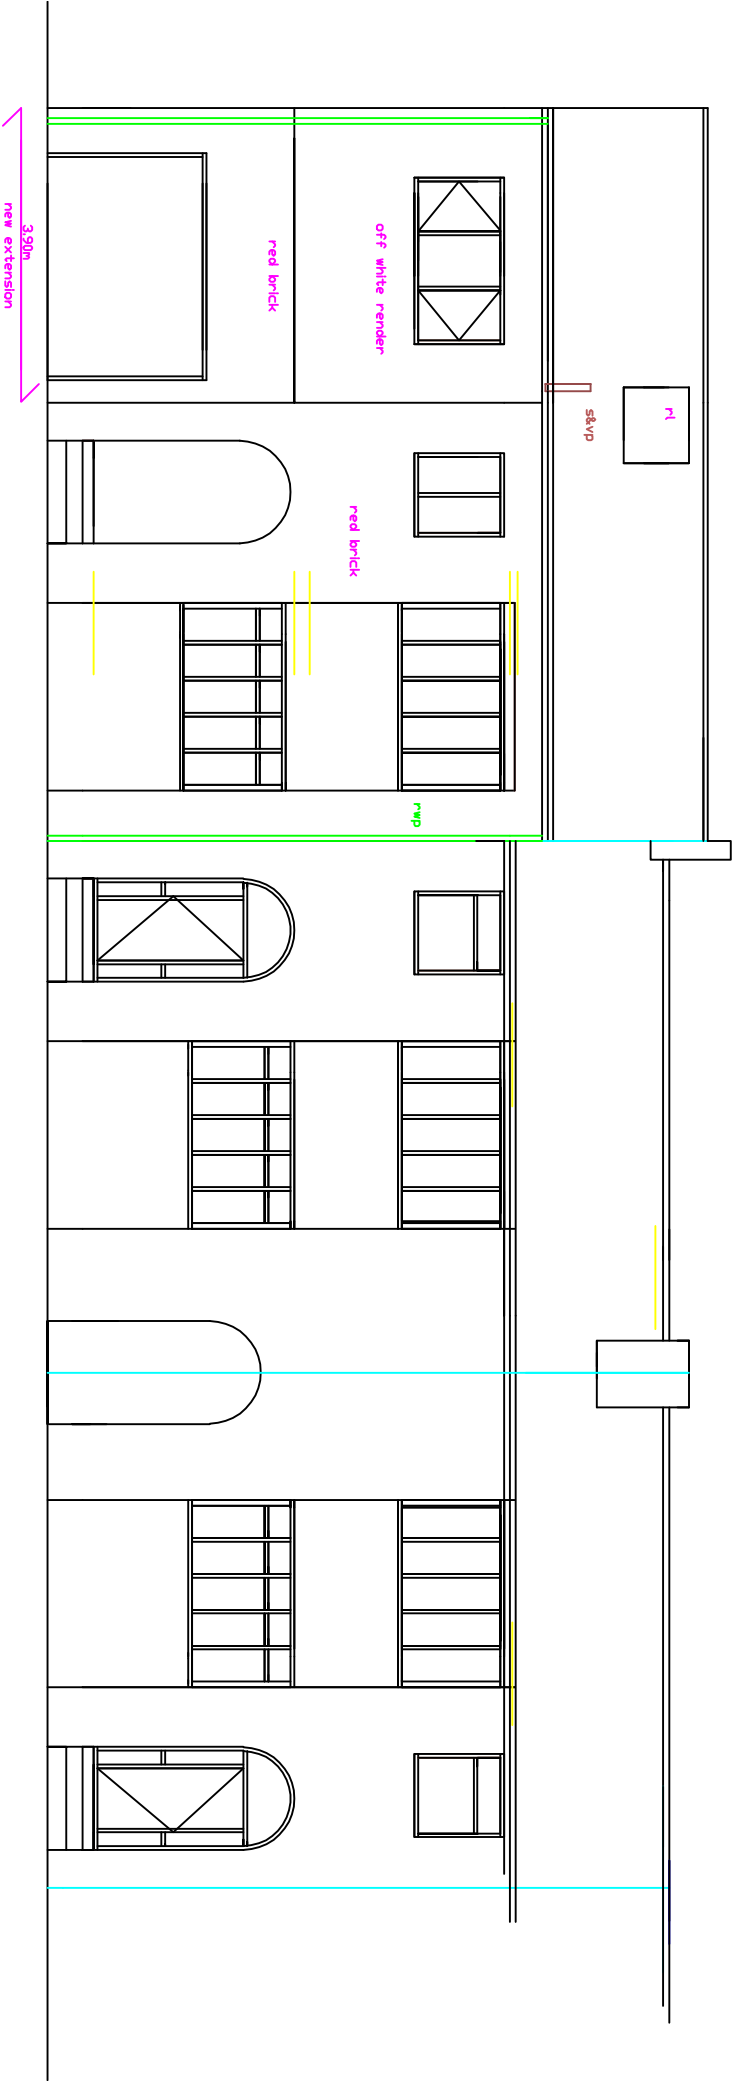

PROPOSED STREET SCHEME
1:100

DO NOT SCALE OF THIS DRAWING
TAKE ALL DIMENSIONS ON SITE
(builders' Note)
Do not start any works until
all the approvals have been
obtained.
Any discrepancy to be reported
to Plans Drawn as soon as
possible.

client:
**SIMON KING ,
S.MAYFAIR GROVE,
WHITEFIELD ,
BURY,
M45 6BQ,**

drawing title:
**PROPOSED REAR AND SIDE
DOUBLE AND SINGLE REAR
SINGLE STOREY EXTENSION
RAISE ROOF LINE
BURY MET BOROUGH
COUNCIL
BUILDING CONTROL
APPLICATION**

PLANS DRAWN
tel.no 07952934281
07856609593
email Bawinterbottom
@aol.com
www.plansdrawn.org