

Location Plan North Point

The contractor must verify all dimensions on site before commencing any work orabrication drawings. If this drawing exceeds the quantities taken in any way GTA North are to be informed before the work is initiated. Only figured dimensions are to be taken from this drawing. Do not scale off this drawing. Drawings are based on Ordnance Survey and / or existing record drawings- design and drawing content is subject to detailed Site Survey, Structural Survey, Site Investigations, Planning and Statutory Requirements and Approvals. Authorised reproduction from Ordnance Survey Map with Permission of the Controller of Her Majesty's Stationary Office. Crown Copyright reserved. GTA North Limited Copyright. Guy Taylor Associates s a trading name of GTA North Limited.

Drawing Notes:




Proposed East Facing Elevation

1 : 50




Proposed South Facing Elevation

1 : 50

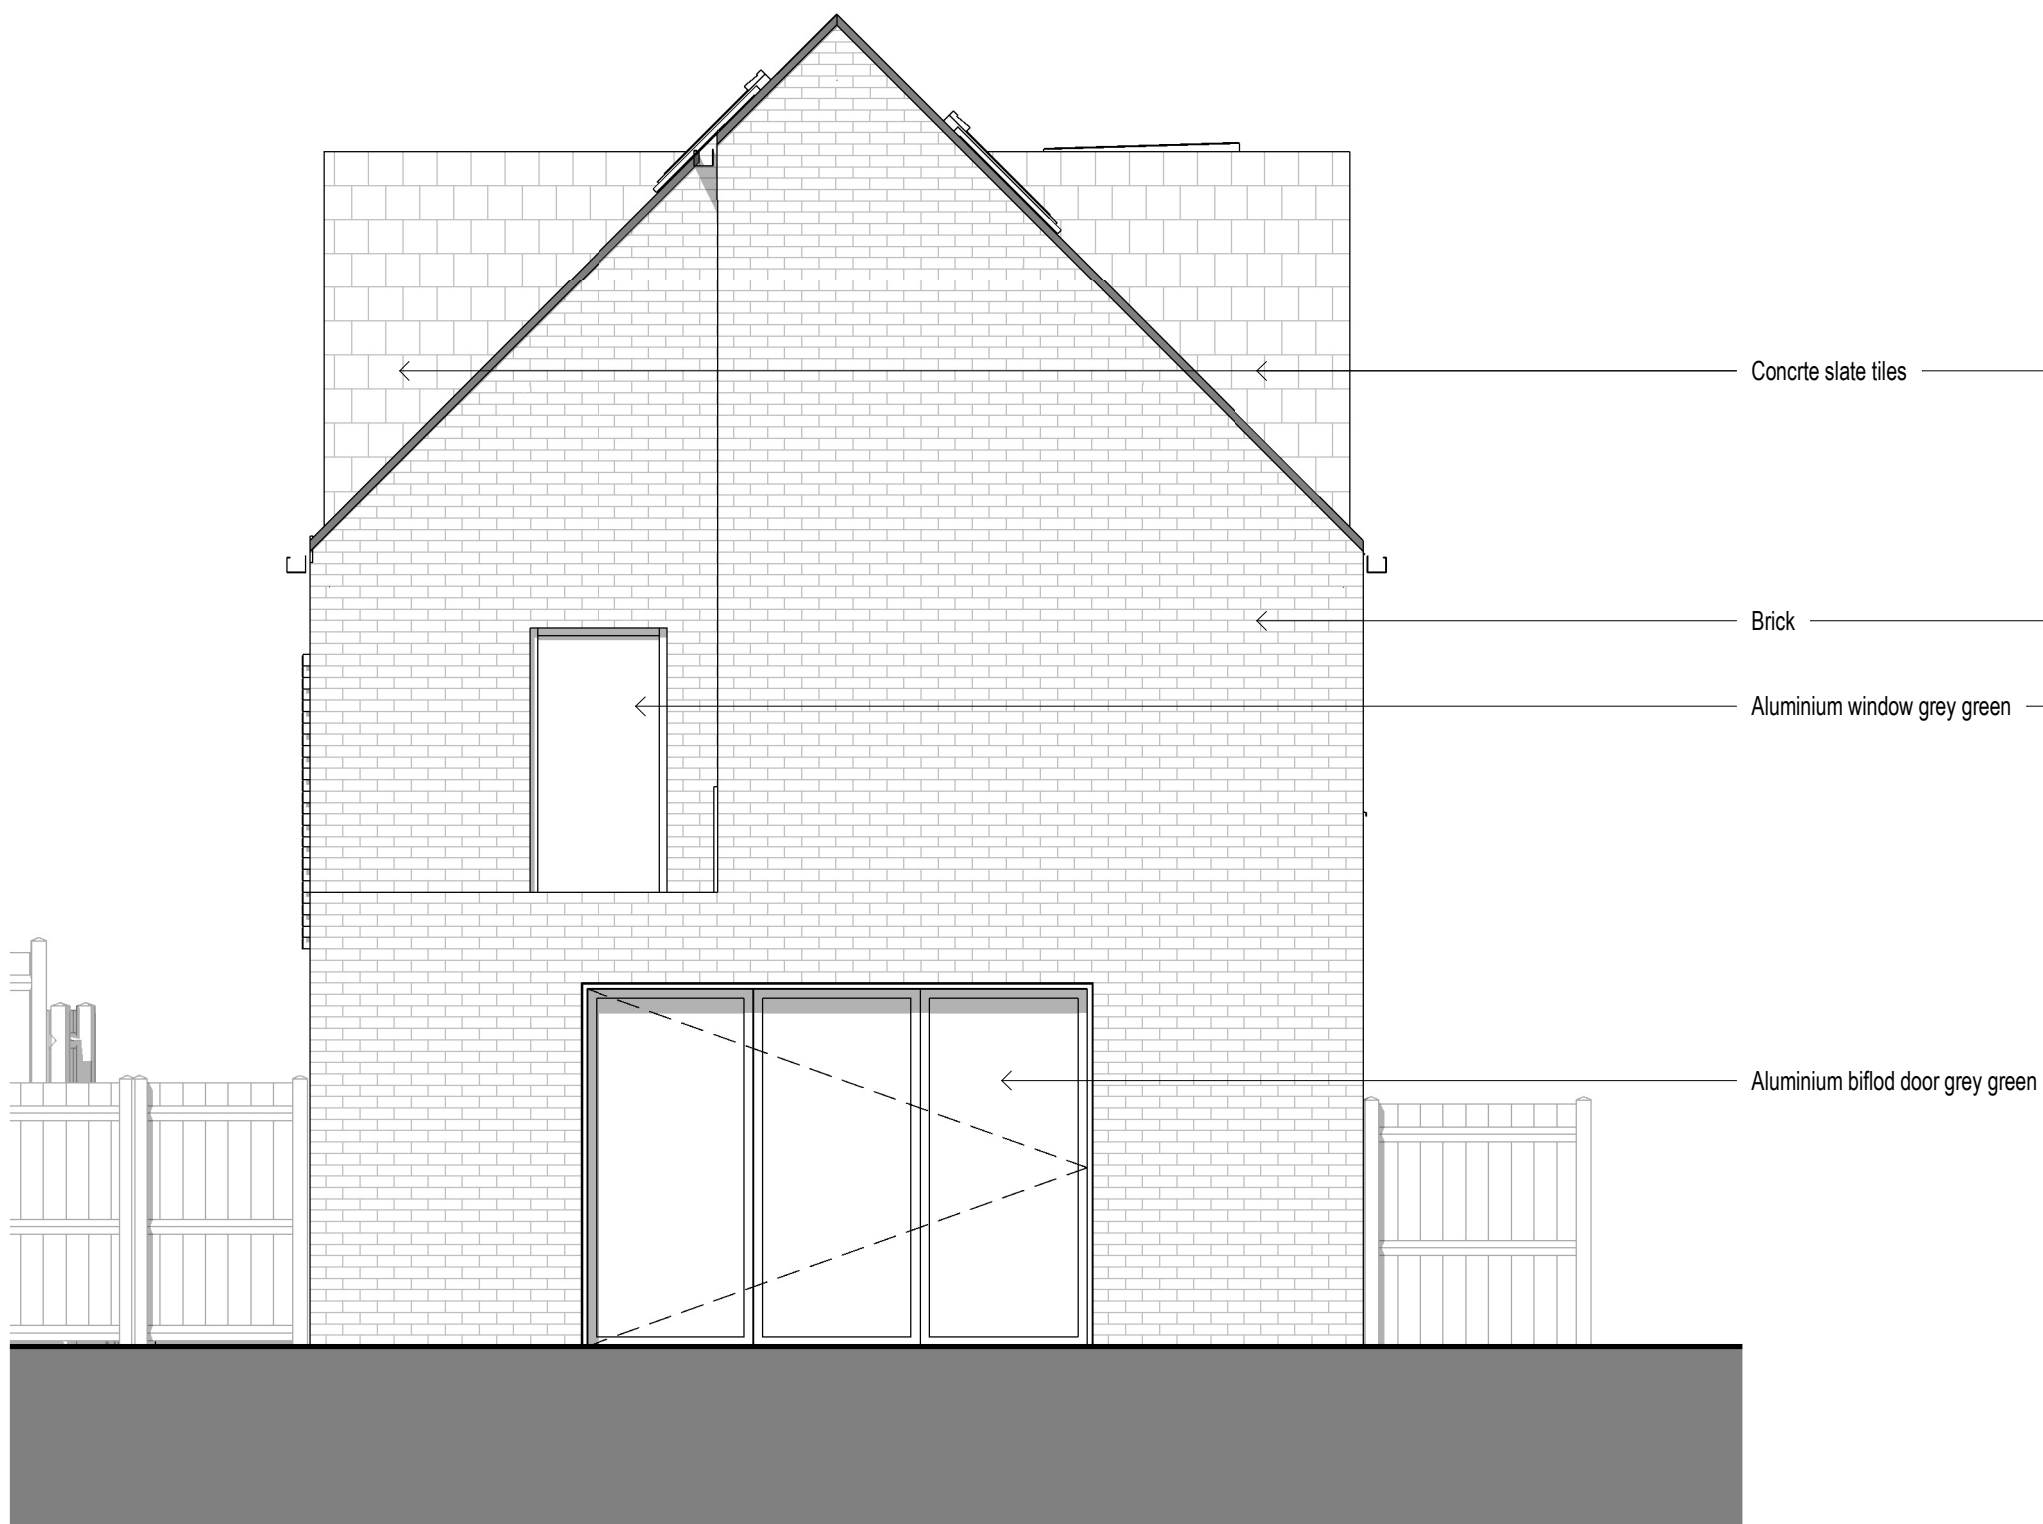

Proposed North Facing Elevation

1 : 50

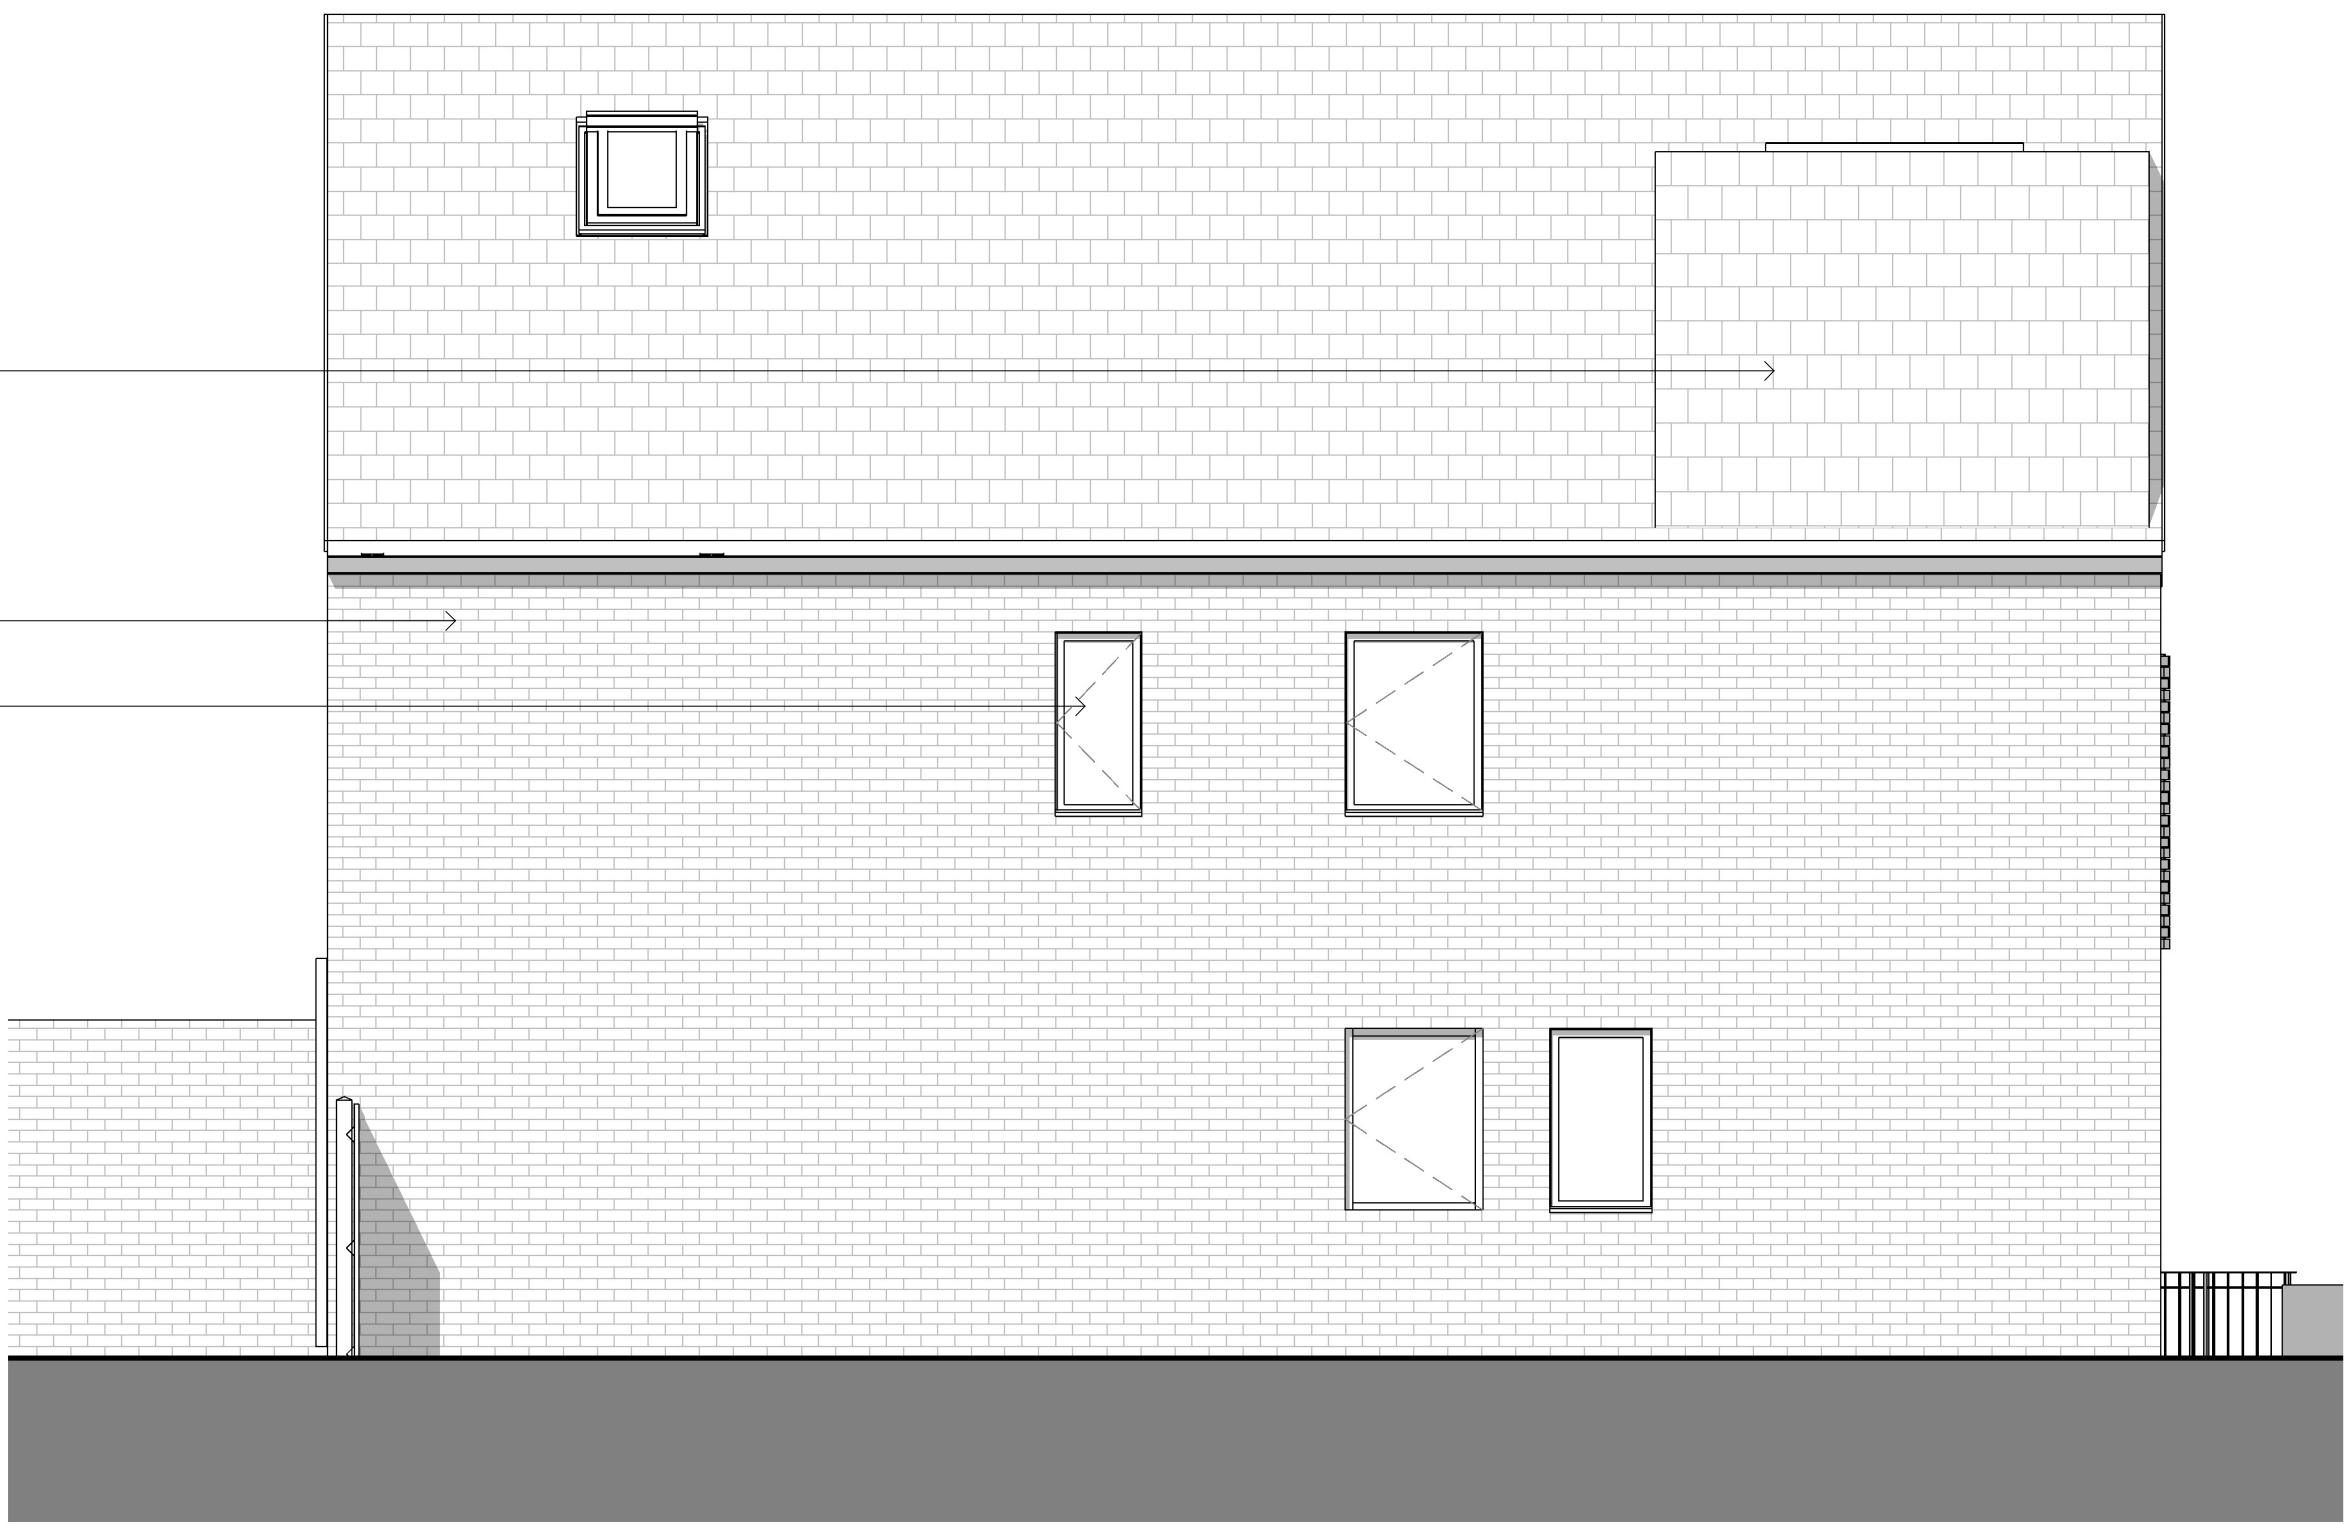

Proposed West Facing Elevation

1 : 50

Rev:	Description:	Revised By:	Issue Date:
P2	PLANNING ISSUE	AM	
P3	PLANNING ISSUE	JS	
P4	DORMER MATERIAL CHANGE	JS	24/07/19
P5	DORMER MATERIAL CHANGE	AM	06/10/20

Project:
99A DUNDEE LANE, BURY

Drawing Title:
PROPOSED ELEVATIONS

Scale: 1 : 50@A1 Original Issue Date:
Original Drawn By: CSB Original Checked by:

Drawing Number: 18-0055-20-101 Revision: P5

Reason For Issue:
PLANNING

Trafalgar House
5-7 High Lane, Chorlton, Manchester M21 9DJ
T: 0161 826 1042 M:07914 402 101
manchester@guytaylorassociates.co.uk
www.guytaylorassociates.co.uk

