
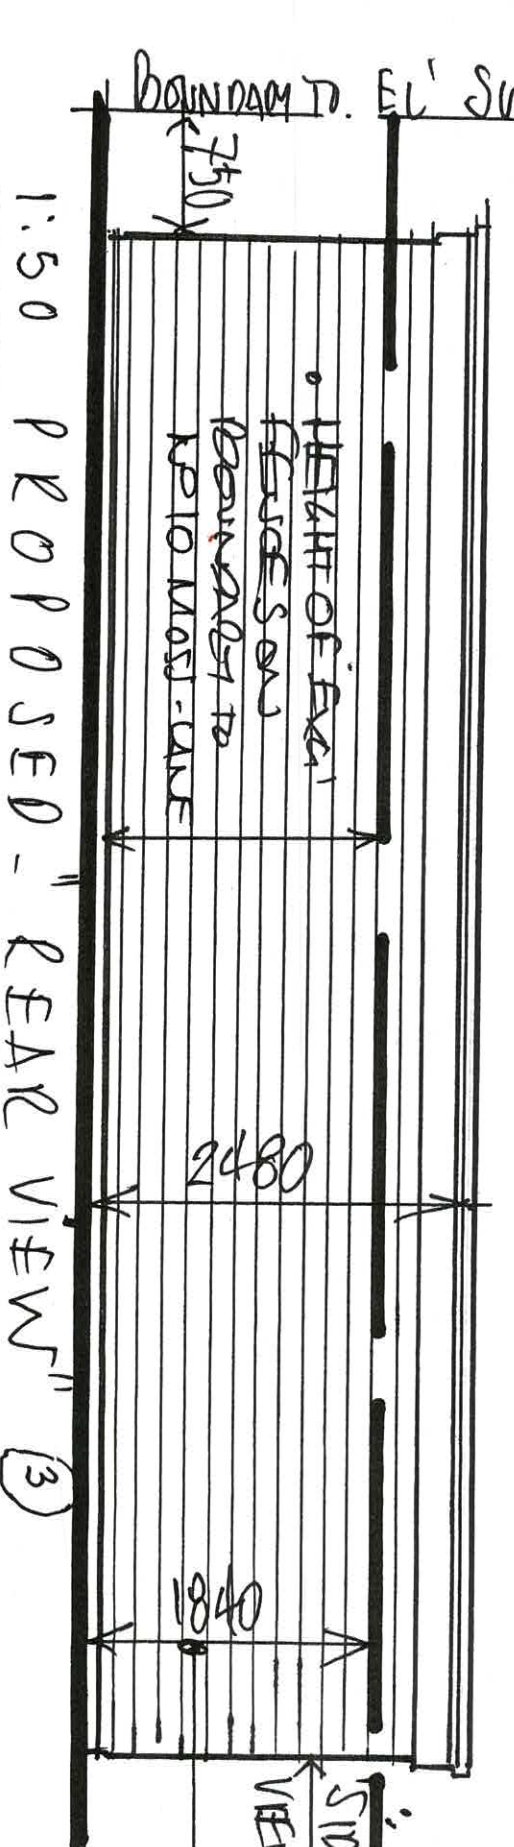
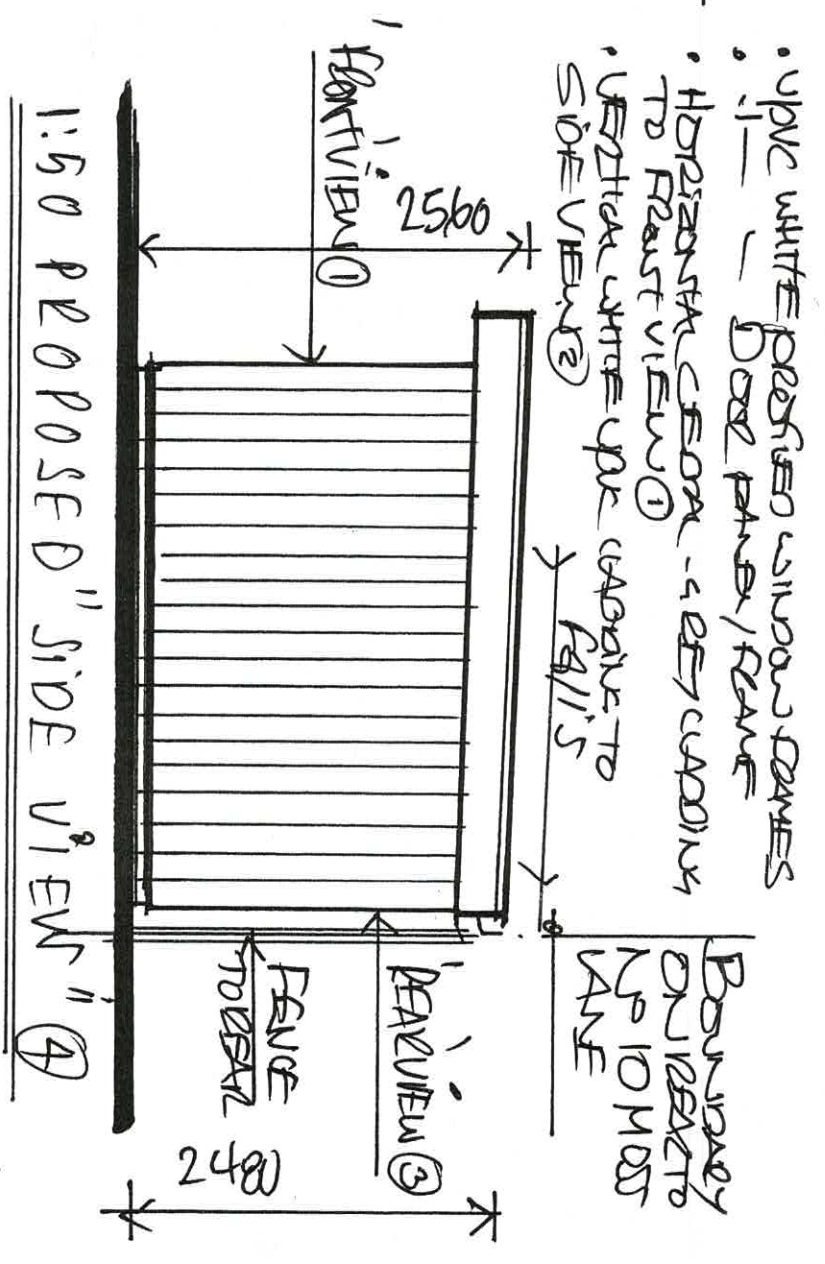
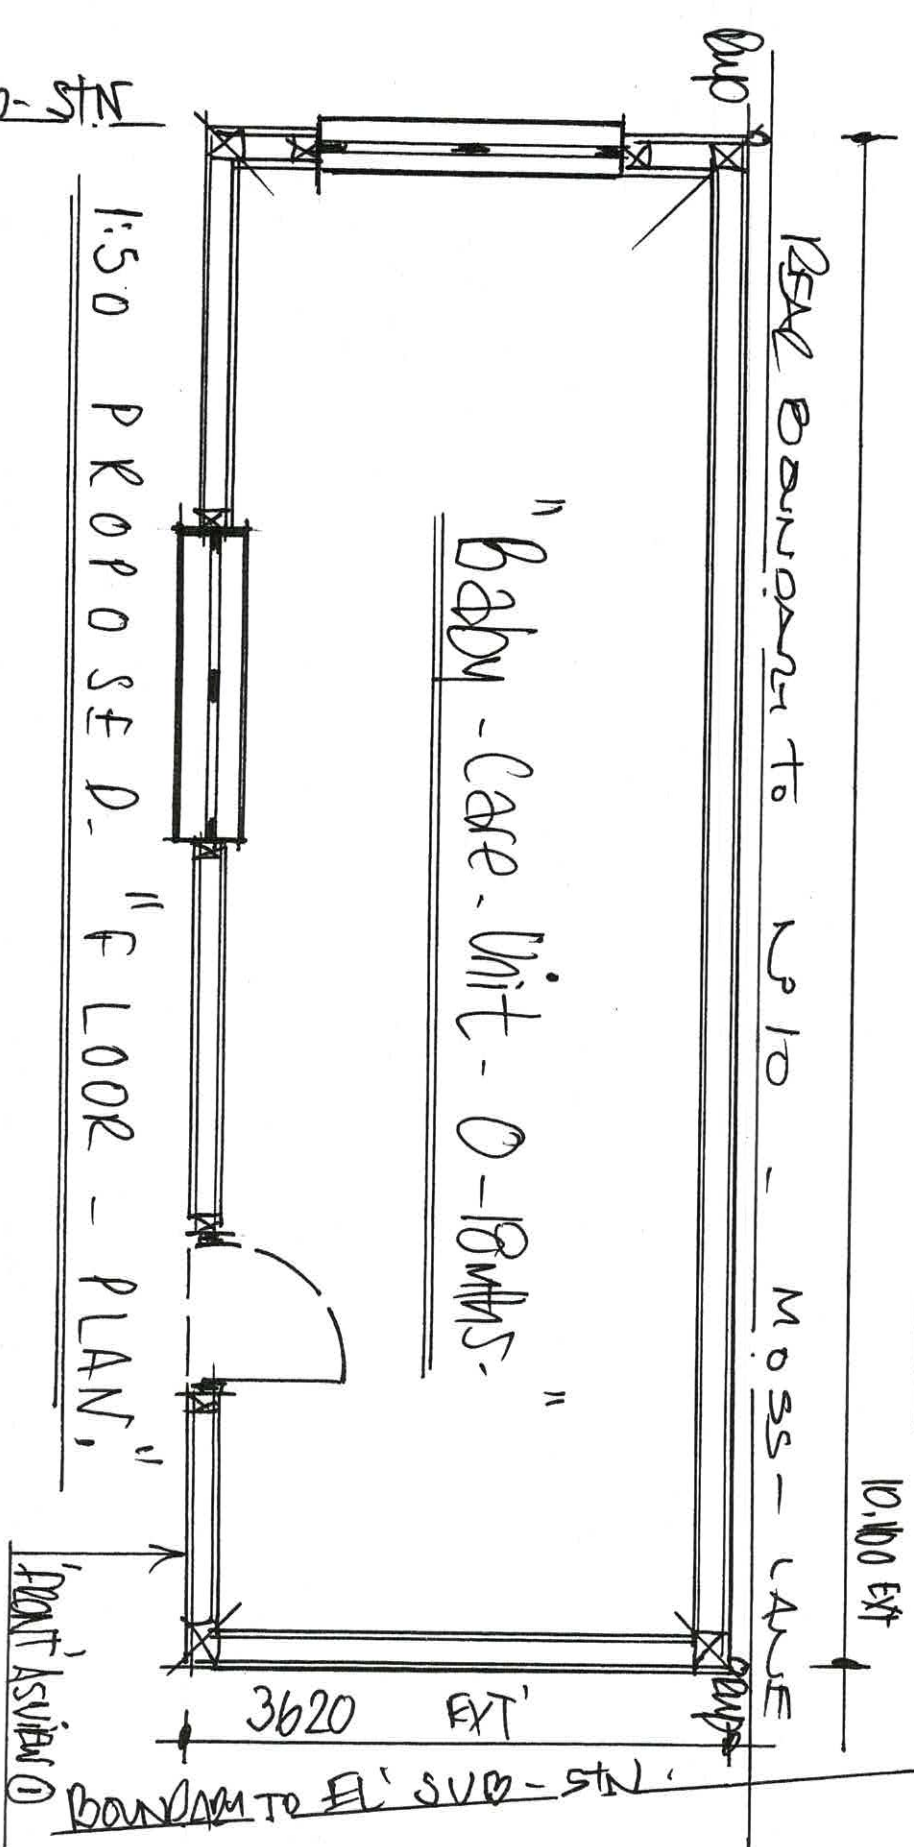
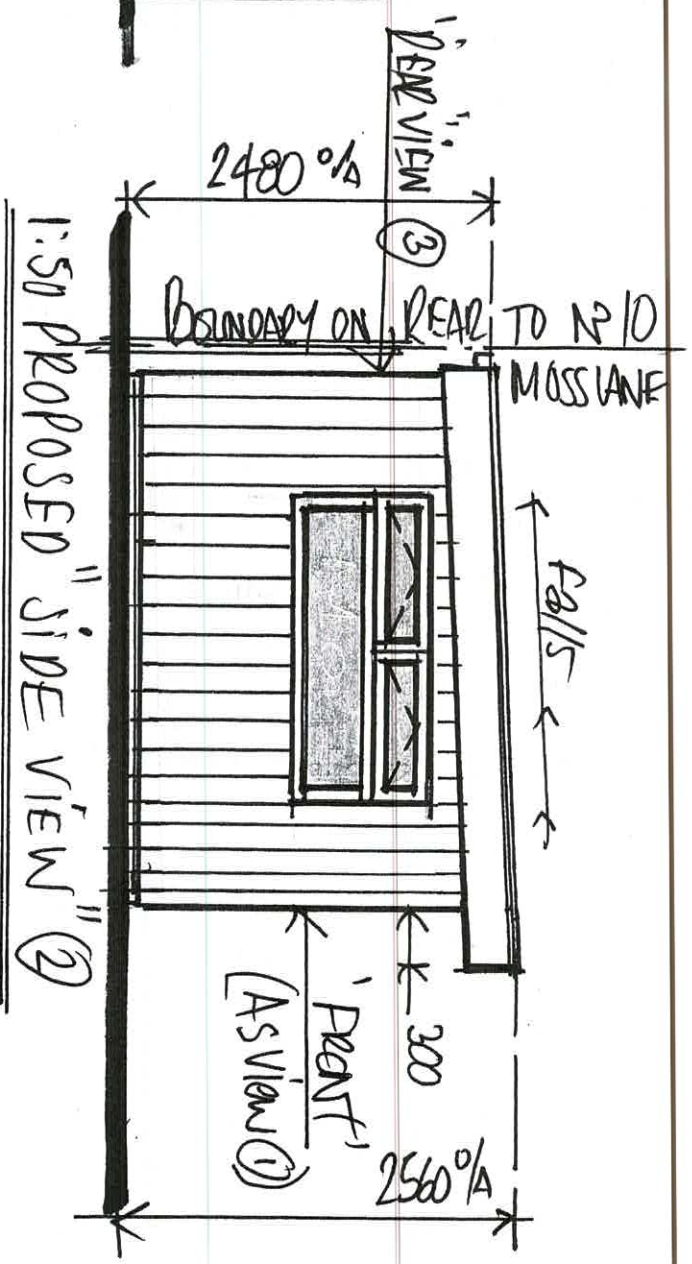


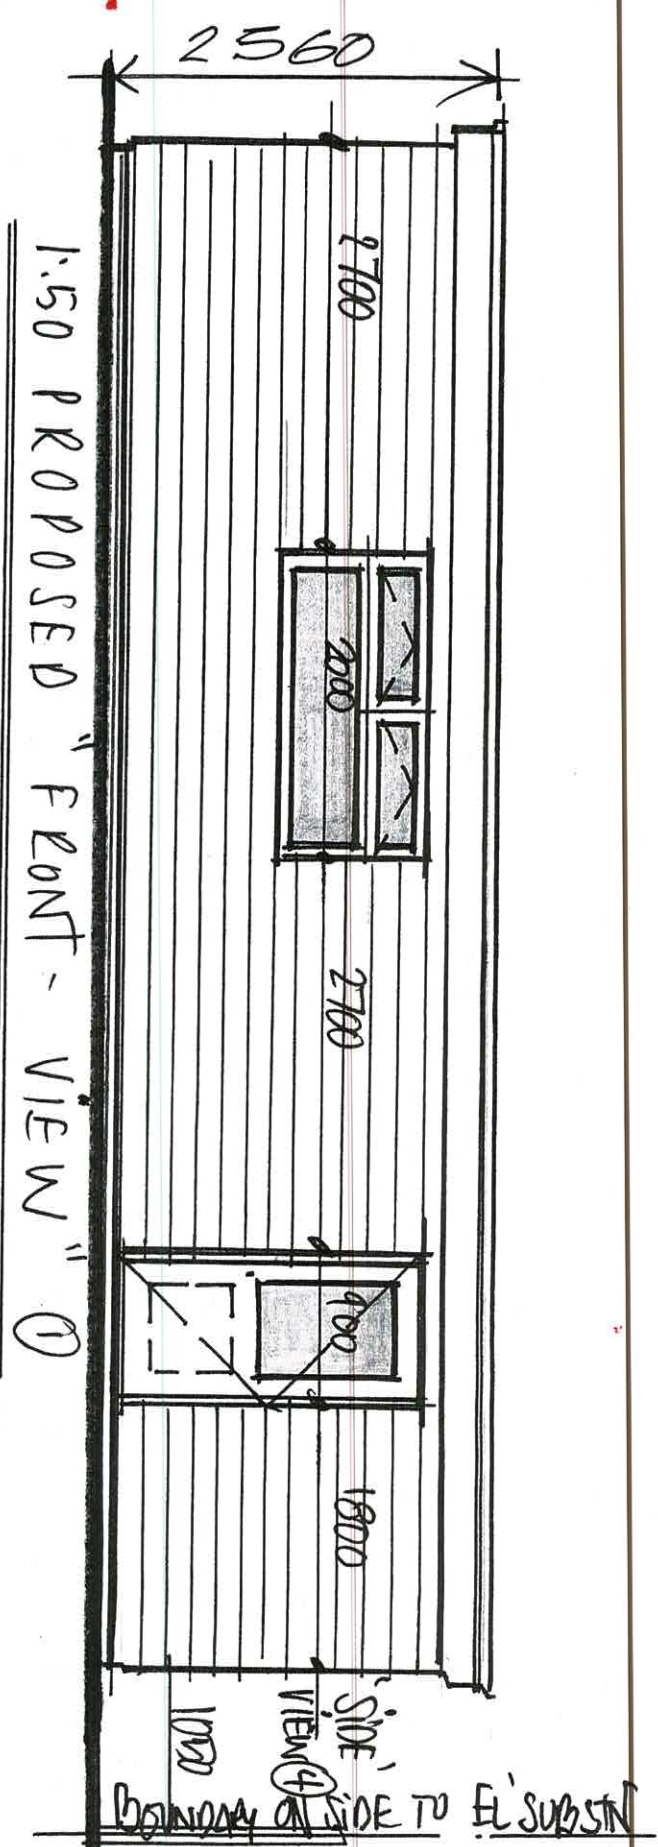

• THE PROPOSED DEACUED OUT-BUILDING - WOULD QUALIFY AS CLASS F REAR DEVELOPMENT IN THE REAR CURTAGE OF A DOMESTIC - SUBURBAN PROPERTY WITH A HEIGHT < 2.5m within 2m of A BOUNDARY etc.

• UPVC WHITE PRESSED WOOD GRAMES

• 1 - DOOR PANEL / REAR

• HORIZONTAL CLASH - 4 REF CARPONS TO REAR VIEW (1)

• VERTICAL WHITE UPVC CARPONS TO SIDE VIEW (2)

• BOUNDARY ON REAR TO N/10 MOSS LANE

• FENCE TO REAR