


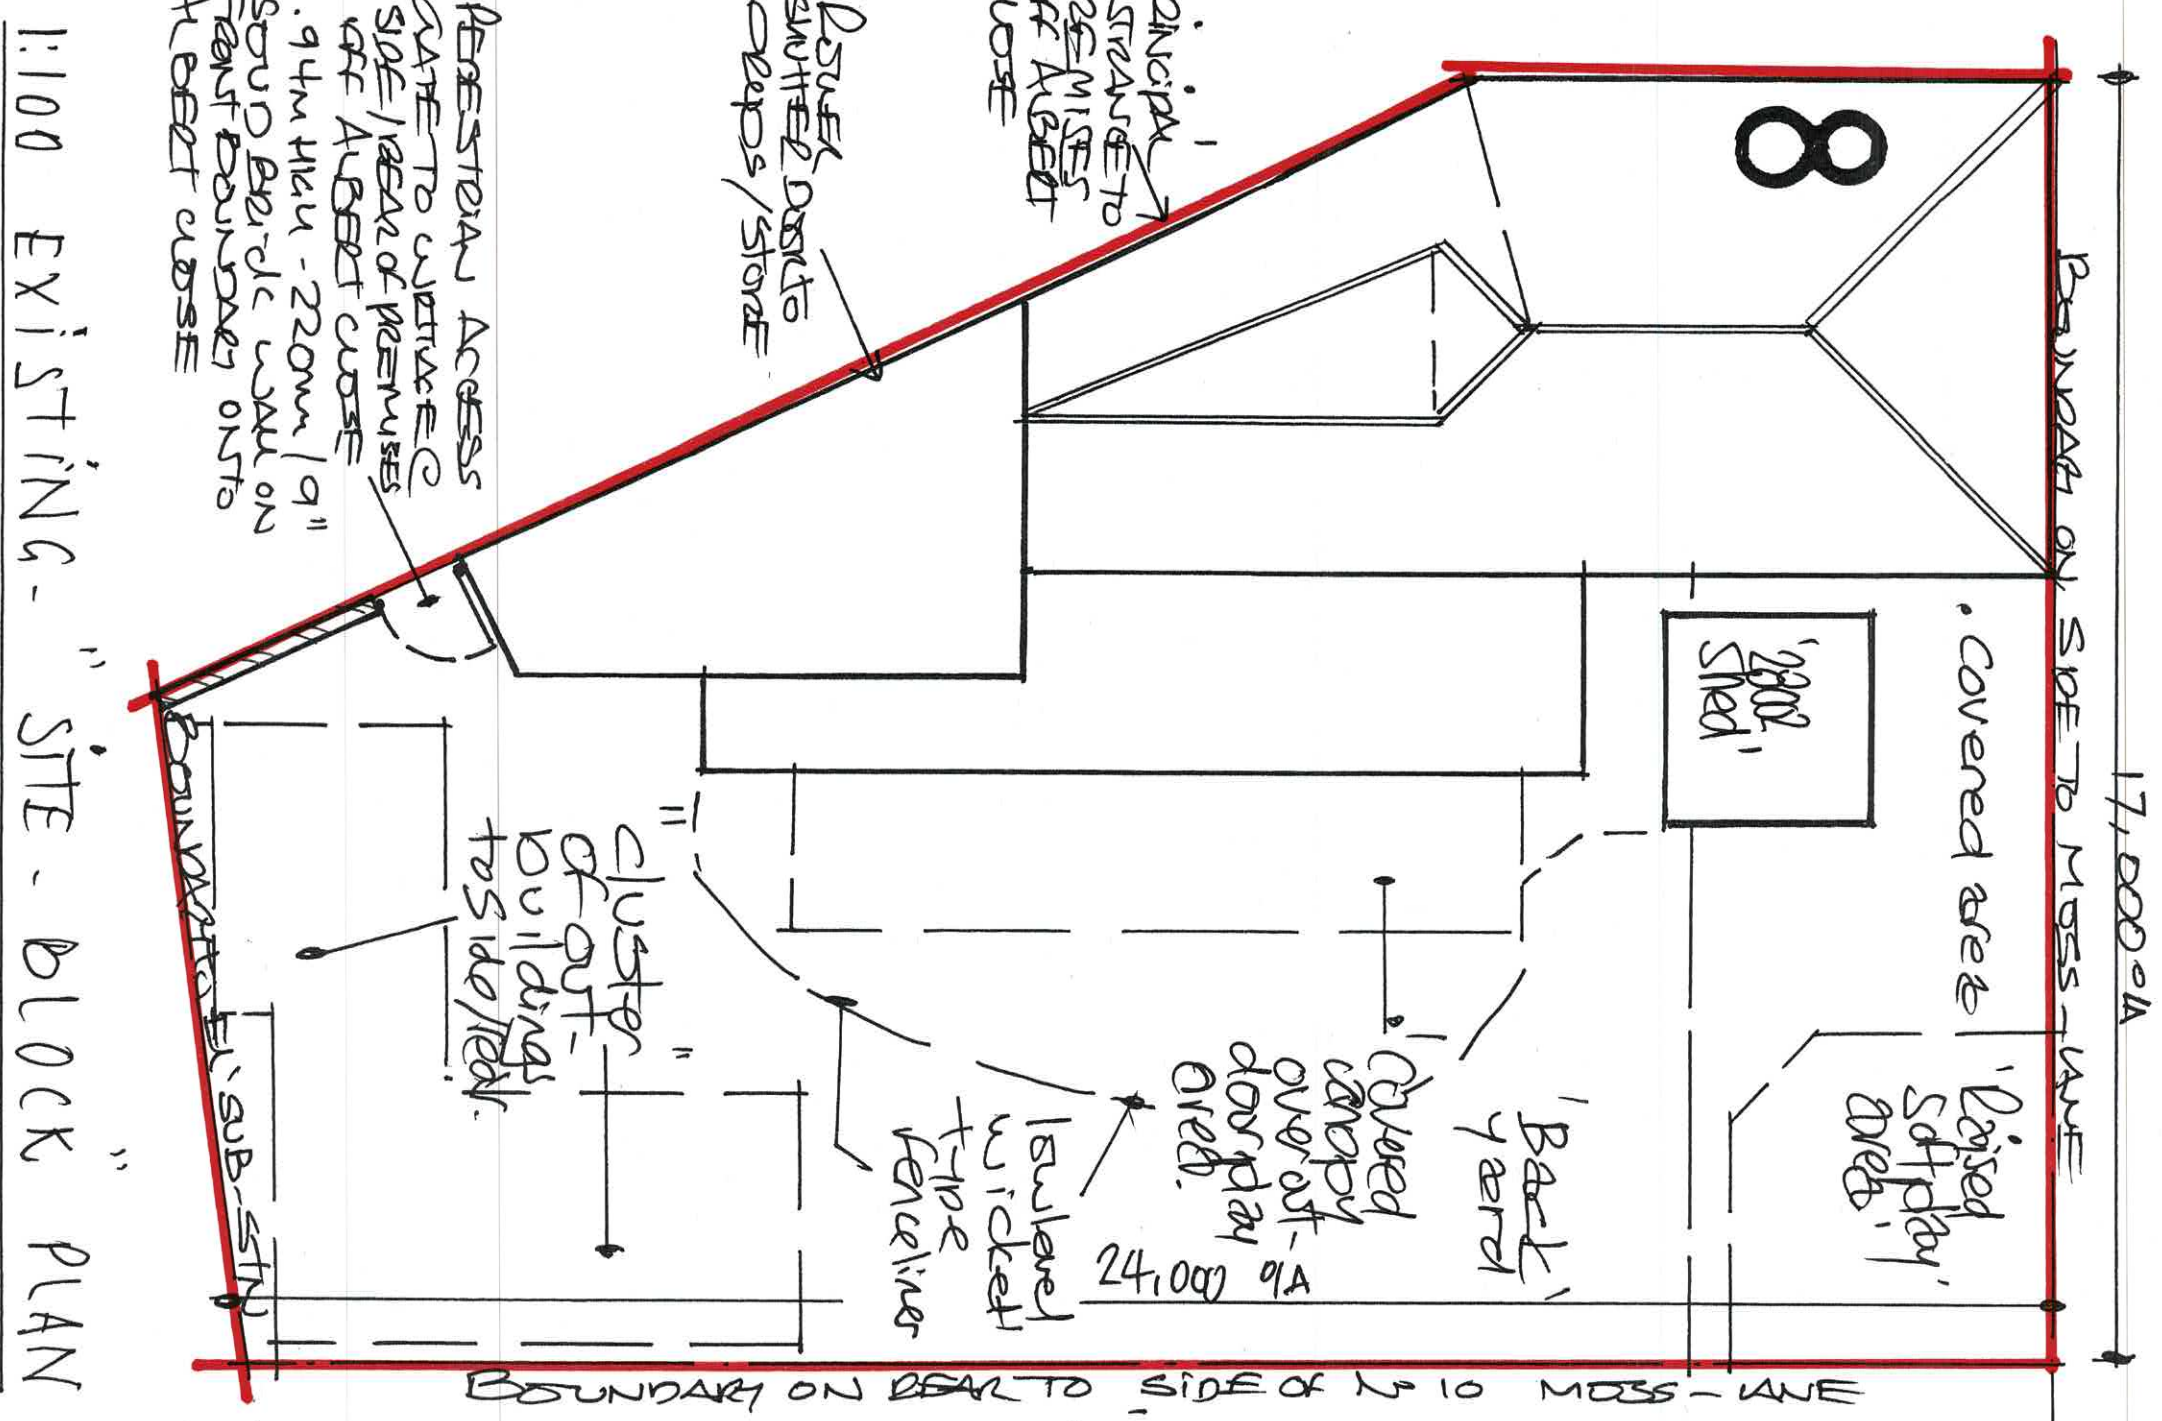

1:100 Existing - "SITE BLOCK PLAN"

Sept 2023

DRGN^o 1

ADDRESS:-

"Bright-starts-Nursery",
 No. 8. Moss-Lane,
 Whitefield,
 Manchester,
 M45 8DY.

GENERAL-NOTES:-

- THESE PLANS, DETAILS AND DRAWINGS HAVE BEEN PRODUCED. DETAILED AND DRAWN FOR THE SOLE PURPOSES OF APPLYING TO BURY - COUNCIL'S PLANNING DEPT IN ORDER TO APPLY FOR THE PLANNING AND NECESSARY RETROSPECTIVE PLANNING PERMISSION TO RE-USE A DETACHED OUT-BUILDING, SINCE STOREY STRUCTURE FOR USE AS A BABY-DAY-CARE UNIT FOR 0 to 18 MONTHS AND IANITY TO THE USE OF THE EXISTING PREMISES AS A CHILDREN'S DAY-CARE NURSERY, BEFORE FOR THE SCHOOL CHILDREN ONLY.
- BURY COUNCIL'S PLANNING SUBORDINATE OFFICER, MR PAUL BRIGHT ADVISED THE APPLICANTS OF THEIR REQUIREMENTS TO APPLY FOR/OBTAIN RETROSPECTIVE PLANNING PERMISSIONS ON 21st AUG '23.
- IF NO 8 MOSS LANE WAS CLASSIFIED AS A DOMESTIC PROPERTY THEN THE PROPOSED WORKS WOULD QUALIFY AS 'CLASSIFIED' DEVELOPMENT!... ETC.