BOUNDARY IN SIDE TO MOSS-LANE

BOUNDARY

BACK DOOR TO MAIN BUILDING.

'Raised-Soft play area.

DRIVE

FRONT

SIDE

8

10

13,000

Low-level-wicket fence.

3600

'SIDE' VIEW ②

3800

10,100

SIDE BOUNDARY

REAR OF

'REAR' VIEW ③

PRINCIPAL ENTRANCE TO PREMISES OFF ALBERT CLOSE

• ROLLER SHUTTER ACCESS TO PROPS-STORE

'FRONT' VIEW ①

• PROPOSED SINGLE STOREY DETACHED OUT-BUILDING TO REAR OF REAR PREMISES. (SEE DRG Nº 3)

• PEDESTRIAN ACCESS GATE TO CURTILAGE OFF ALBERT CLOSE

gate

FENCE

• STORAGE SHED


• BIN STORE AREA FOR REFUSE RECEPTICALS

REAR BOUNDARY TO EL' SUB-STATION/CAR-PARK

'SIDE' VIEW ④

REAR BOUNDARY

1:100 PROPOSED "SITE — BLOCK" PLAN

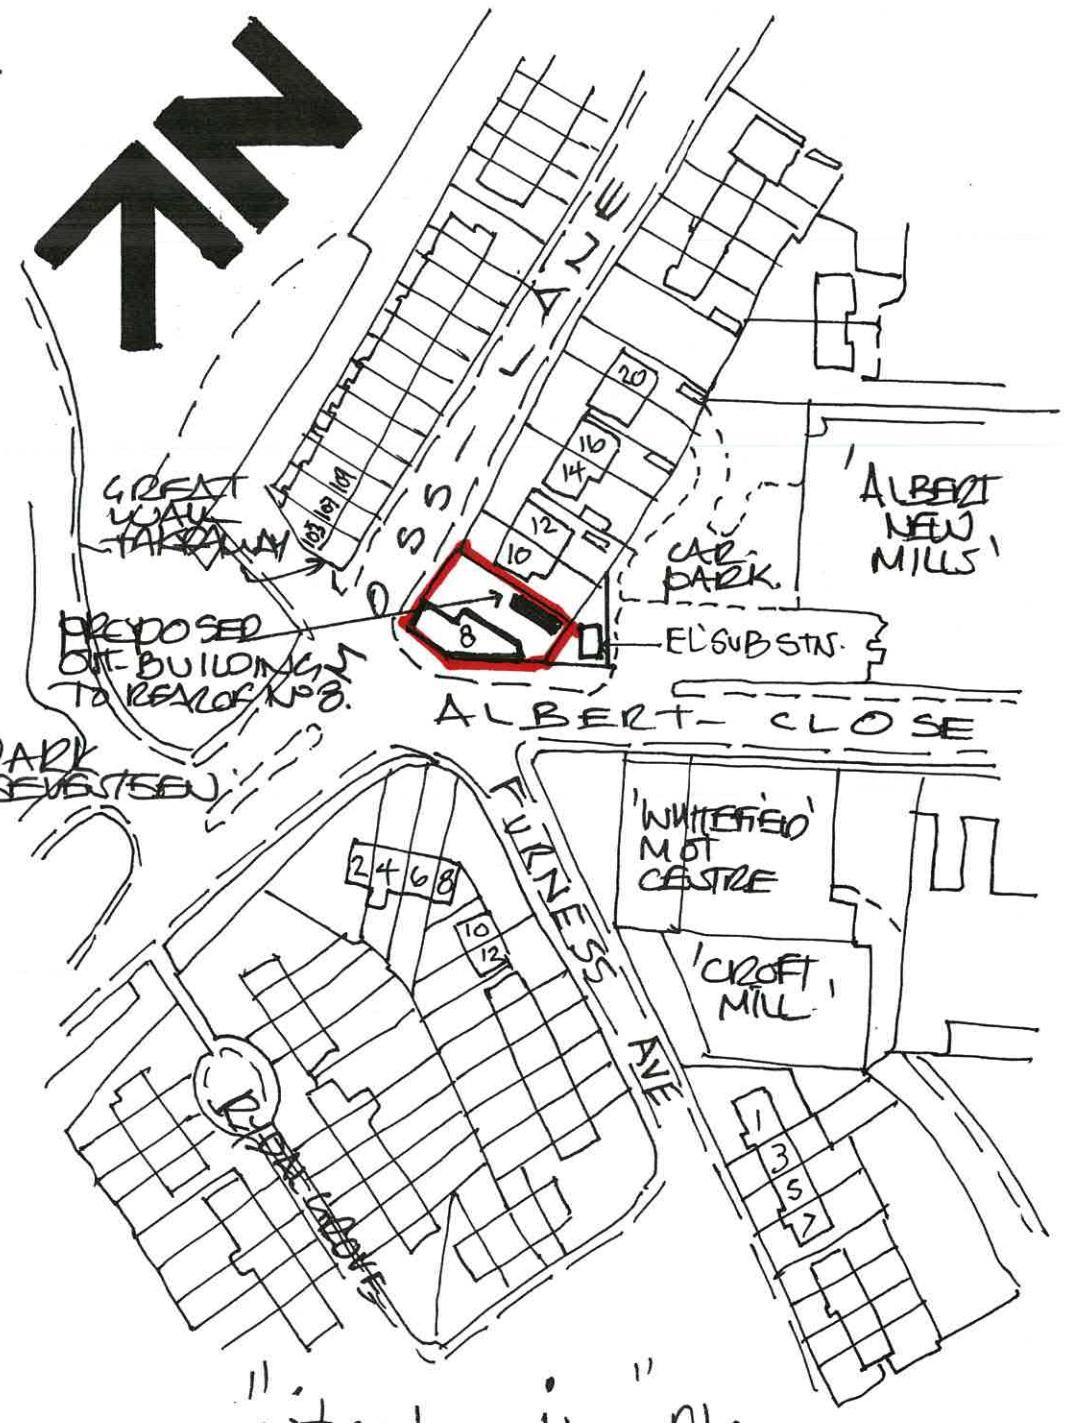


1:1250 site-location Plan

• REFER TO DRAWING Nº 3 FOR ALL FOUR ELEVATIONS of PROPOSED STRUCTURE FRONT, SIDE/S AND REAR VIEW'S ①, ② ③ & ④ @ SCALE 1:50.

DRG Nº 2