
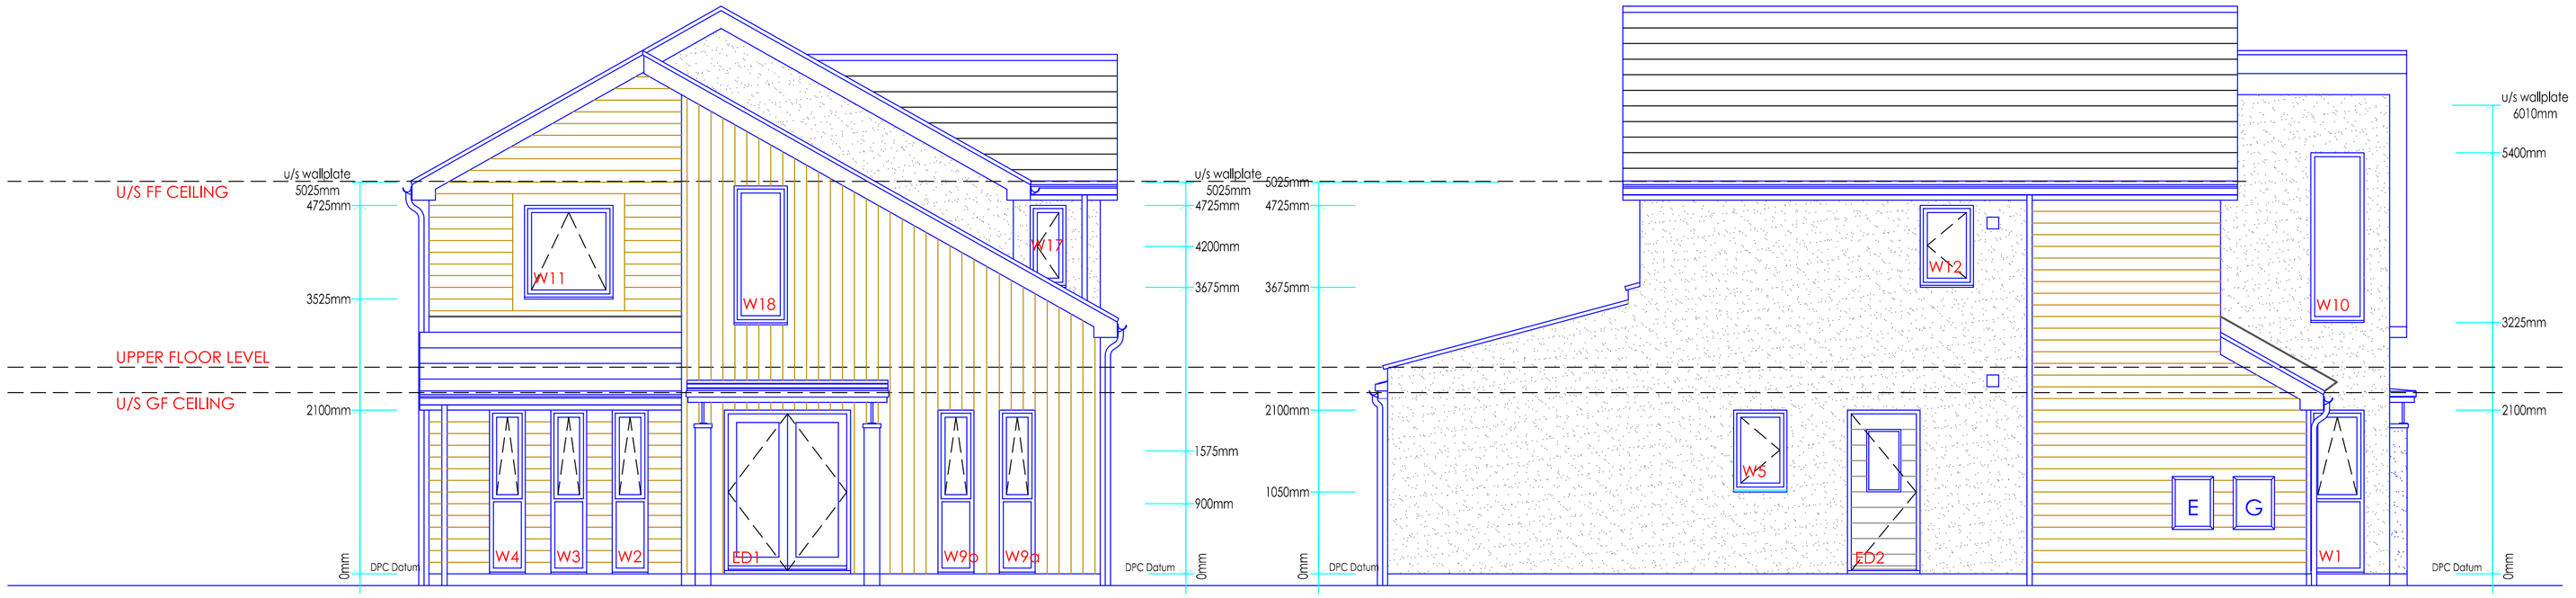



Front

Side

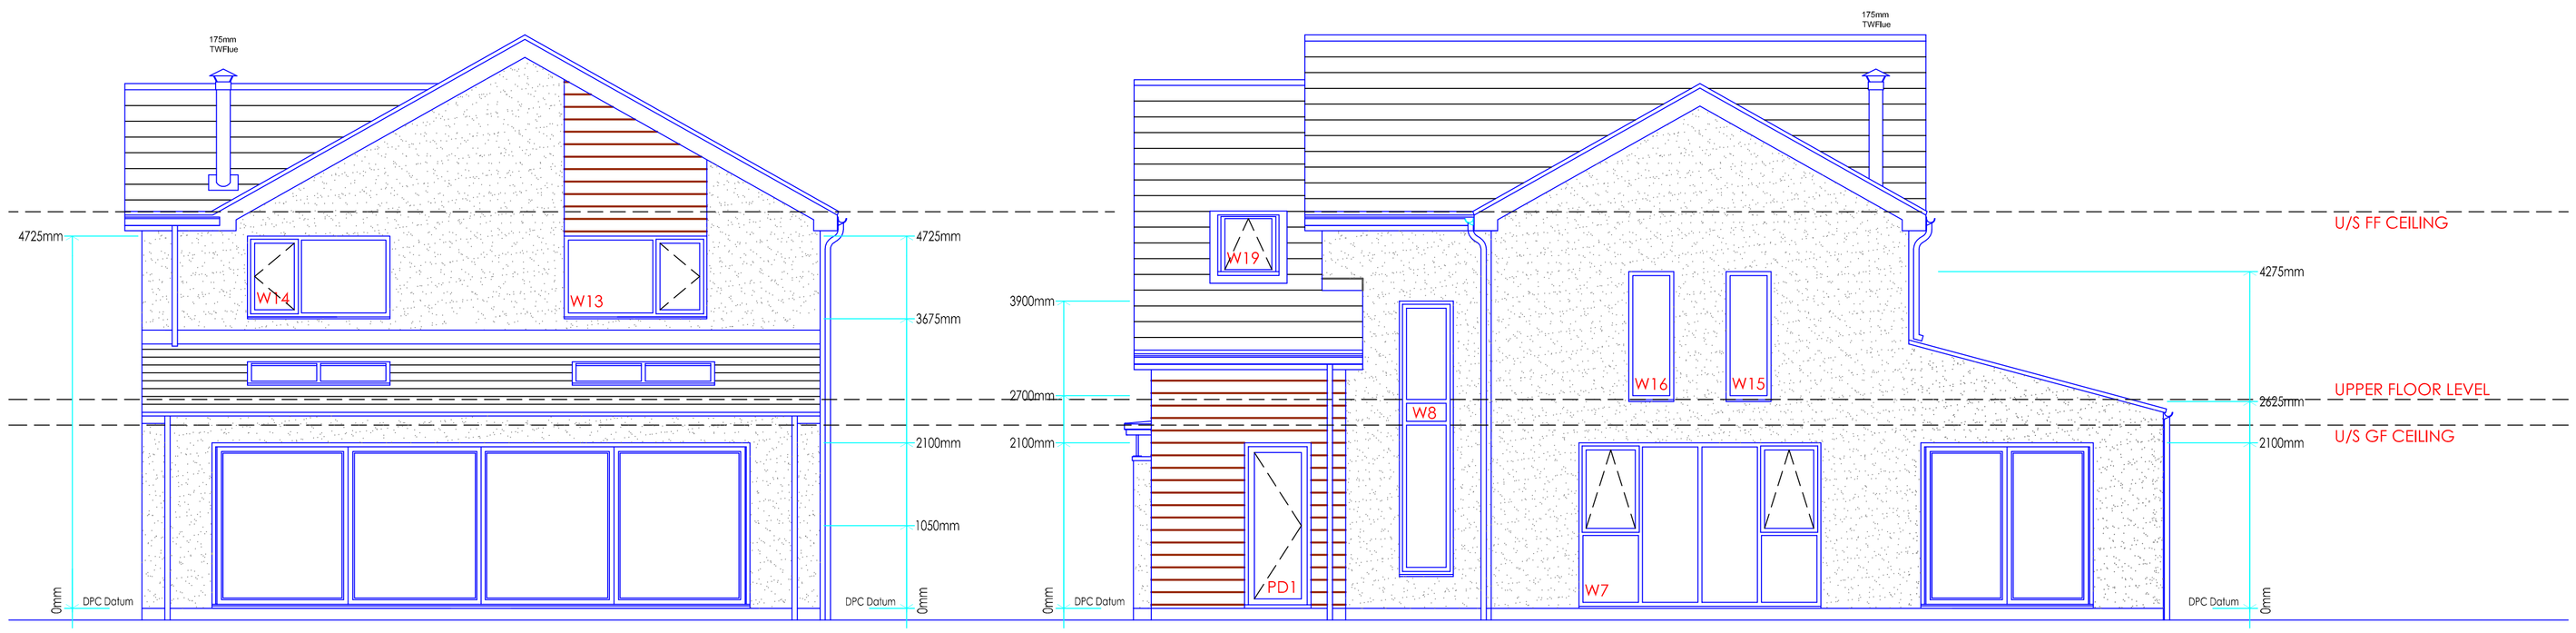


Rear

Side

This drawing and design concept is the property of PPY design. It should not be reproduced without written permission

2 Helmshore Road, Holcombe Village
Ramsbottom, Lancashire BL8 4PA

Gary Dearden BA(hons) DipArch RIBA
gary@ppy-design.co.uk www.ppy-design.co.uk
T. 01706 822731 M. 07712 669482

0 1 2 3 m

Dorothy Street
Ramsbottom
BL0 9QJ

scale 1:50 at A1
August 2021

DH3-04 Proposed Elevations

PPY design Ltd