




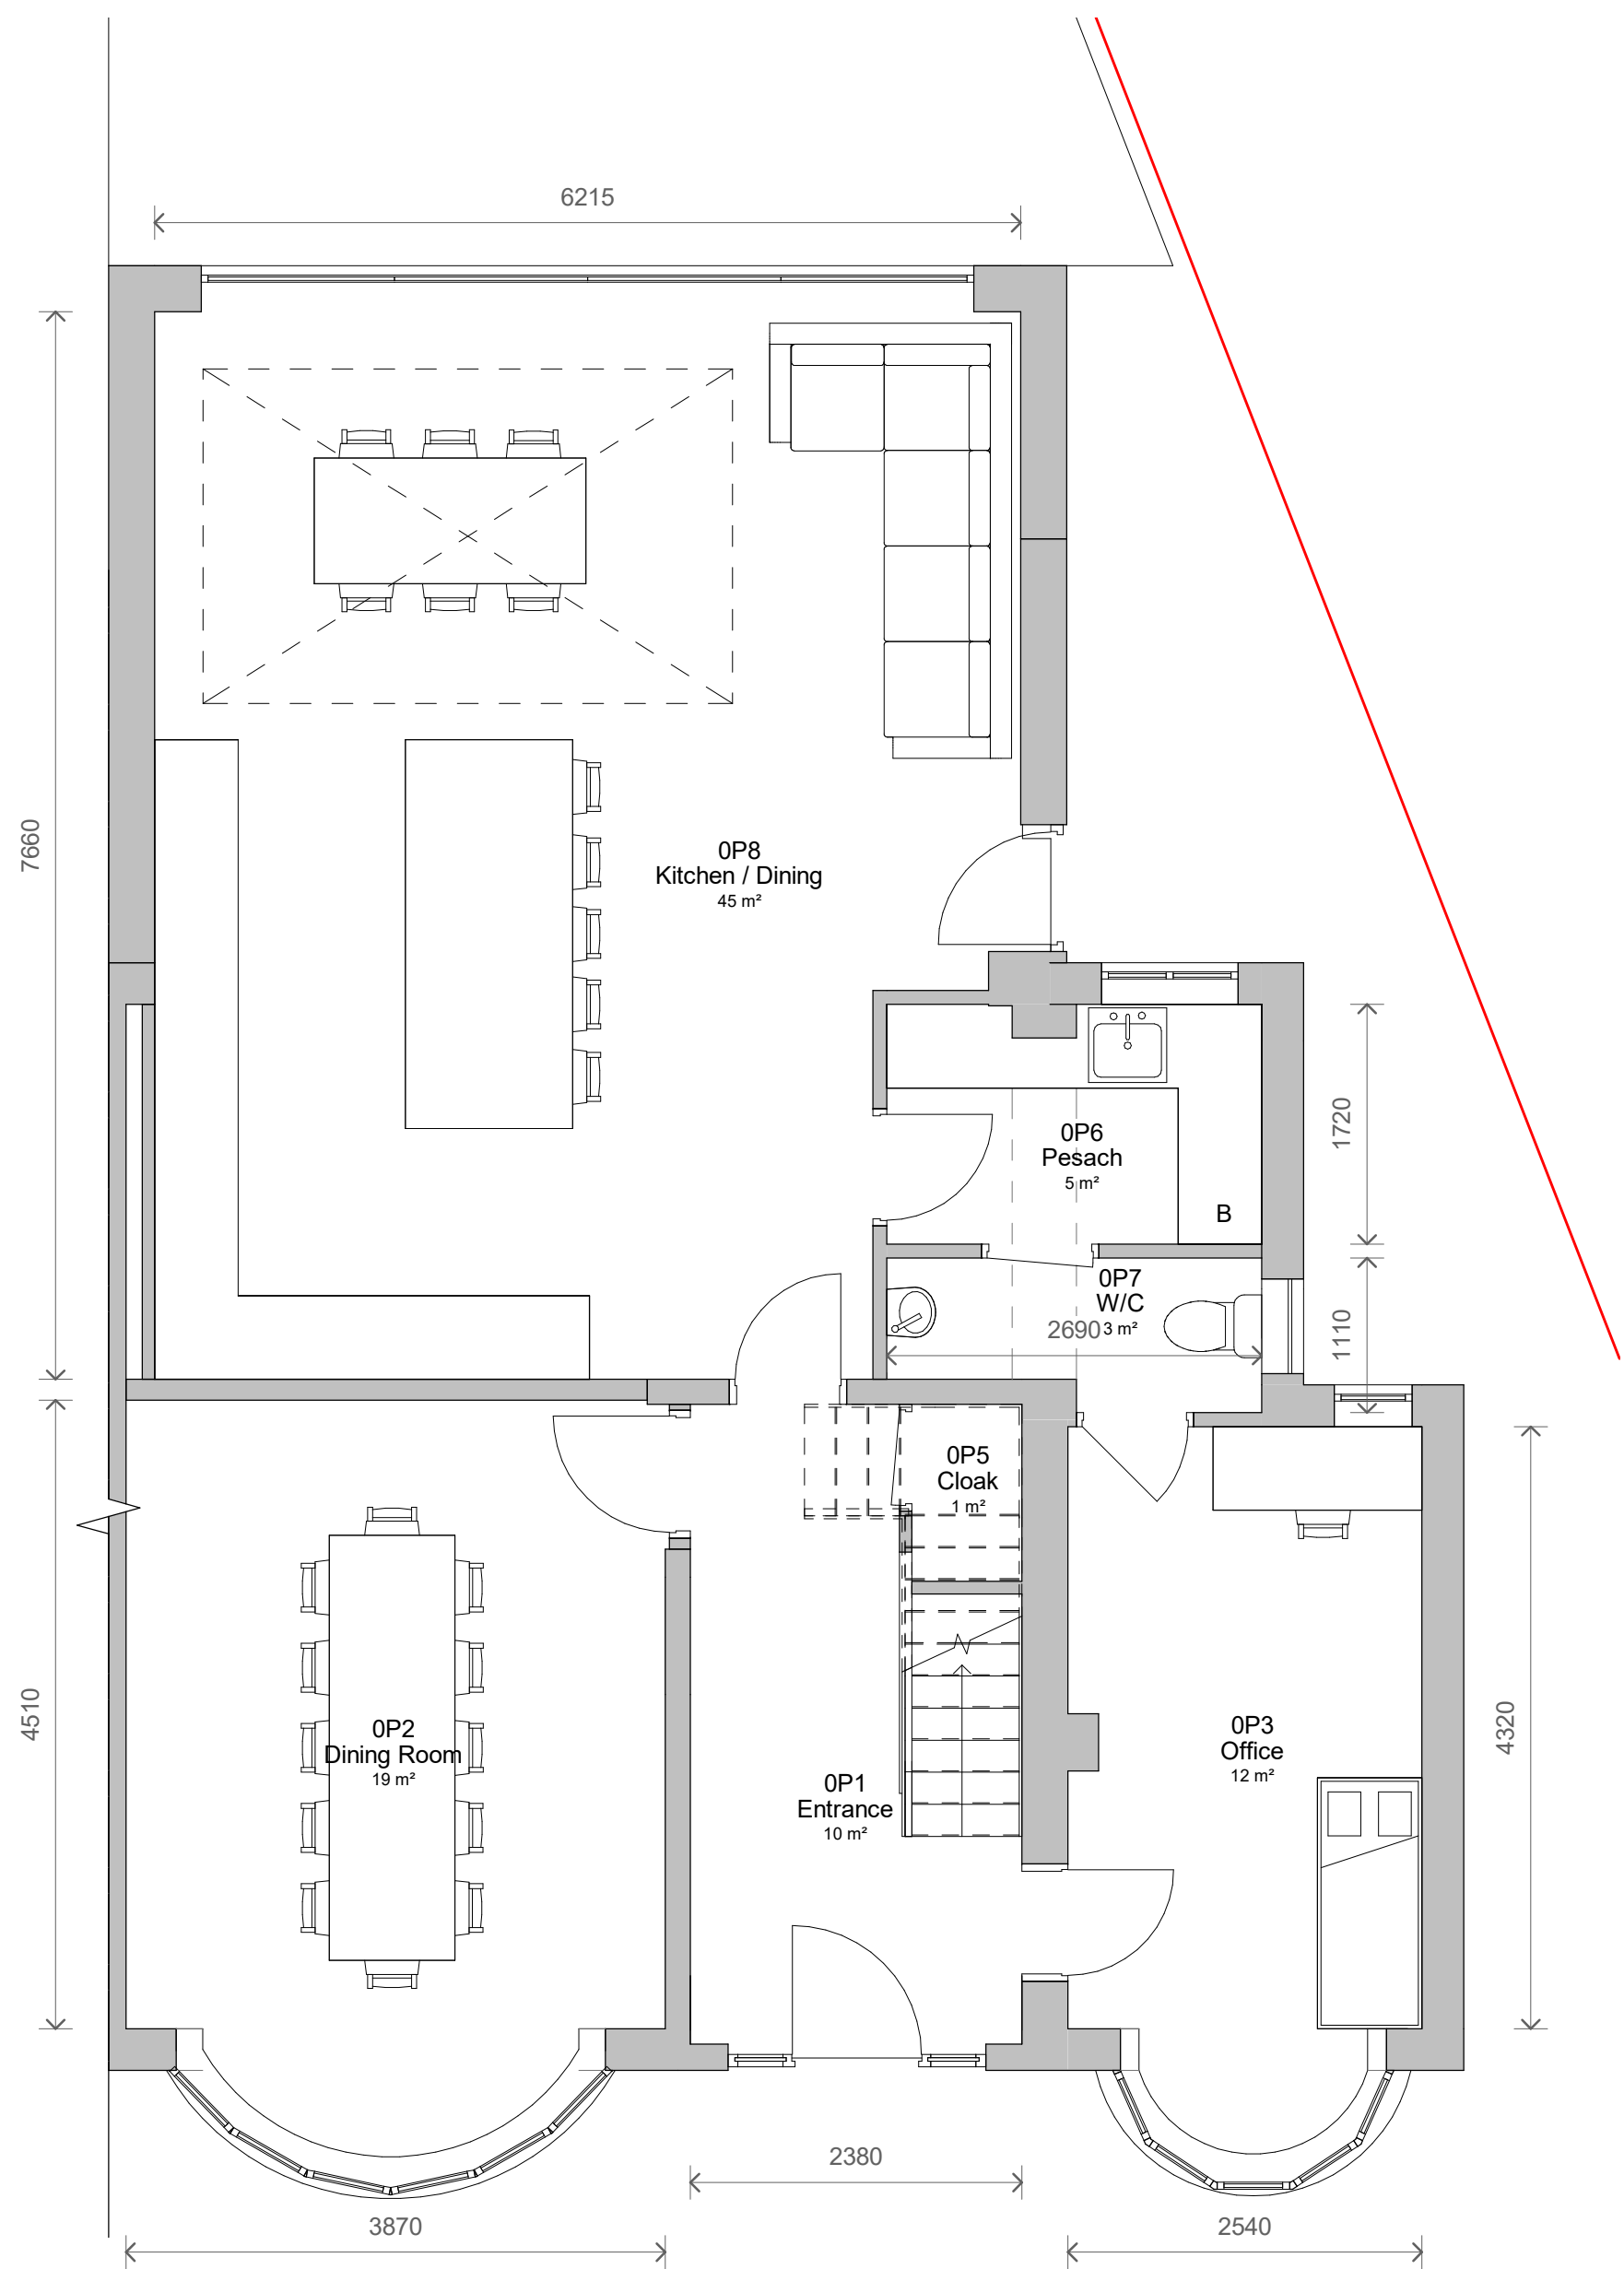


1 Level 0 - Proposed
1 : 50

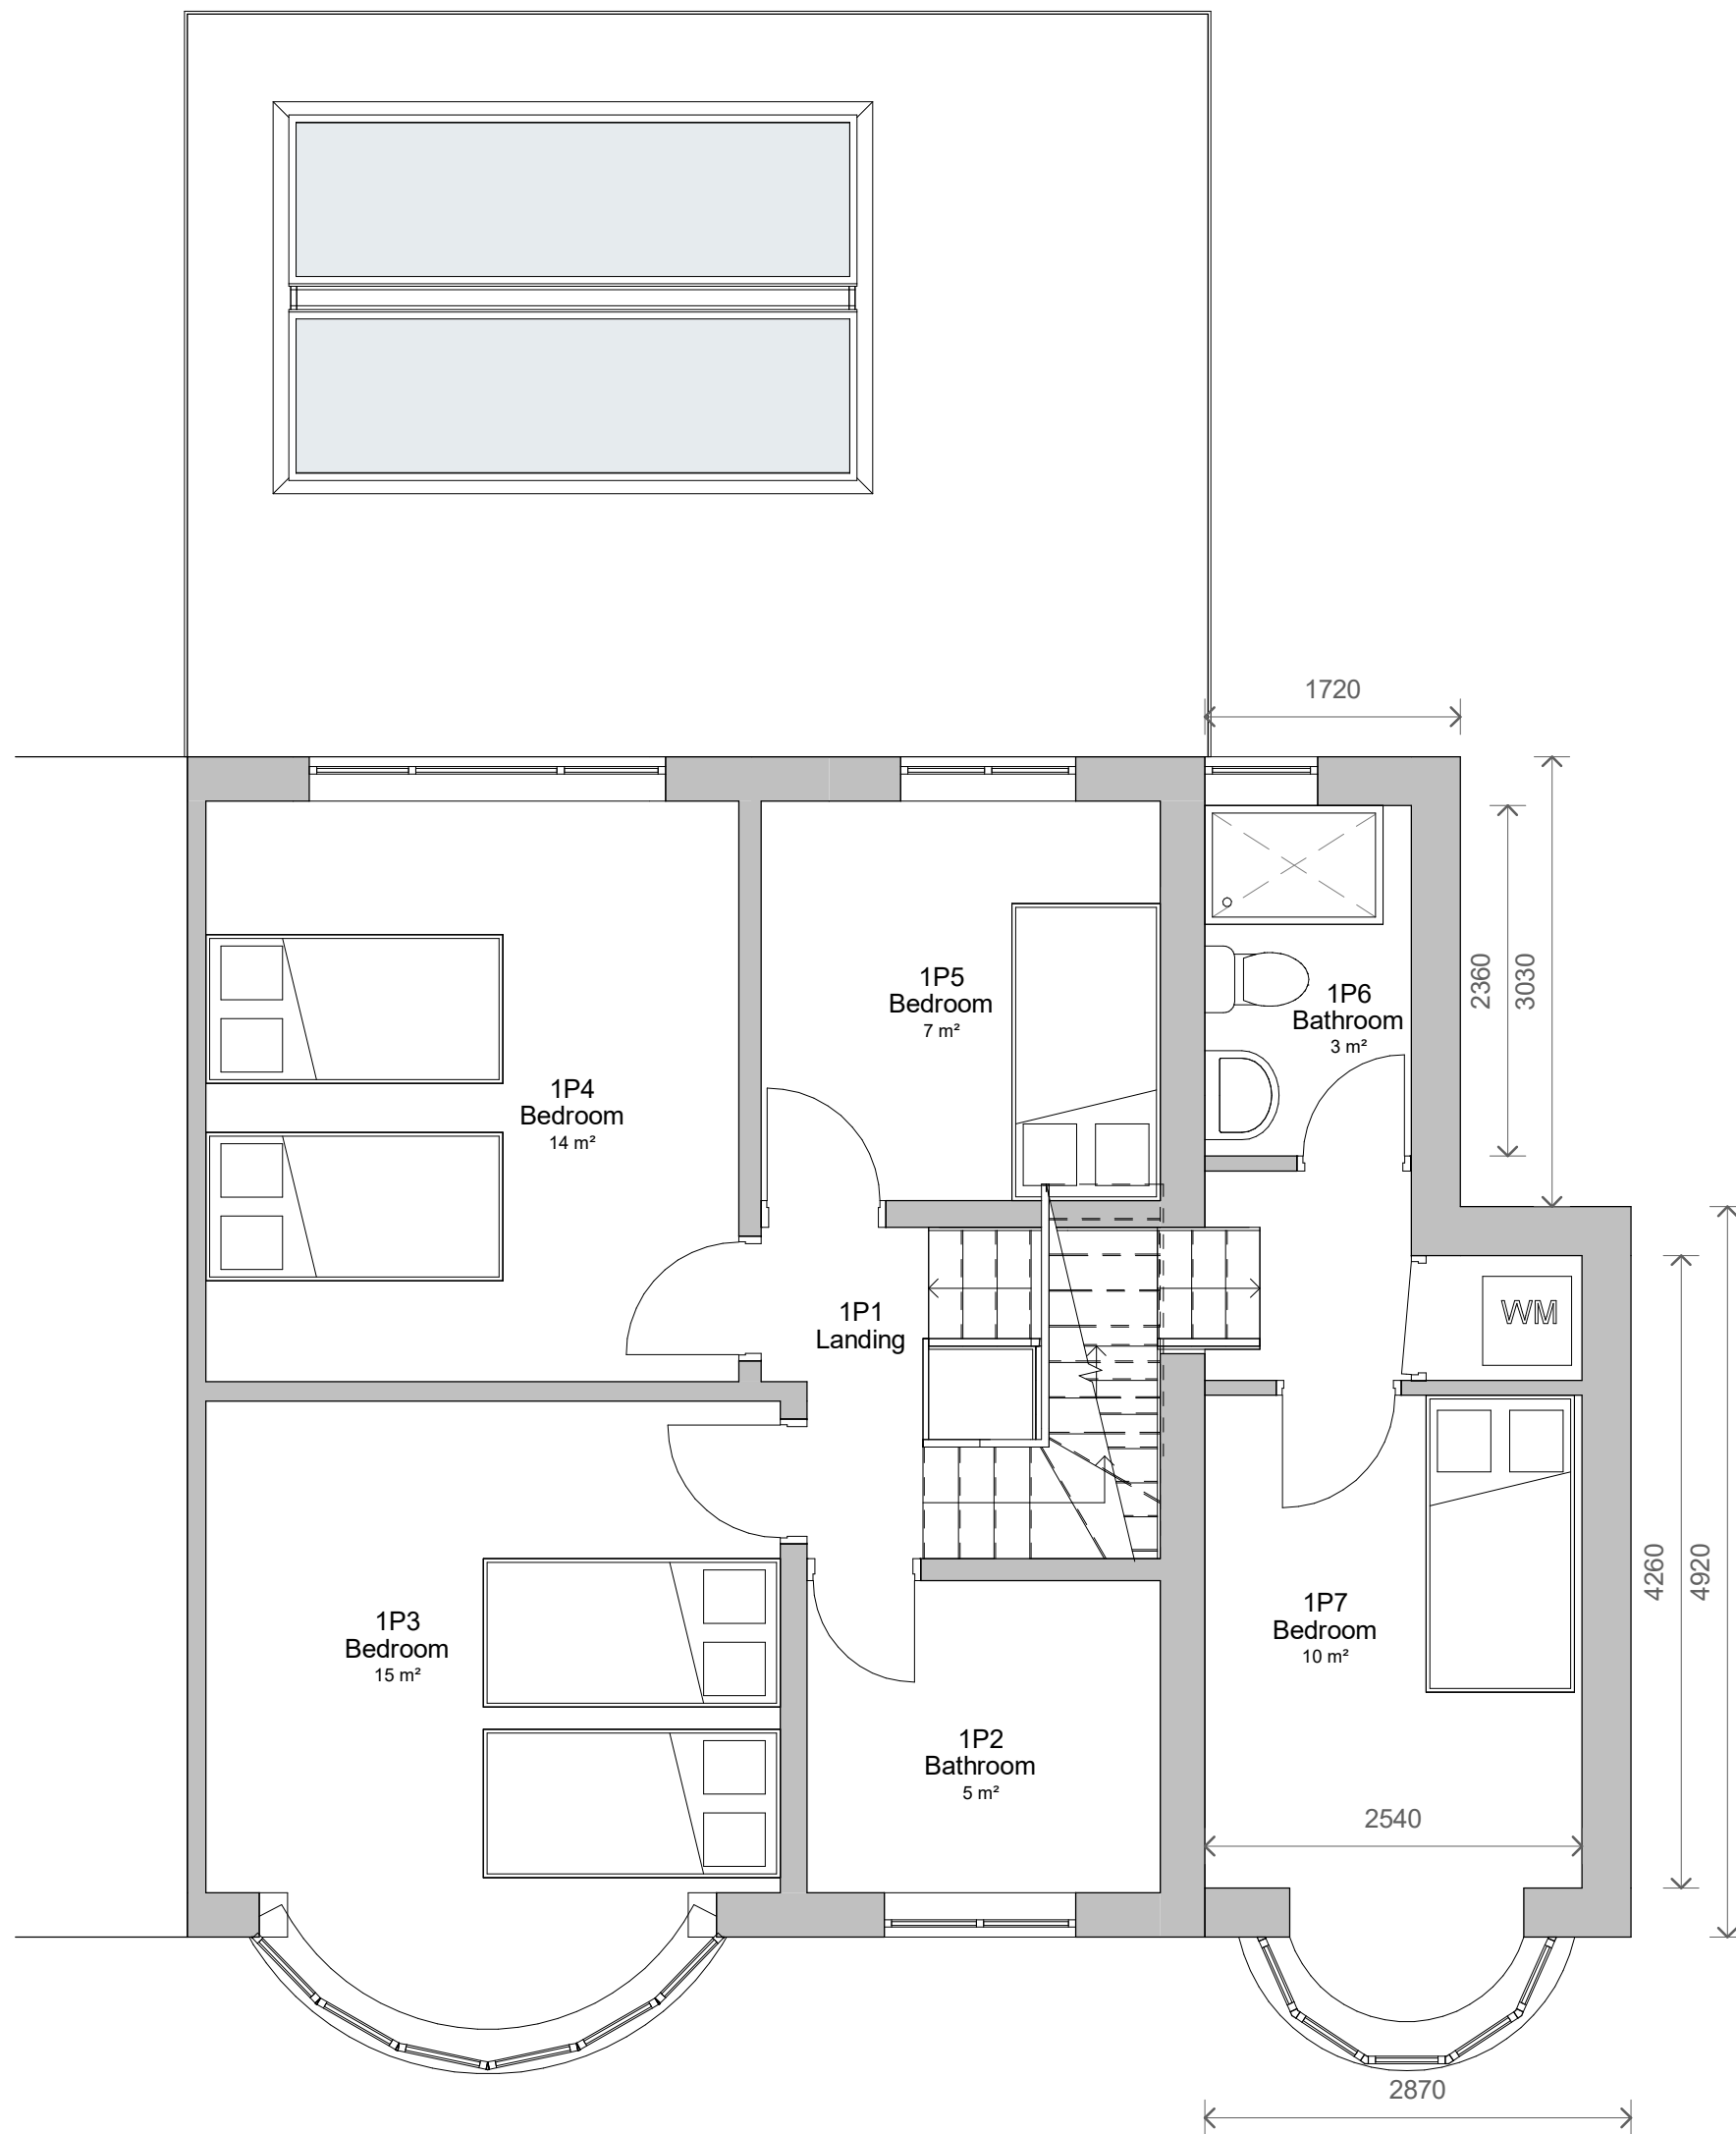


2 Level 1 - Proposed
1 : 50

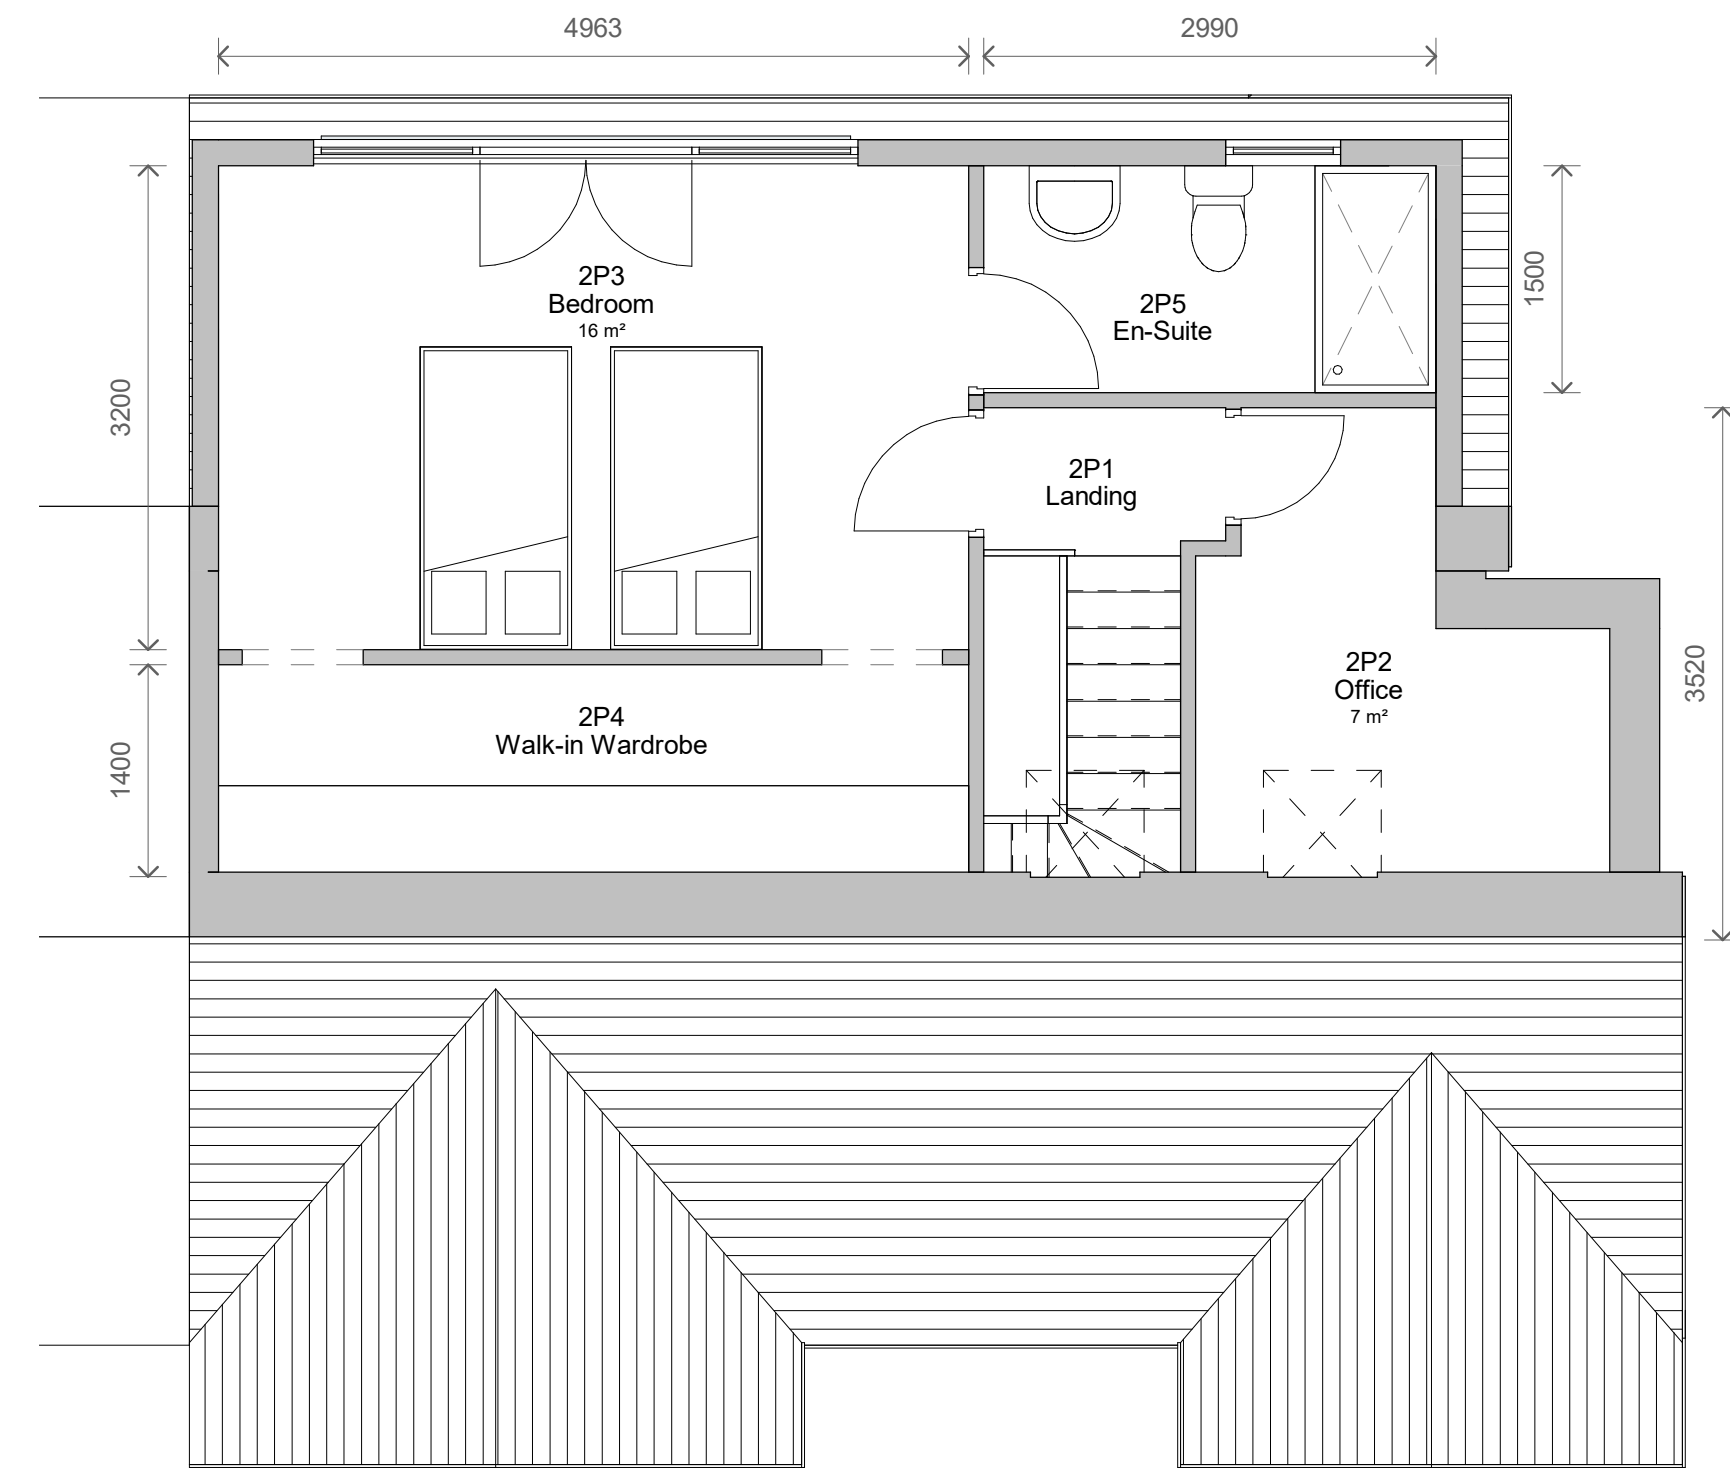

7 LEVEL 2 - Proposed
1 : 50

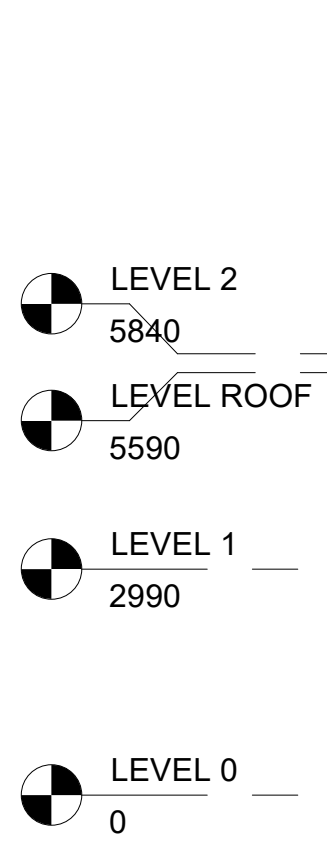

3 Front - Proposed
1 : 100

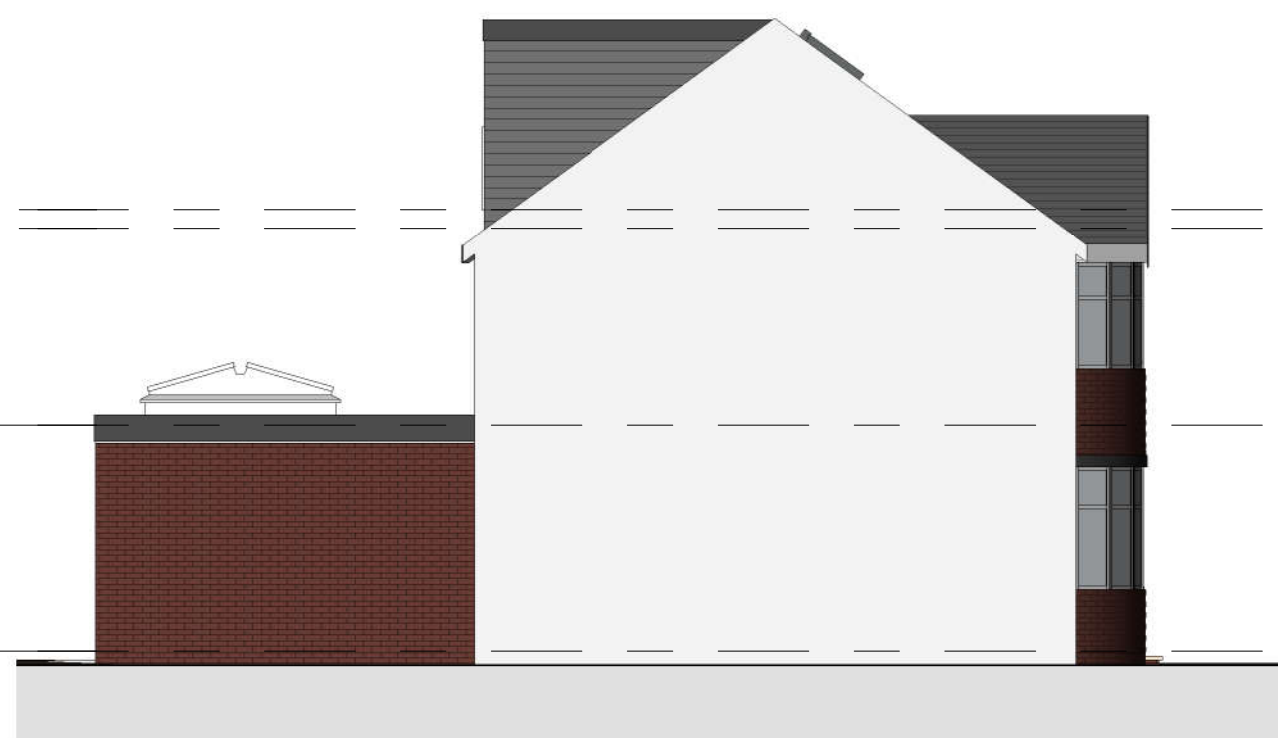


4 Left Side - Proposed
1 : 100



5 Rear - Proposed
1 : 100



6 Right Side - Proposed
1 : 100

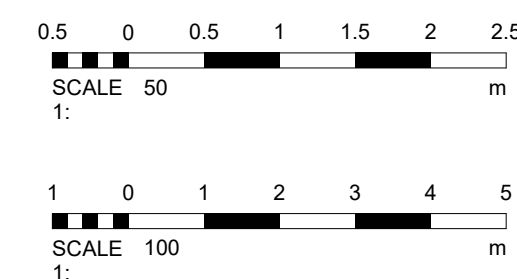

4	Revised Planning	31/03/2022
3	Planning - Revised	04/03/2022
2	PLANNING	23/12/2021
1	Revised Design	22/12/2021
No.	Description	Date

PROJECT 7 Hartley Avenue		
TITLE Proposed Plans and Elevations		
CLIENT Bergson		
STATUS PLANNING		
DRAWN BY TP	DATE 13/12/2021	SCALE (@ A1) As indicated
PROJECT NUMBER GSS21107	DRAWING NUMBER 003	REV 4
GOLD SKETCH S T U D I O S www.goldsketch.co.uk info@goldsketch.co.uk 0161 792 9595		
NOTES © COPYRIGHT ALL RIGHTS RESERVED. THIS DRAWING MUST NOT BE REPRODUCED WITHOUT PRIOR WRITTEN CONSENT. DRAWING TO BE USED FOR THE STATUS INDICATED ONLY. NO CONFIRMED ON SITE. ANY DISCREPANCIES TO BE REPORTED TO THE ALL DIMENSIONS ARE TO THE EXTERIOR FACE UNLESS OTHERWISE SPECIFIED. ALL DIMENSIONS ARE TO THE EXTERIOR FACE UNLESS OTHERWISE SPECIFIED. LOCAL AUTHORITY, RELEVANT CODES OF PRACTICE AND BRITISH STANDARDS. ALL DIMENSIONS ARE IN MILLIMETRES UNLESS OTHERWISE STATED.		