
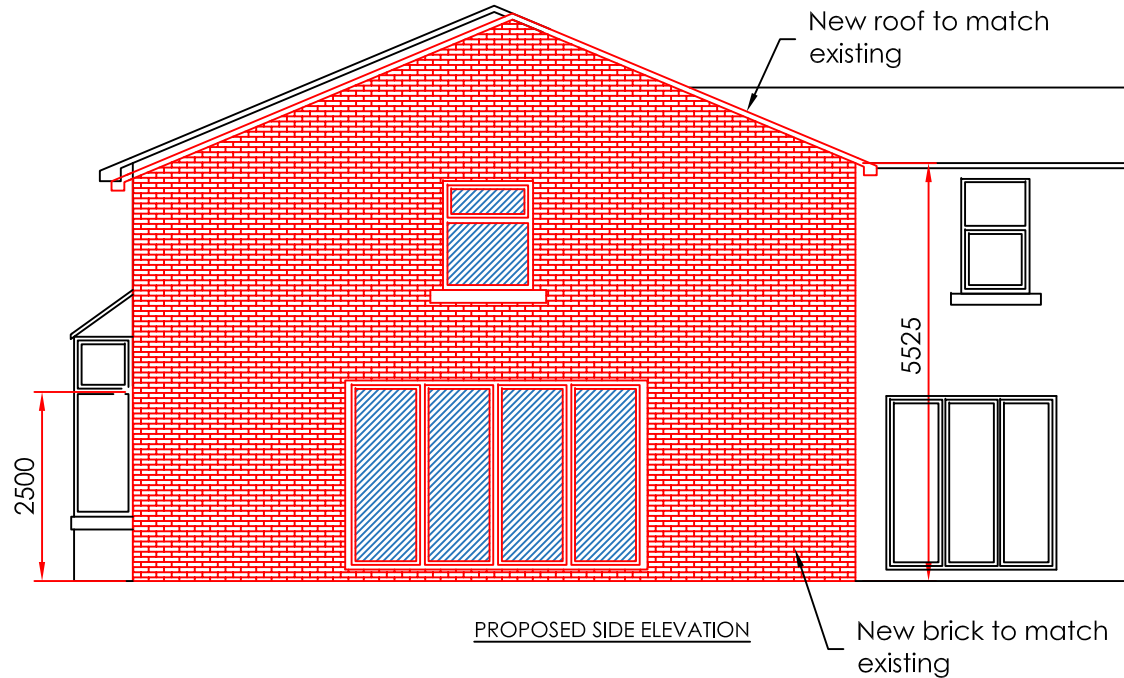


SCALE BAR 1:100
0 5 10 15 20

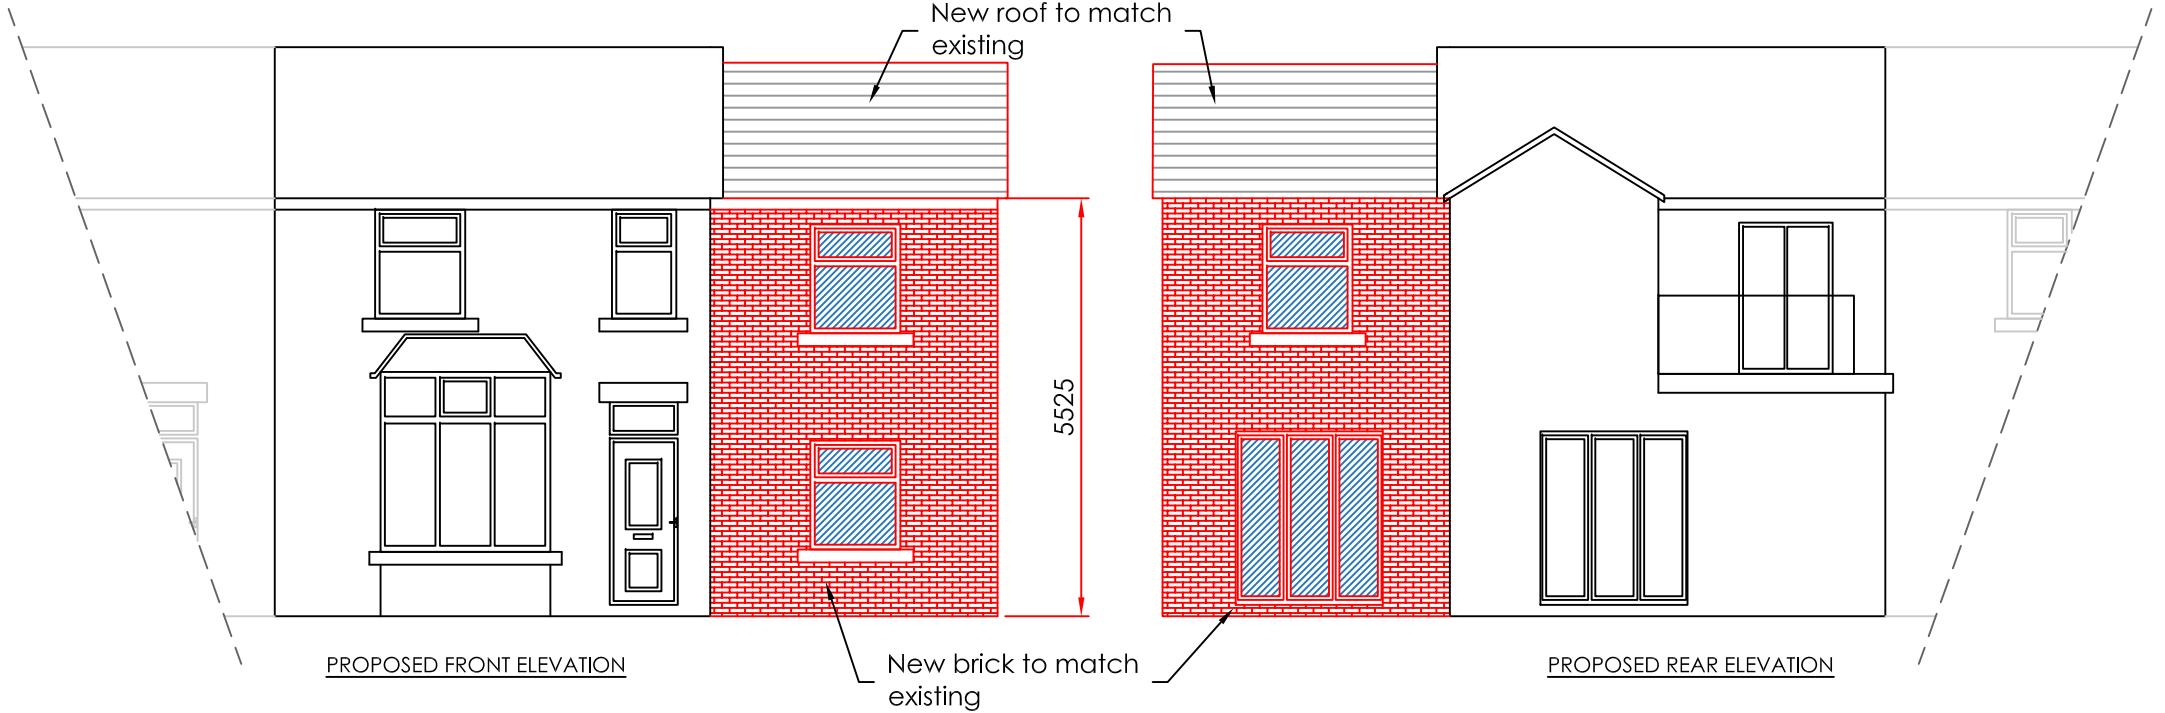

264 Bolton Road
Proposed Elevations
Scale: 1:100 @ A4