

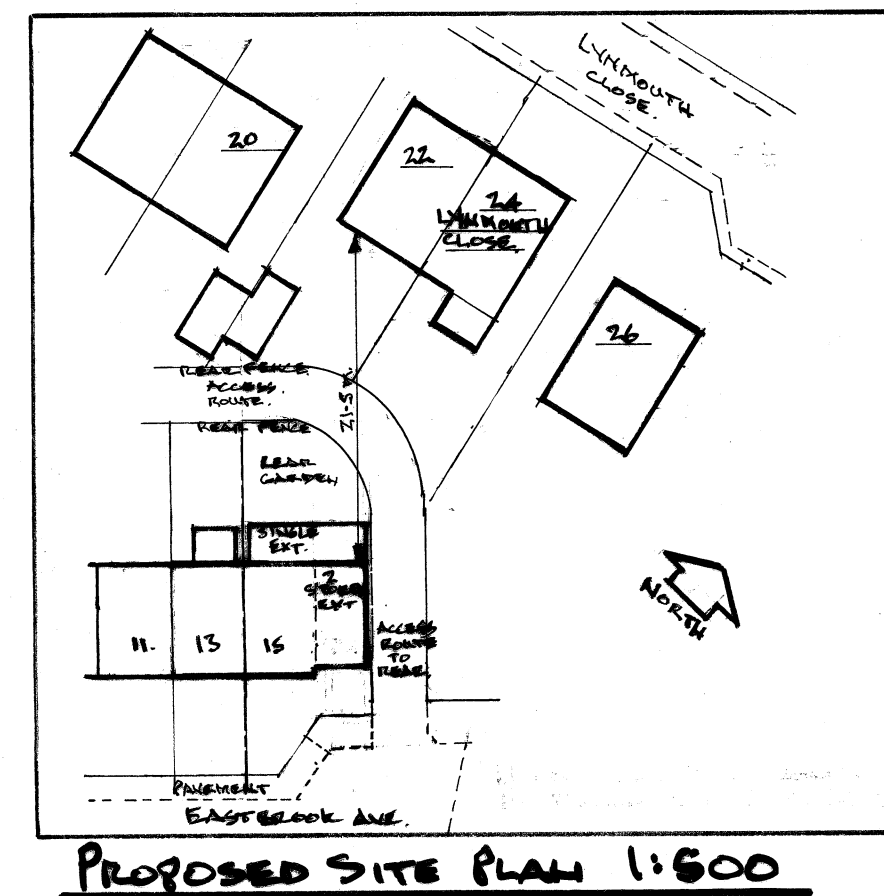
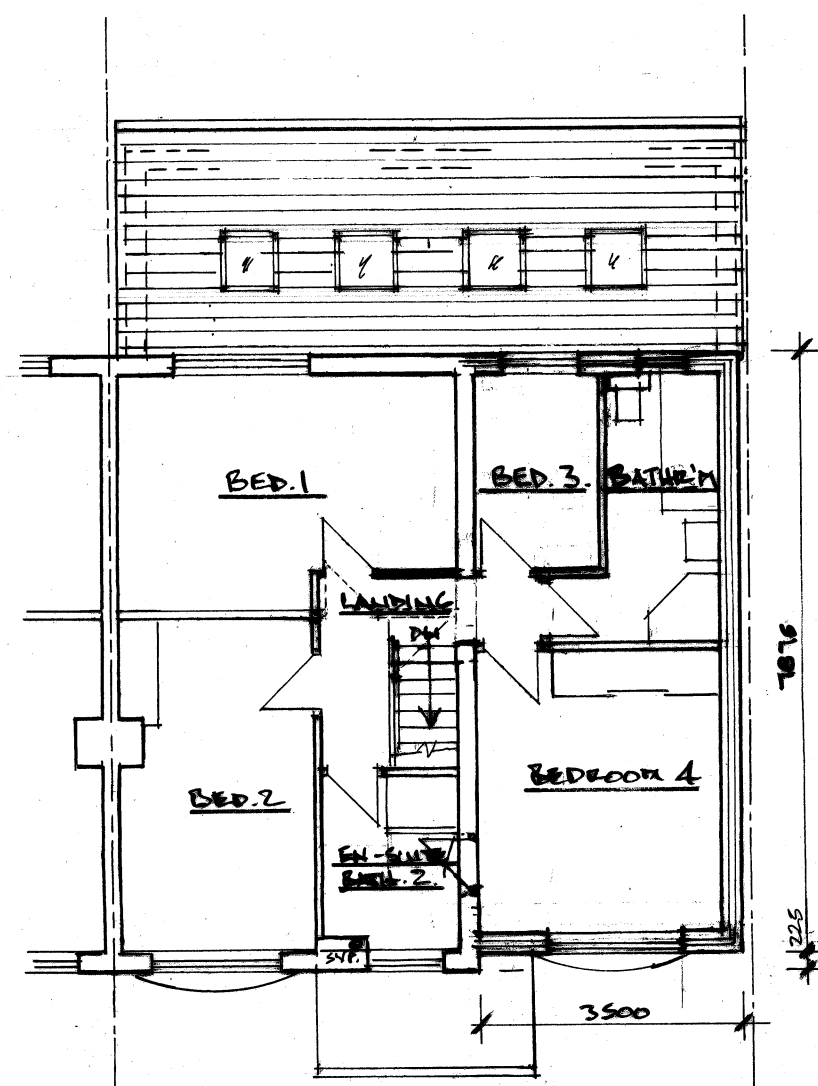
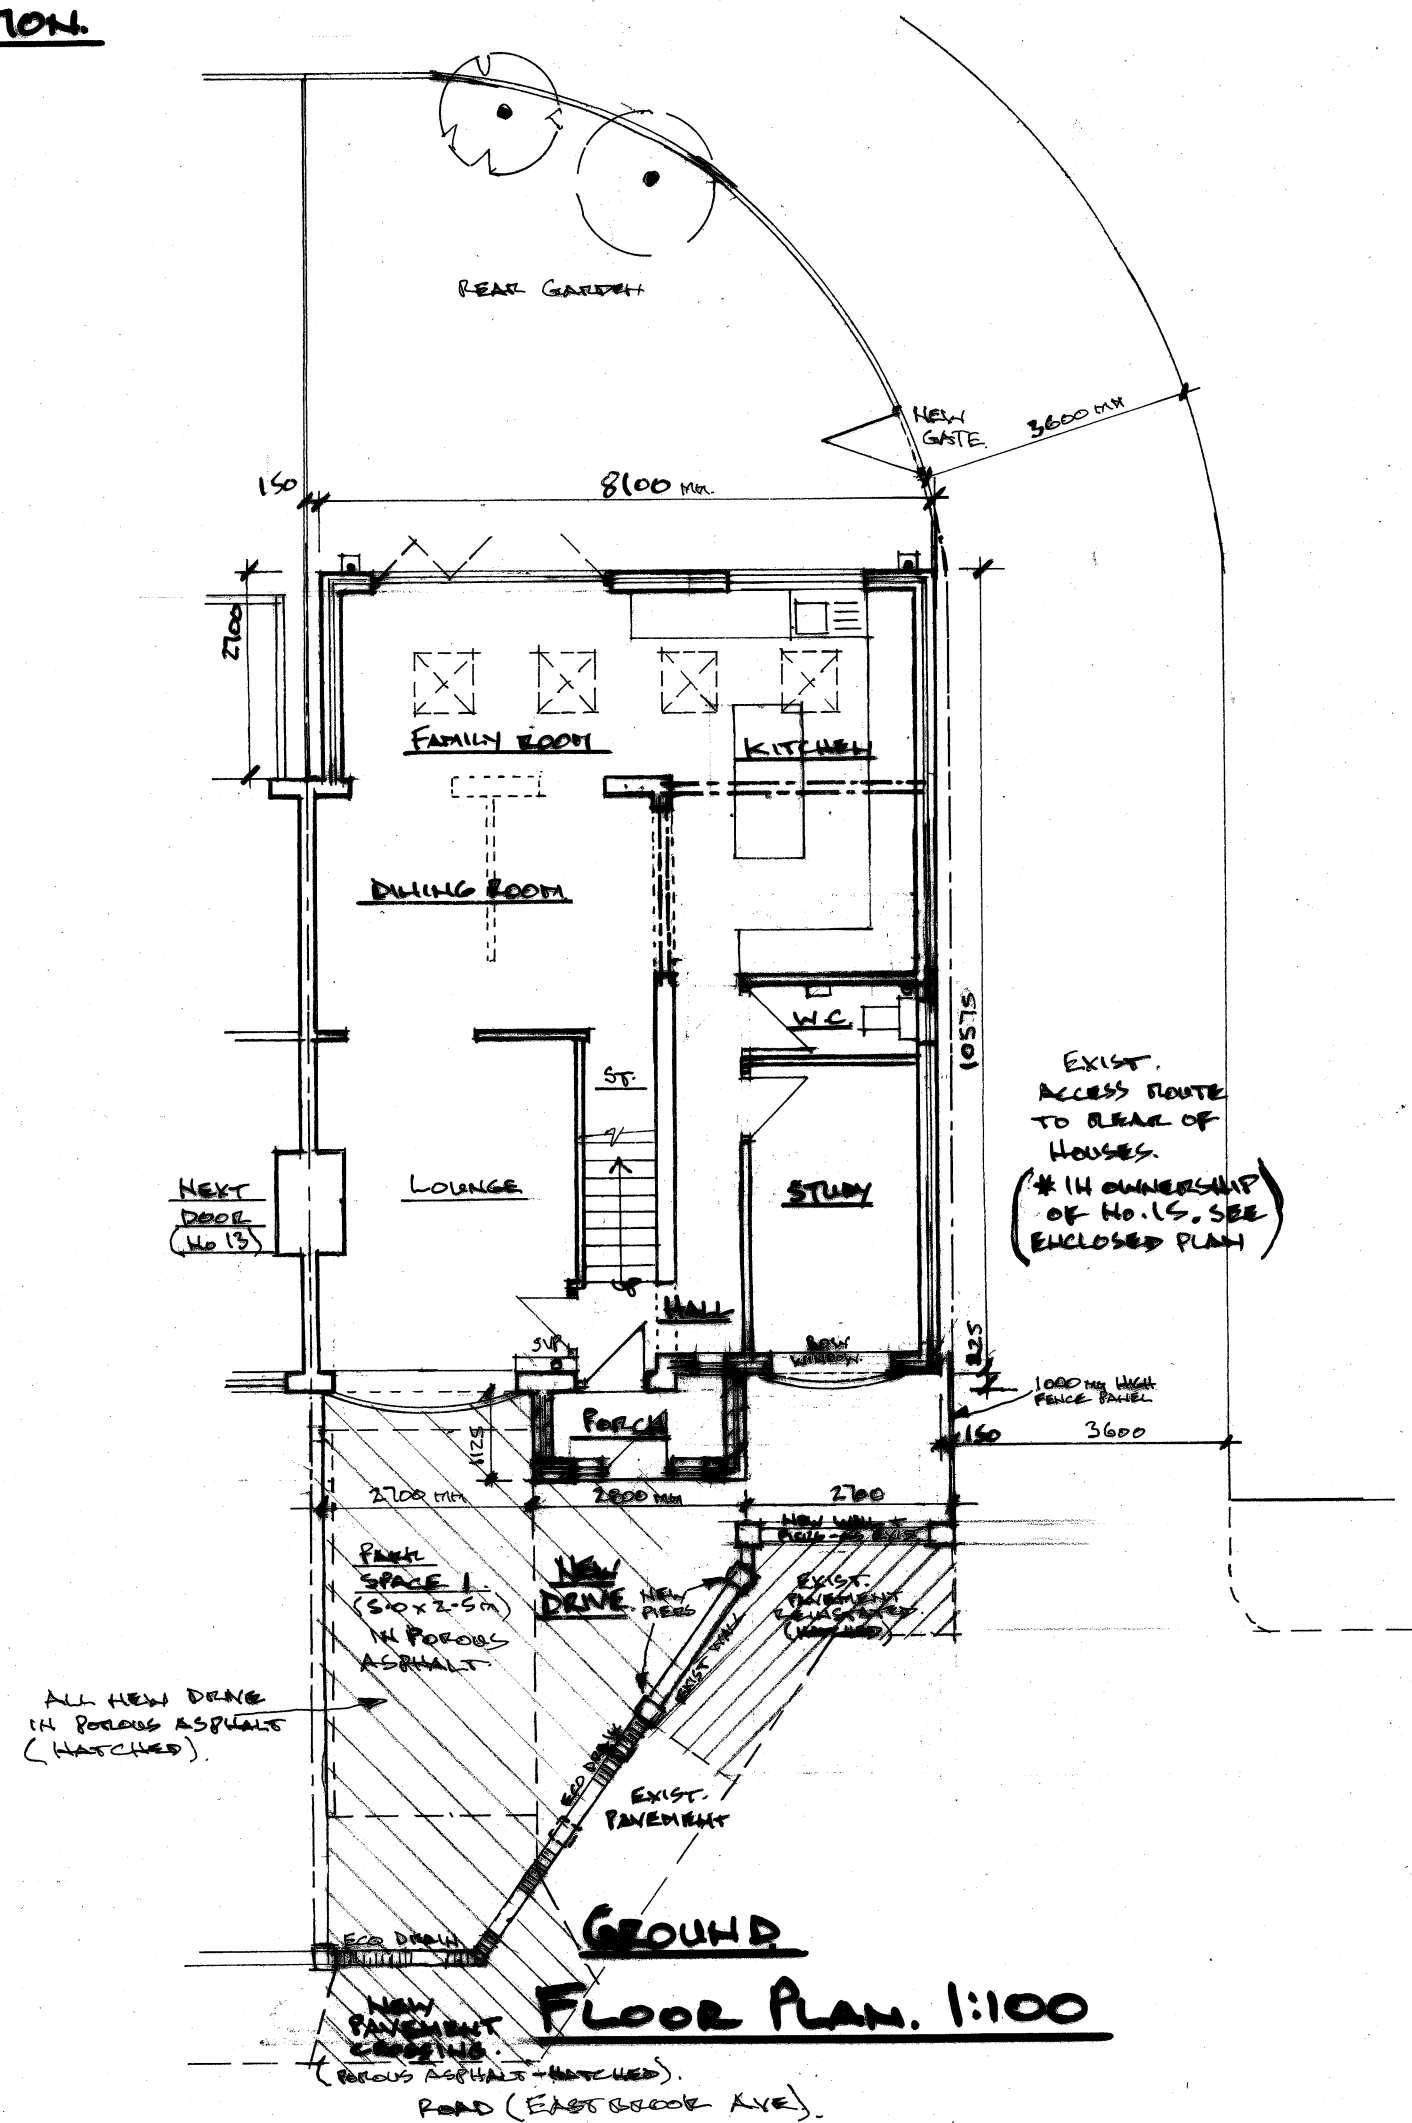


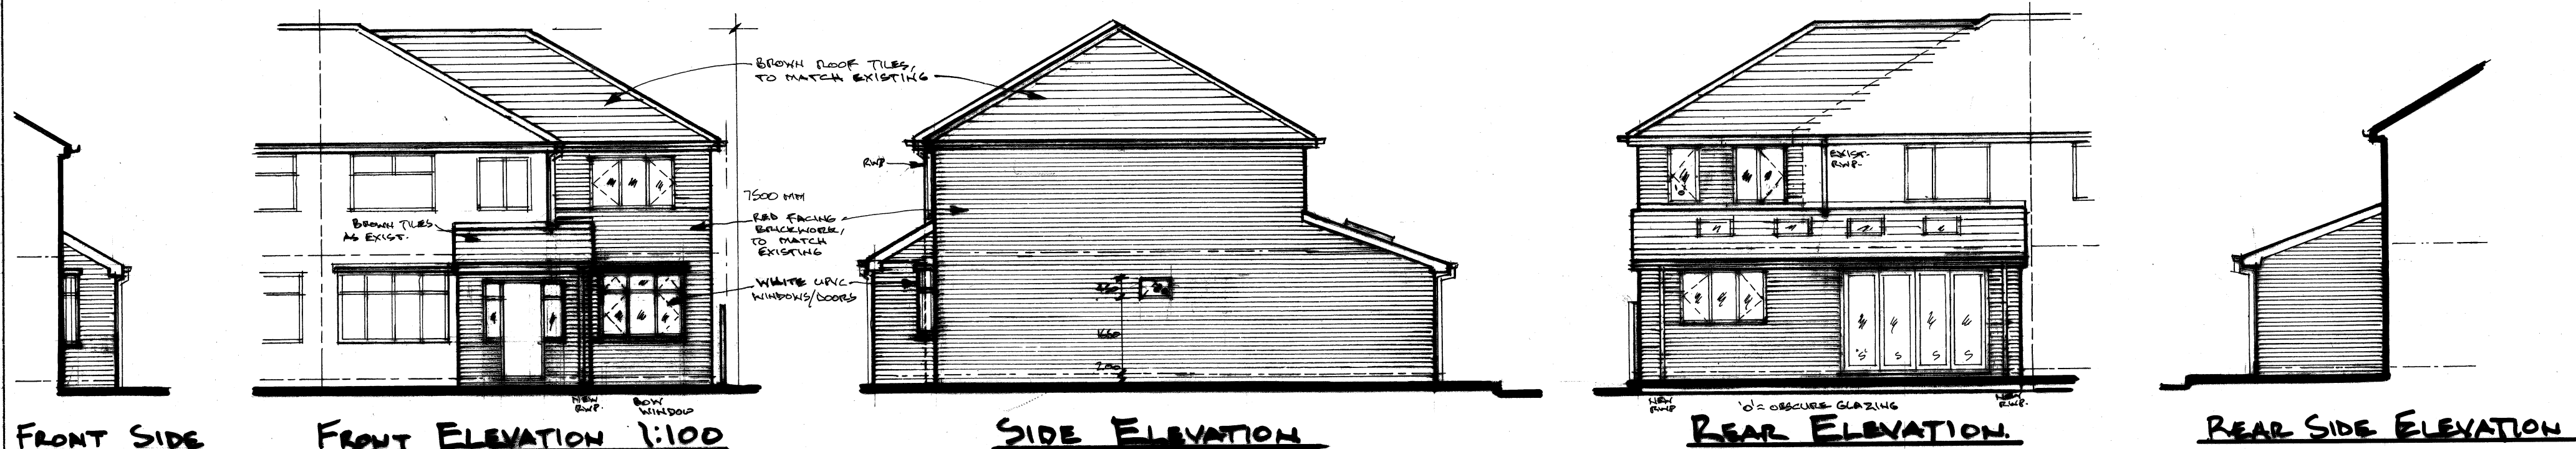

REV. A - PARKING/PAVEMENT/BOUNDARY WALLS ADDED TO FRONT OF HOUSE AS PER PLANNING REQUEST. 12.5.22. NB

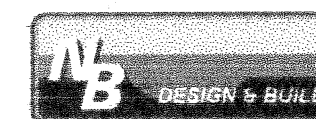

Architectural & Building Services

NEIL BUTTERWORTH

Tel:
Mobile: 07785 275483

89 Higher Ainsworth Road, Radcliffe,
Manchester, M26 4JJ.

Job Title **PROPOSED SINGLE STOREY/TWO STOREY
REAR/SIDE EXTENSIONS,
AT 15 EASTBROOK AVE, RADCLIFFE,
FOR MRS. T. MULLHOLLAND**

Drawing Title **PROPOSED PLANS & ELEVATIONS.**

Scale 1:100	Date FEB. 22	Drawn by N.B.	Drawing No. 2^A
-----------------------	------------------------	-------------------------	-------------------------------------

© copyright.